
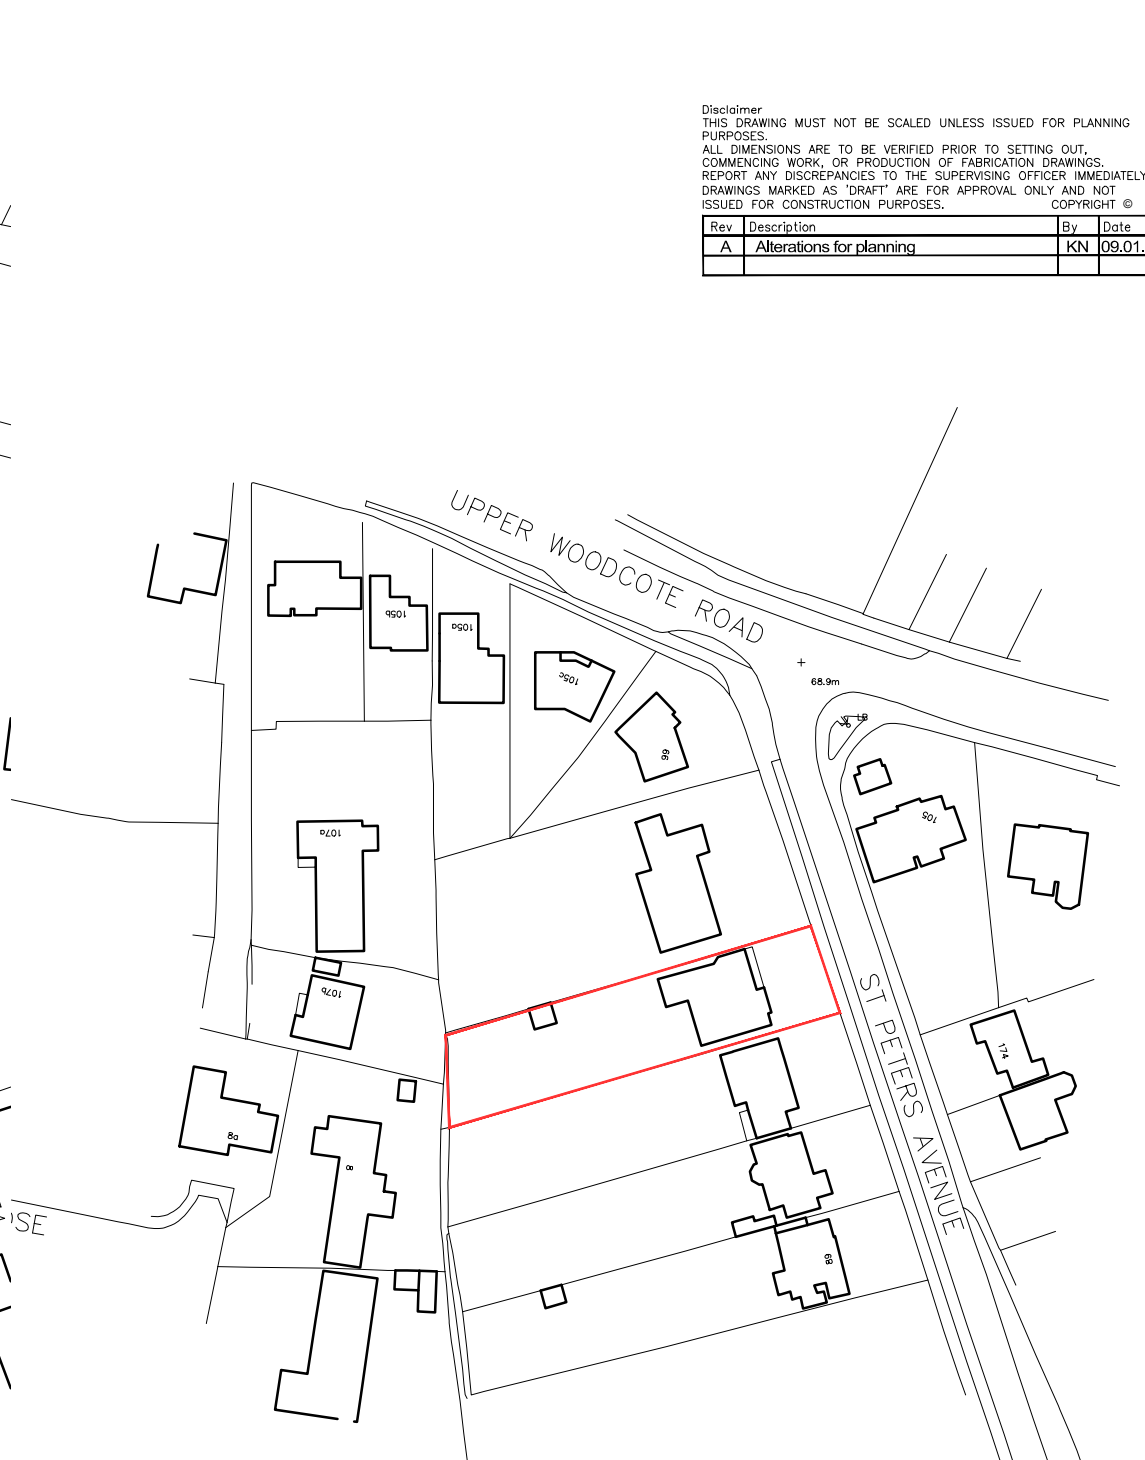


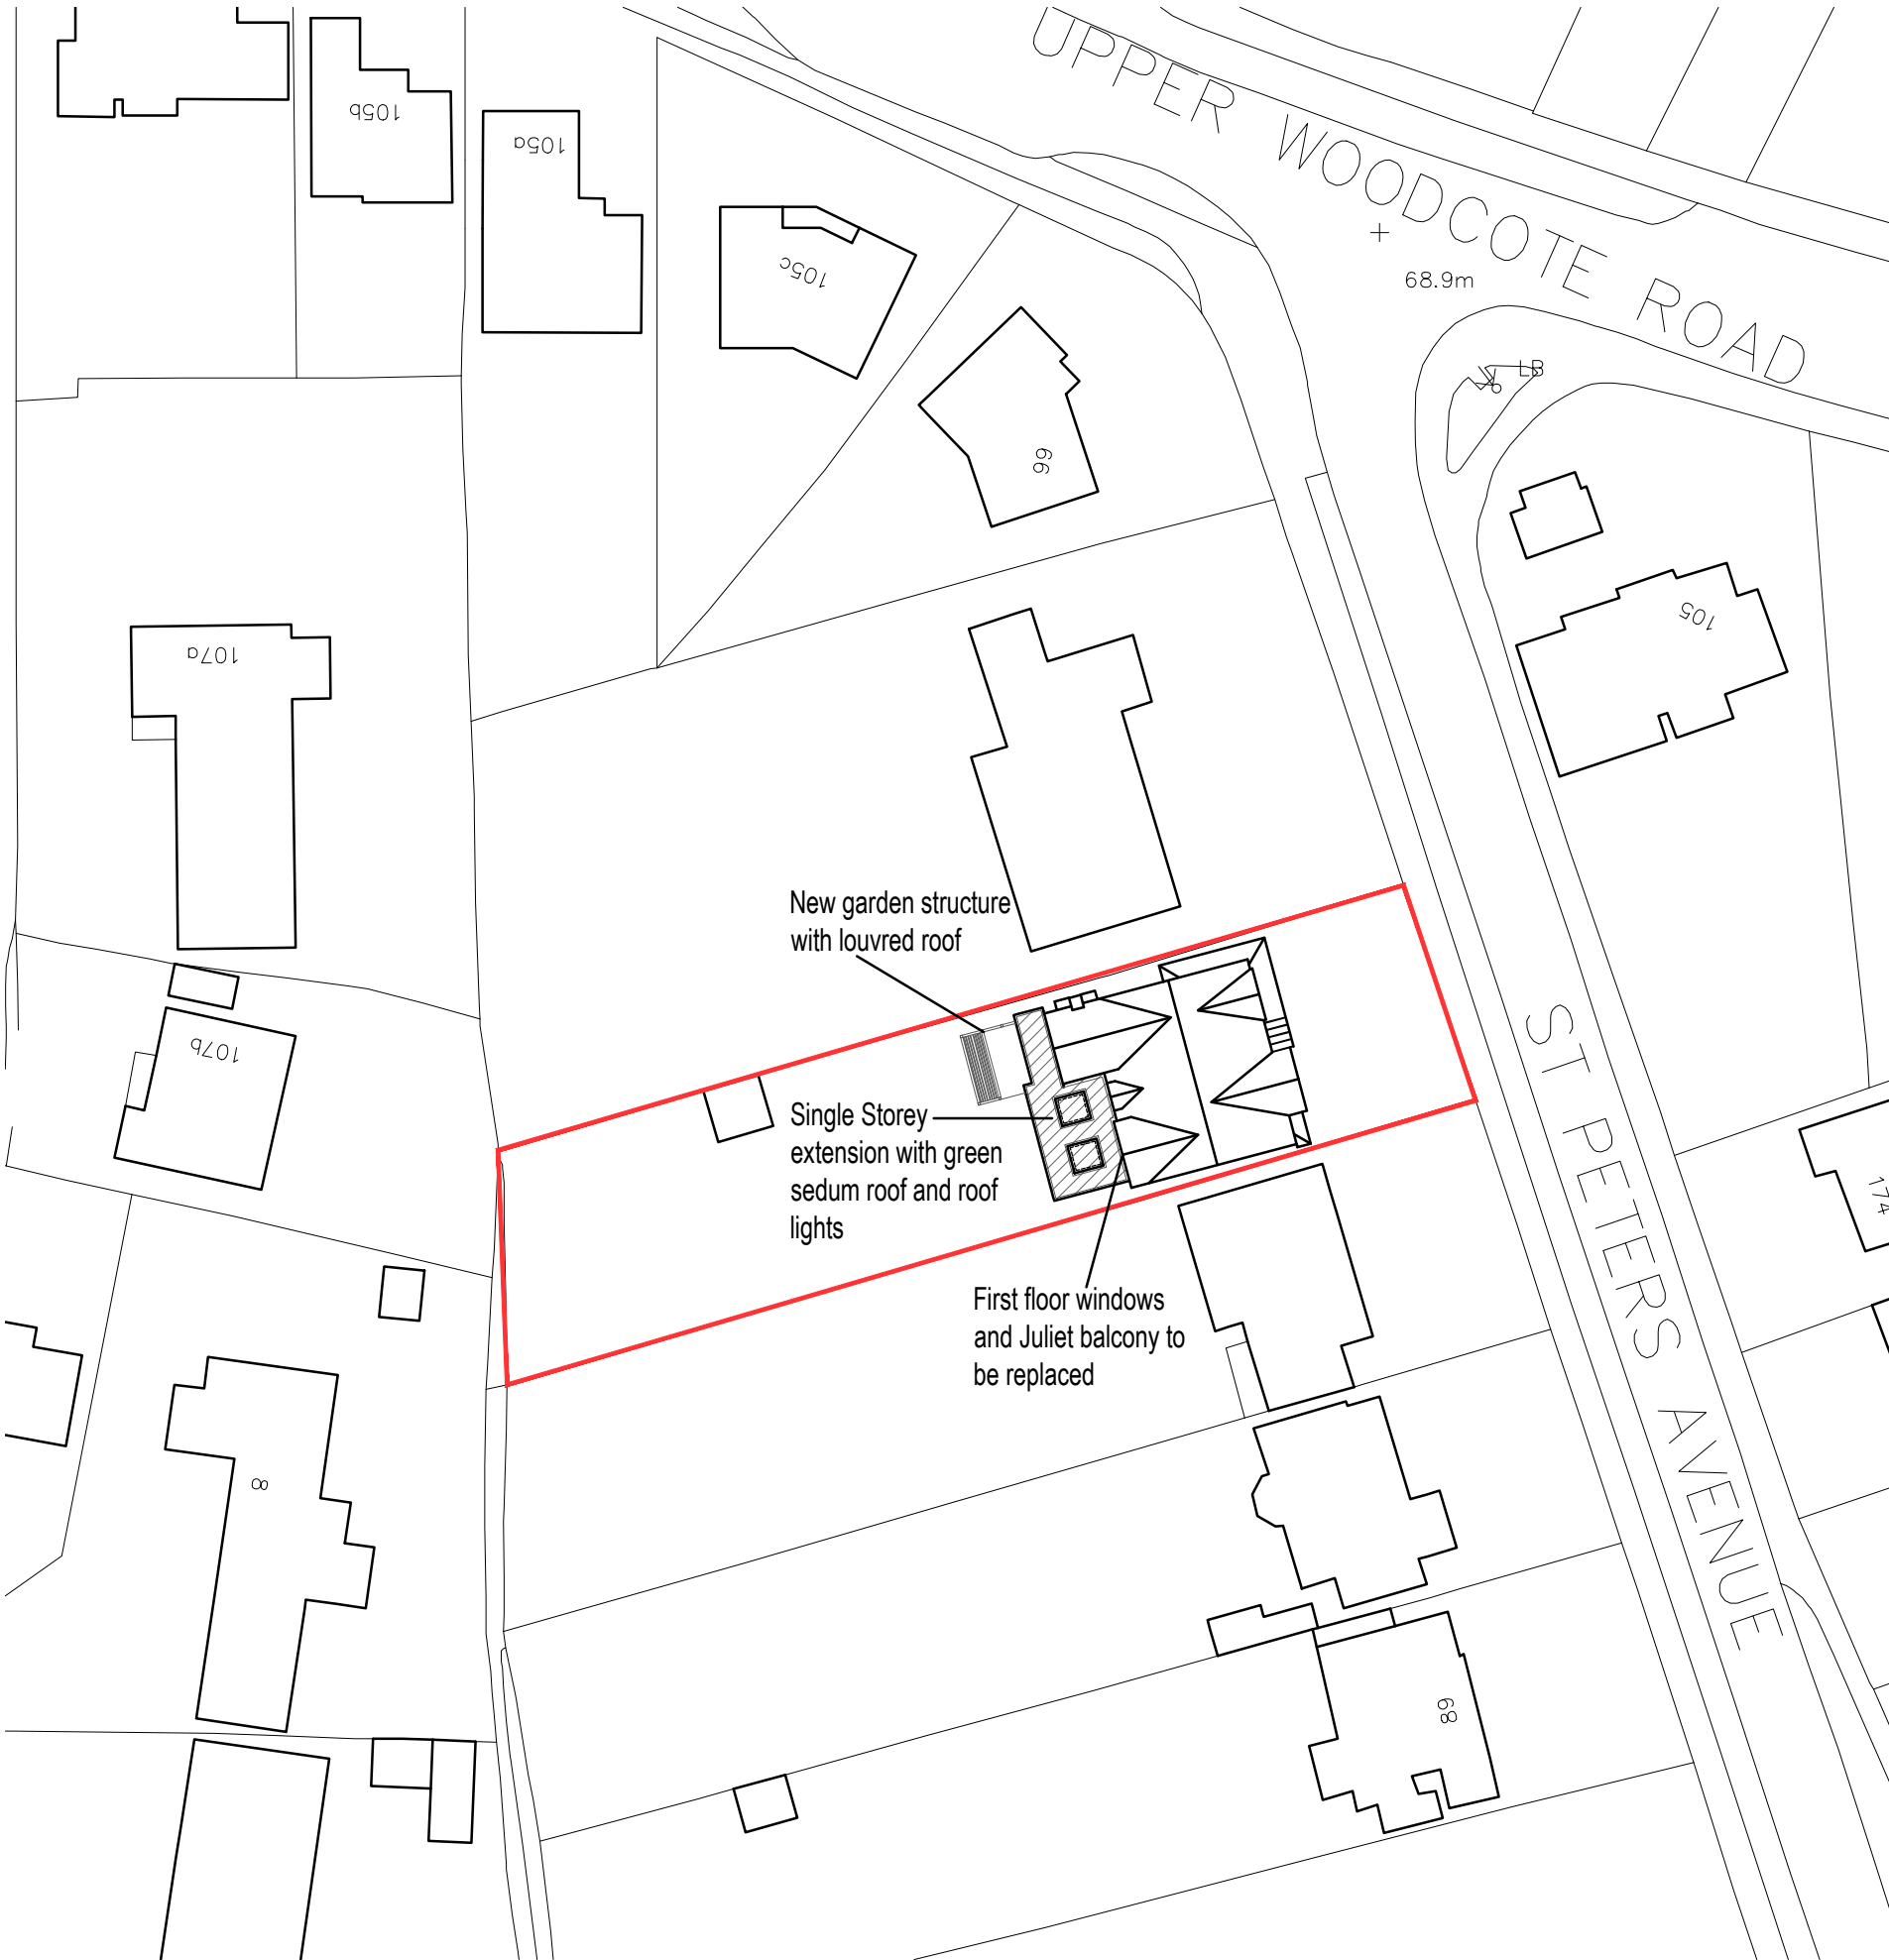

Disclaimer
THIS DRAWING MUST NOT BE SCALED UNLESS ISSUED FOR PLANNING PURPOSES.
ALL DIMENSIONS ARE TO BE VERIFIED PRIOR TO SETTING OUT, COMMENCING WORK, OR PRODUCTION OF FABRICATION DRAWINGS. REPORT ANY DISCREPANCIES TO THE SUPERVISING OFFICER IMMEDIATELY. DRAWINGS MARKED AS 'DRAFT' ARE FOR APPROVAL ONLY AND NOT ISSUED FOR CONSTRUCTION PURPOSES. COPYRIGHT ©


Rev	Description	By	Date
A	Alterations for planning	KN	09.01.17

1:1250 scale Bar
This Drawing has been produced for printing onto A3 size paper, If printing on any other size please use the scale bar below.

0m 6.2m 12.5m 25m 50m 100m

1:500 scale Bar
This Drawing has been produced for printing onto A3 size paper, If printing on any other size please use the scale bar below.

0m 2.5m 5m 10m 20m 40m

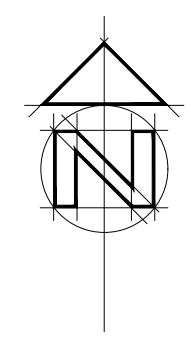

Day • Tanner LTD

ARCHITECTURE AND PLANNING

CLIENT **Mr & Mrs A. Morgan**

JOB **95 st Peters Avenue Caversham Reading RG4 7DP**

DRG **Block and Location Plan**

www.daytanner.co.uk

Suite 1A
Market House
19-21 Market Place
Wokingham
Berkshire
RG40 1AP
0118 989 0808
info@daytanner.co.uk

SCALE 1:500/1250 DRAWN KN DATE Nov 2017

3497/200 B