


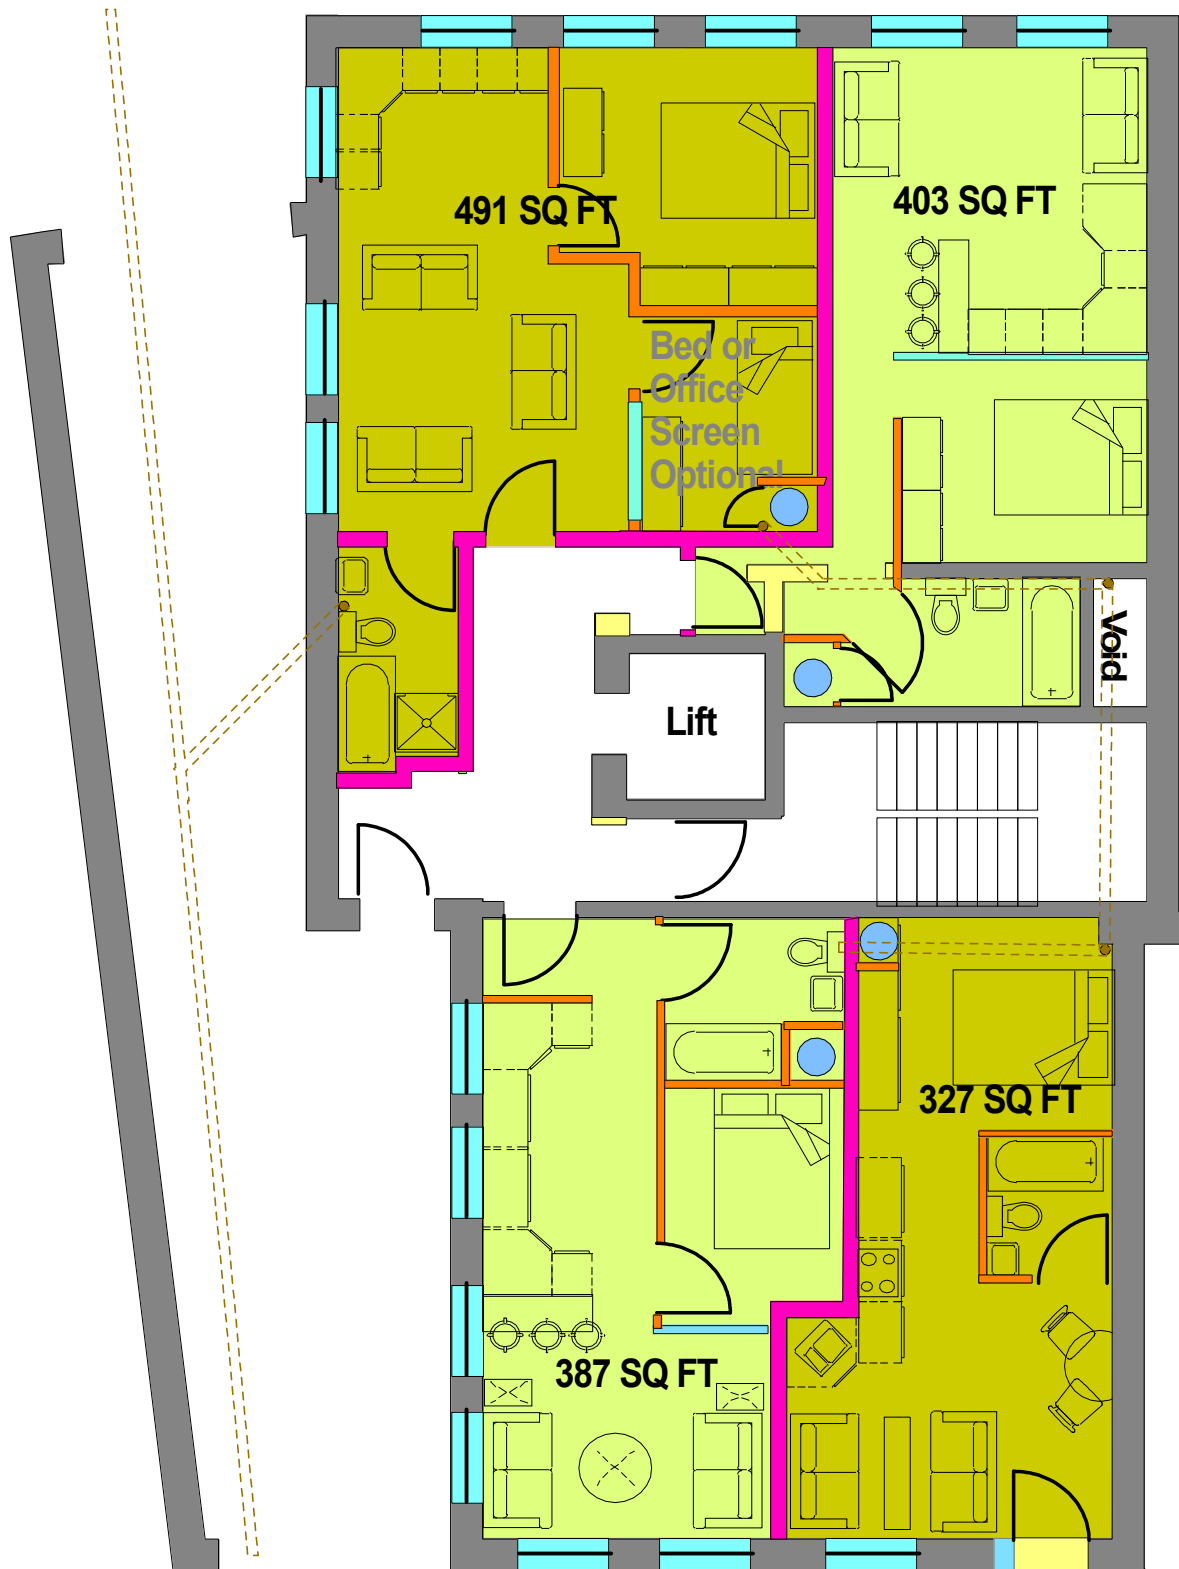

Legend

- Soil Pipes ---
- Existing Masonary Walls ---
- Existing Walls Demolished ---
- New Sound Proof Walls ---
- New Stud Partitioning ---
- Glazed Screen ---
- Existing Double Glazing ---
- Note Fire Escape Widows
- All Doors to Lift Landing & Stairs
- 1 Hour Fire Retardant

Ground Floor (Consented) 194 Kings Road, Reading

Architectural Services
Planning & Building Regulation Applications
Proprietor D H Hale Phone: 07798 635049

Drawing No. RM 002

Date: 13/09/2017

Scale: 1:100