


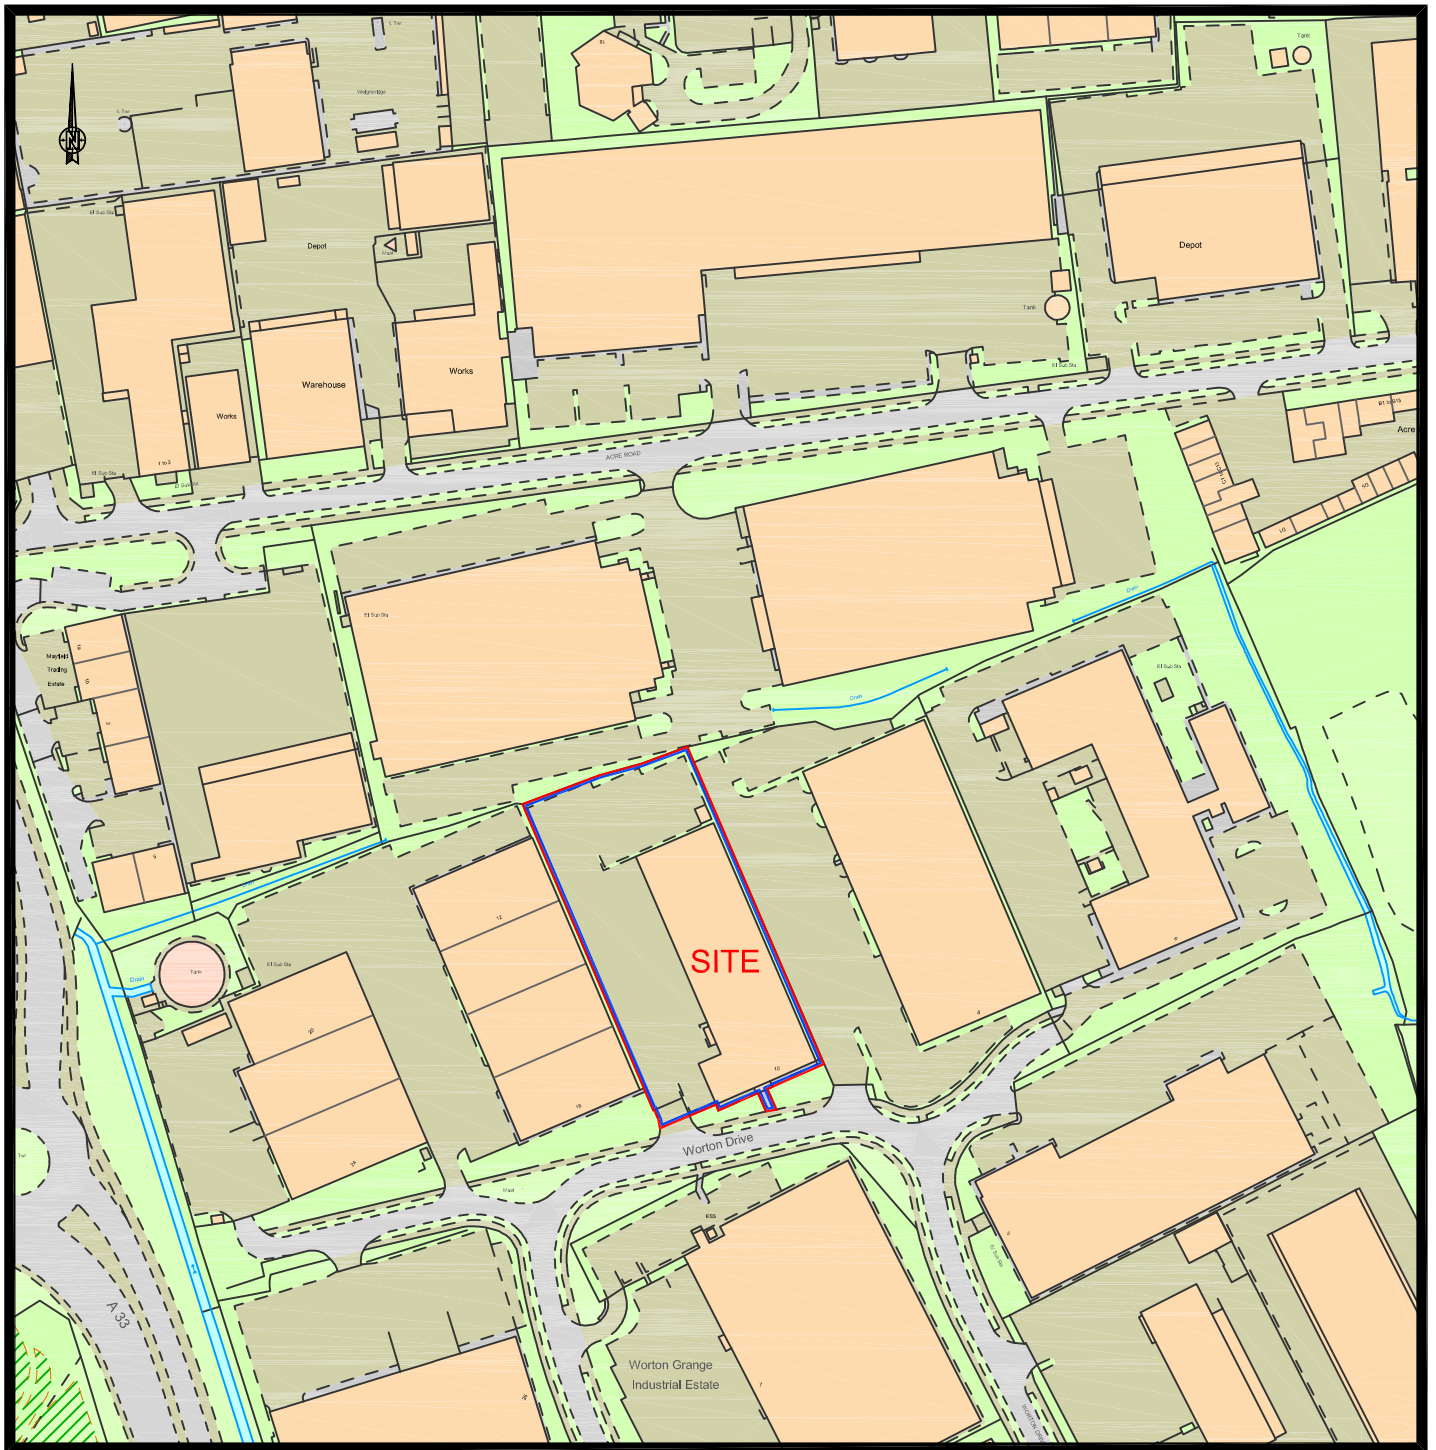

20m 0 20 40 60 80 100 120 140 160 180 200  
1:2500

This drawing is the copyright of Paul Robinson Partnership (UK) LLP and can only be reproduced with their written permission. This drawing is not to be scaled. Any discrepancies on site are to be notified to Paul Robinson Partnership (UK) LLP. This drawing has been prepared for Planning and Building Regulations purposes only and does not constitute or form part of any contract unless specifically annexed thereto in writing by Paul Robinson Partnership (UK) LLP. On this drawing the term 'client' means the client named in the title block.

Reproduced from/based on the Ordnance Survey map with the permission of The Controller of Her Majesty's Stationery Office, © Crown Copyright. Unauthorised reproduction infringes Crown Copyright and may lead to prosecution or civil proceedings. Licence No AR171417



**Paul Robinson**  
PARTNERSHIP  
ARCHITECTURE + SURVEYING

6 Octagon Business Park,  
Hospital Road, Little Plumstead,  
Norwich. NR13 5FH  
tel: 01603 397057

e-mail: design@prparchitecture.com  
web: www.paulrobinsonpartnership.co.uk

## PLANNING

client:  
**Volvo Group UK Ltd**

location:  
**10 Worton Drive, Reading**

title:  
**Location Plan**

scale @ A4:  
**1:2500**  
date:  
**25/09/17**  
project no:  
**7824**

drawn by:  
**SDL**  
approved:  
**SDL**  
dwg no:  
**P01**

revision:

| rev: | date: | description: | by: |
|------|-------|--------------|-----|
|      |       |              |     |