

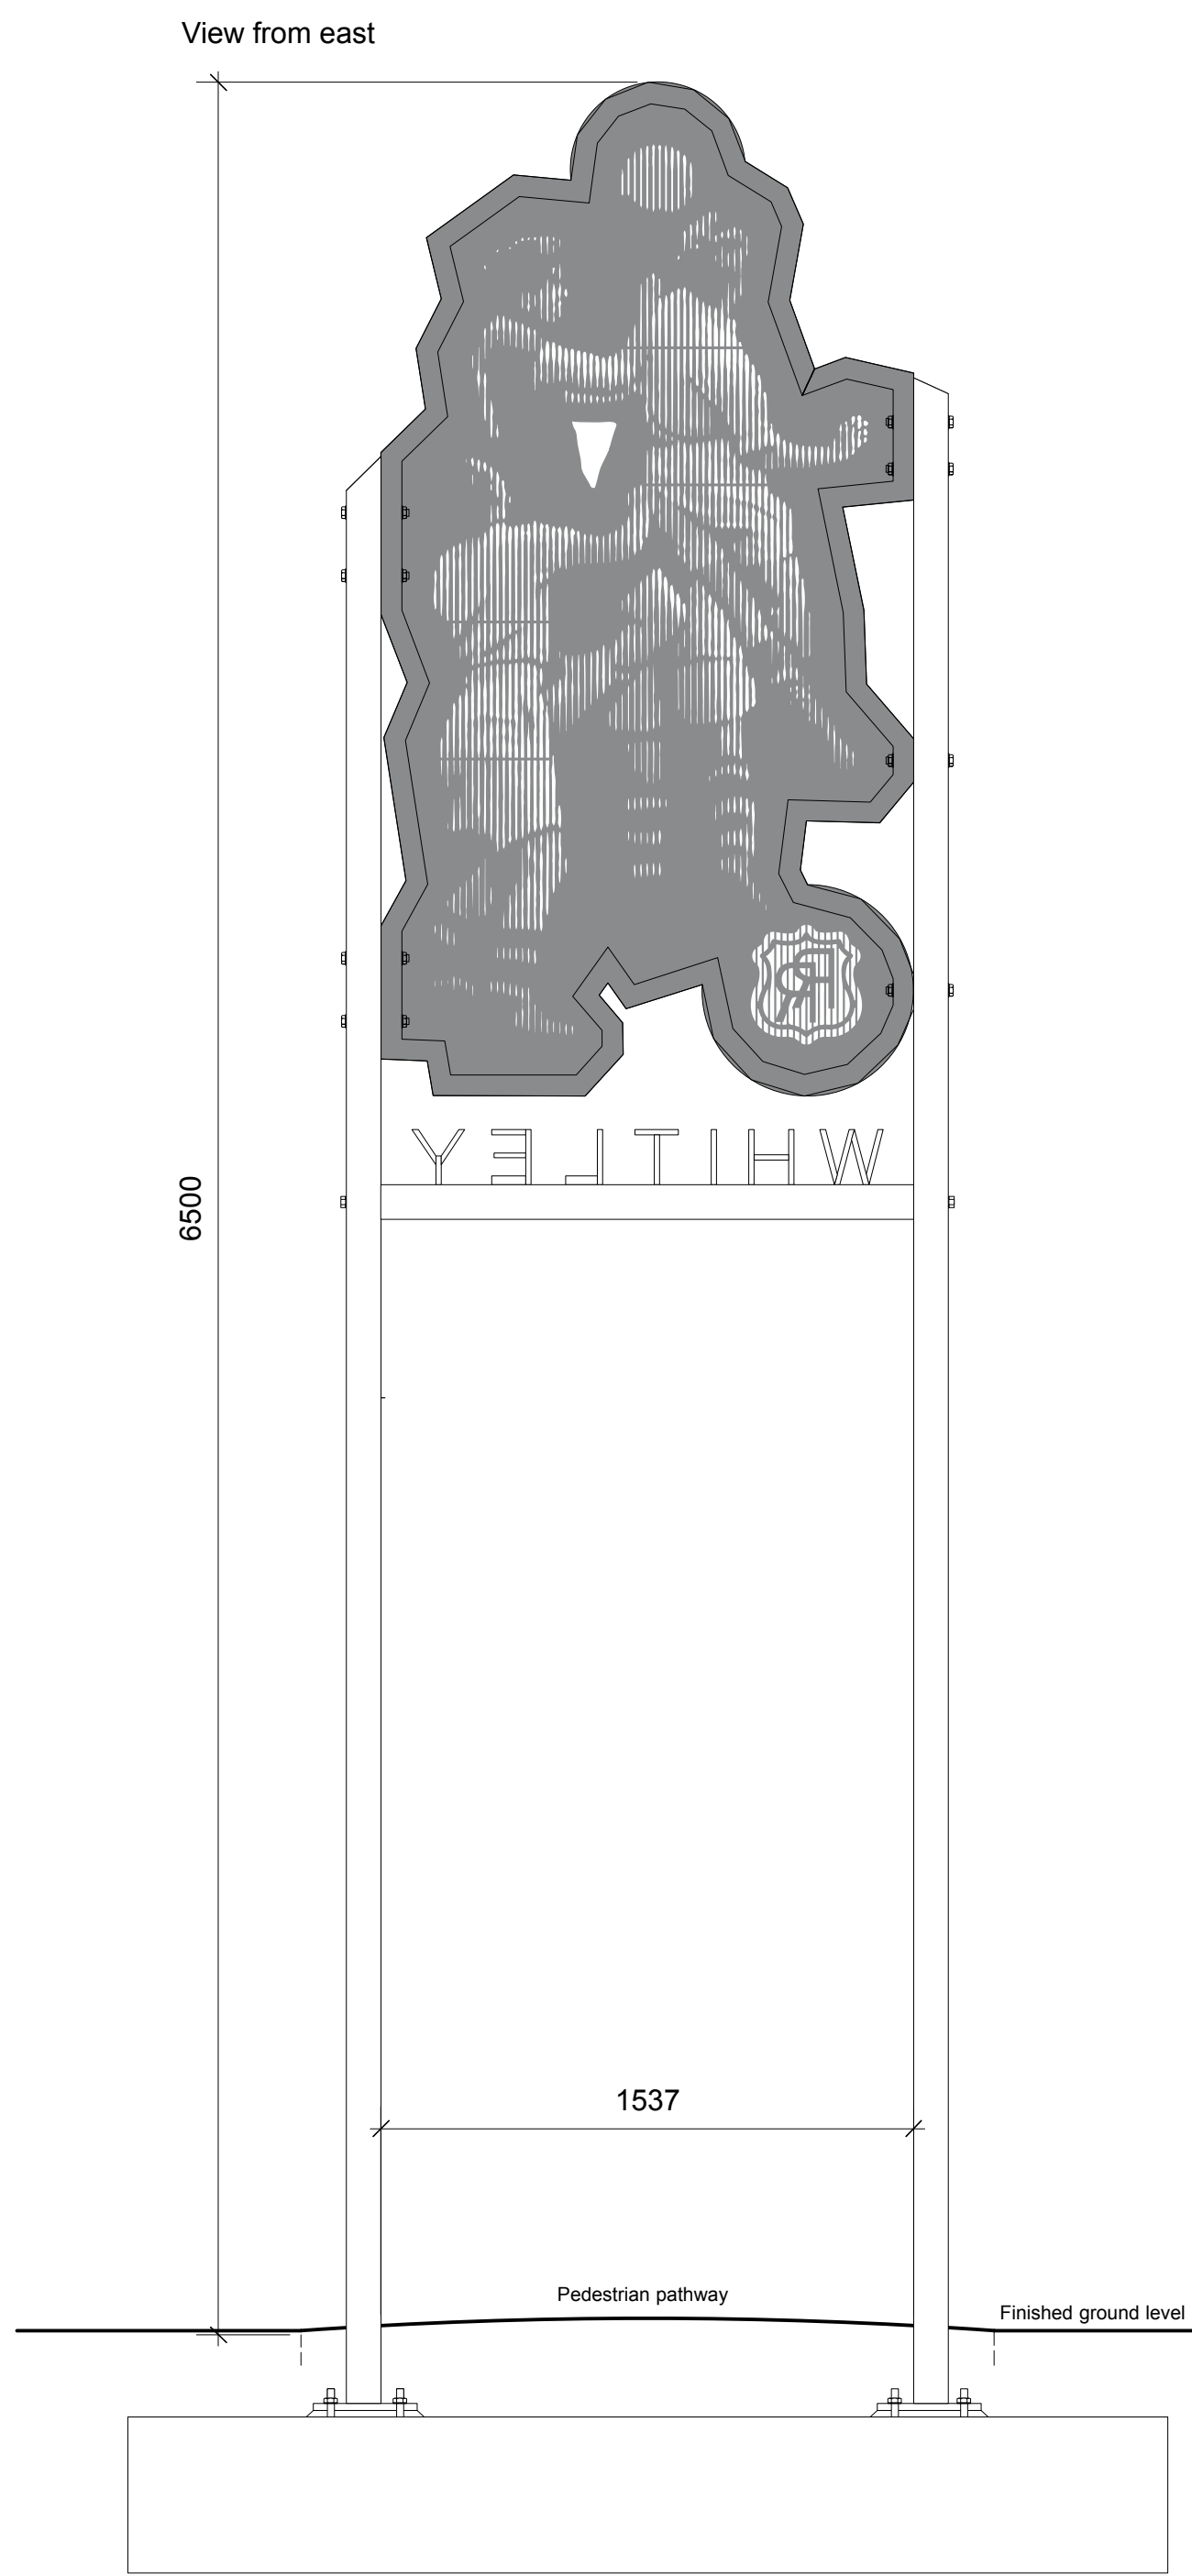
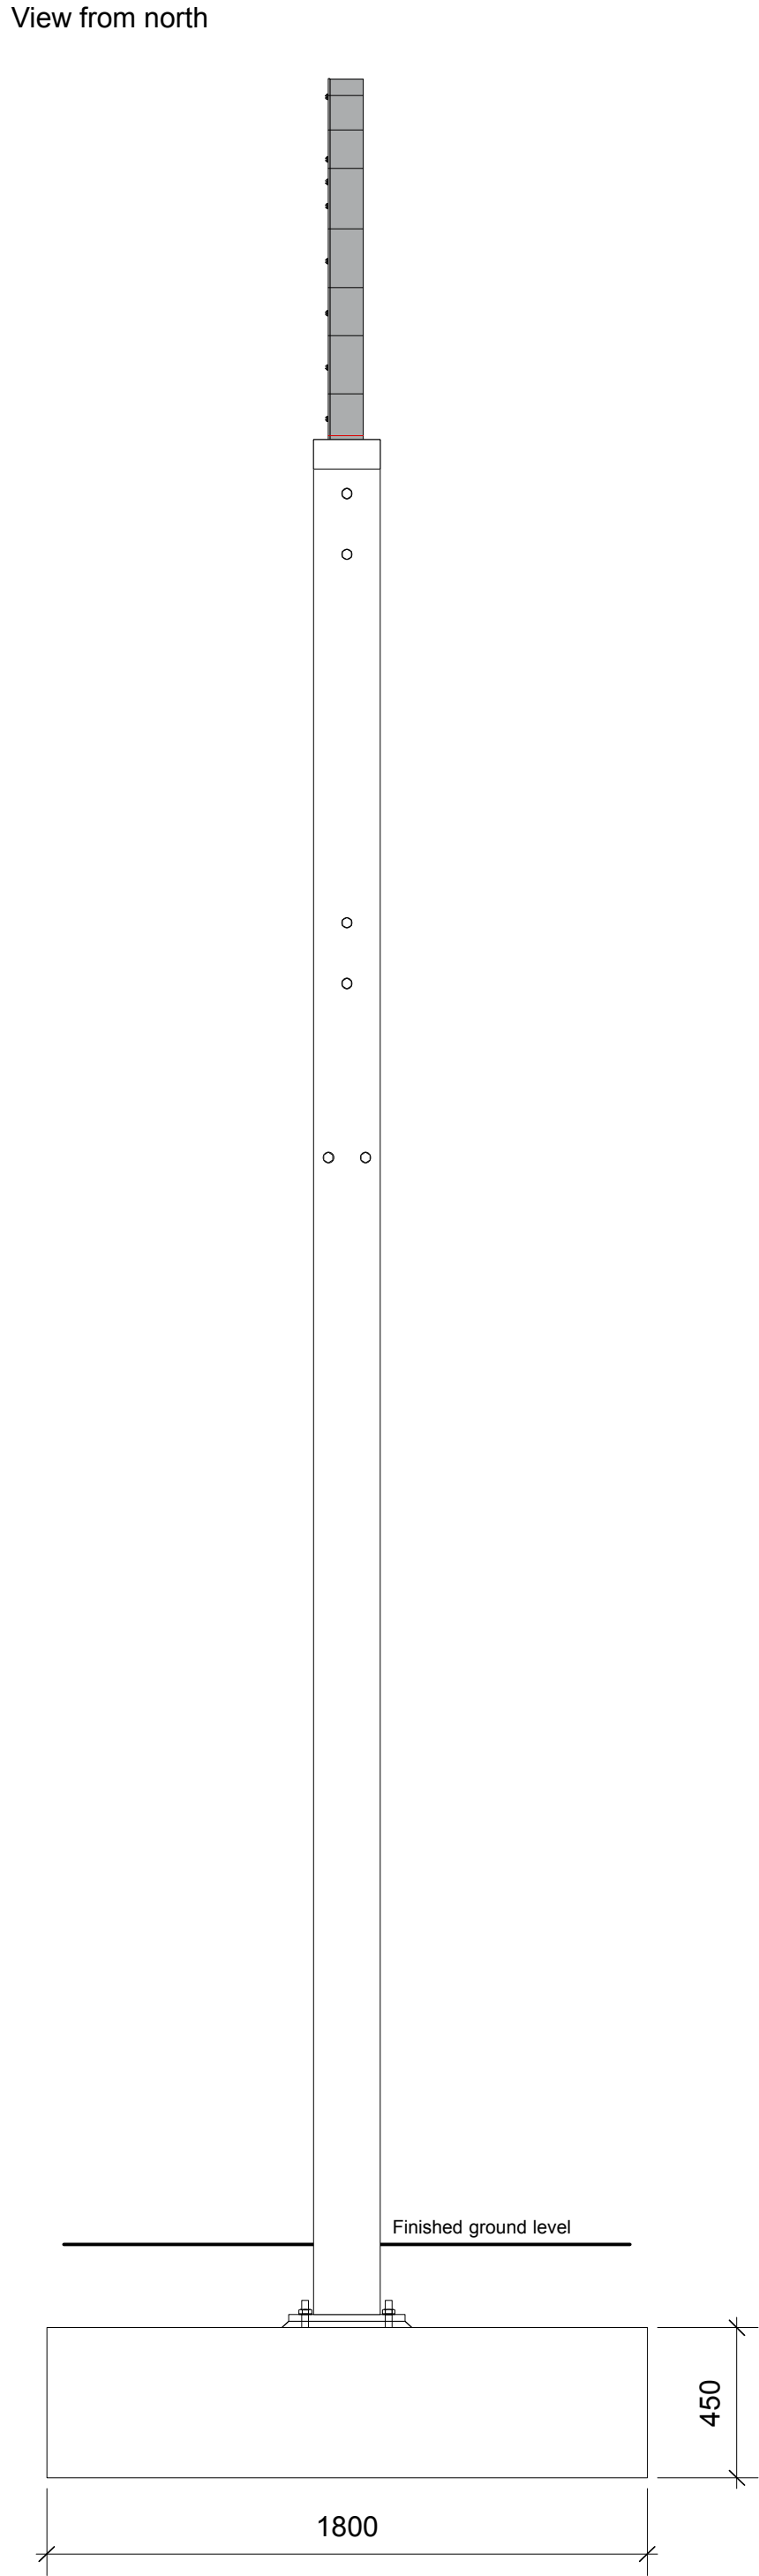


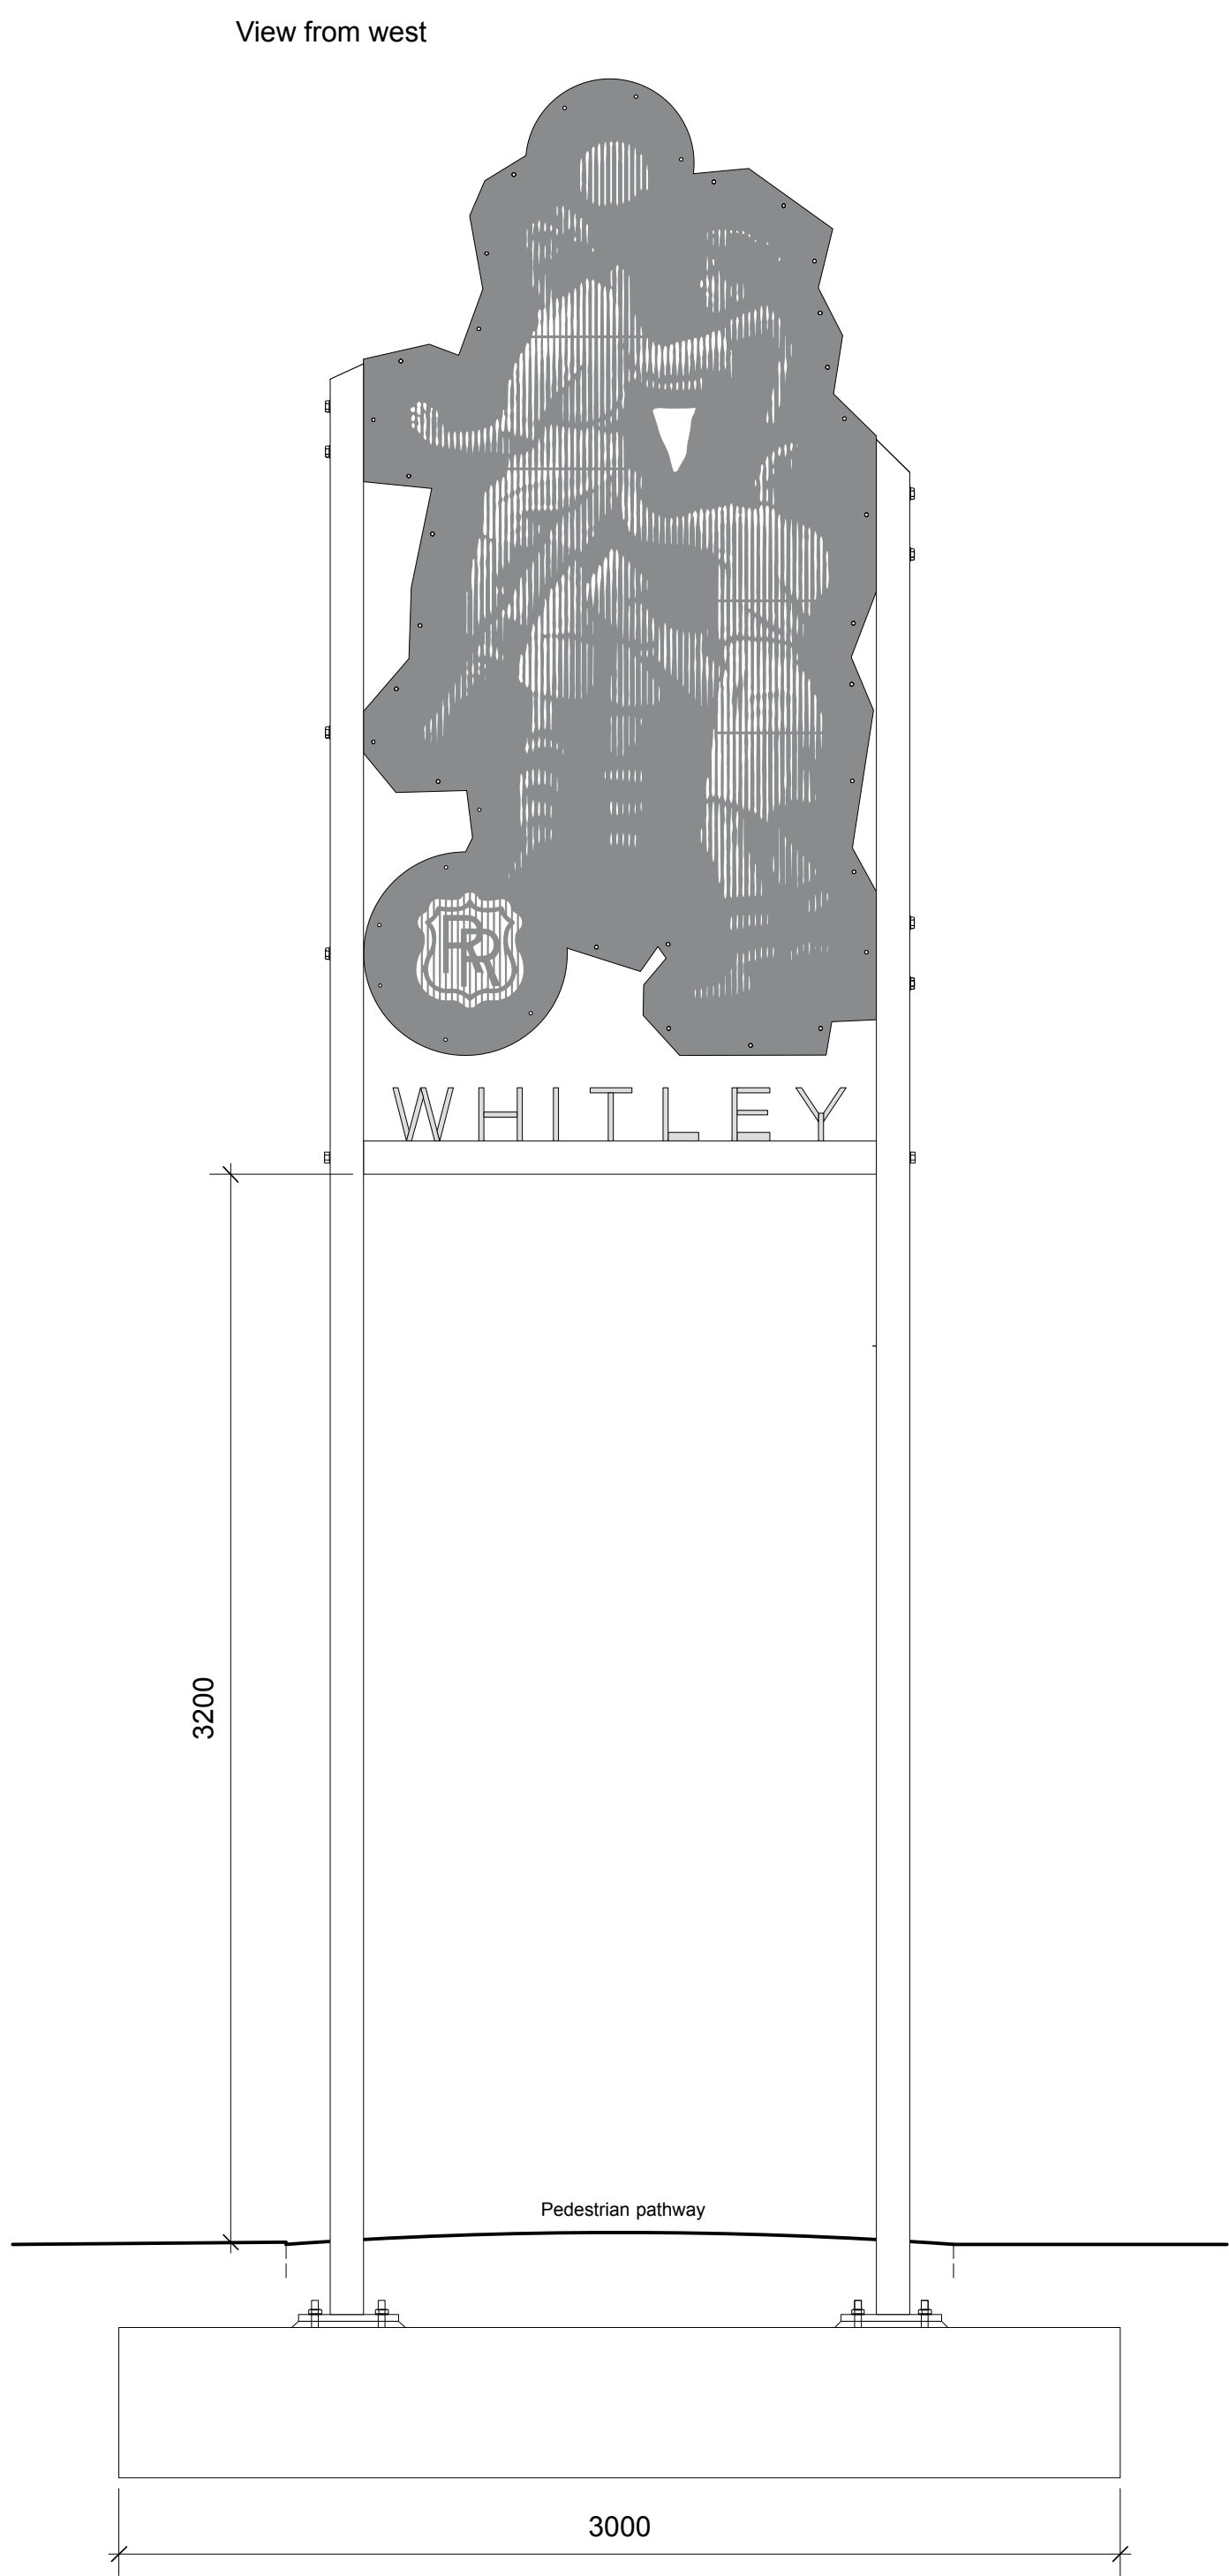

Plan view

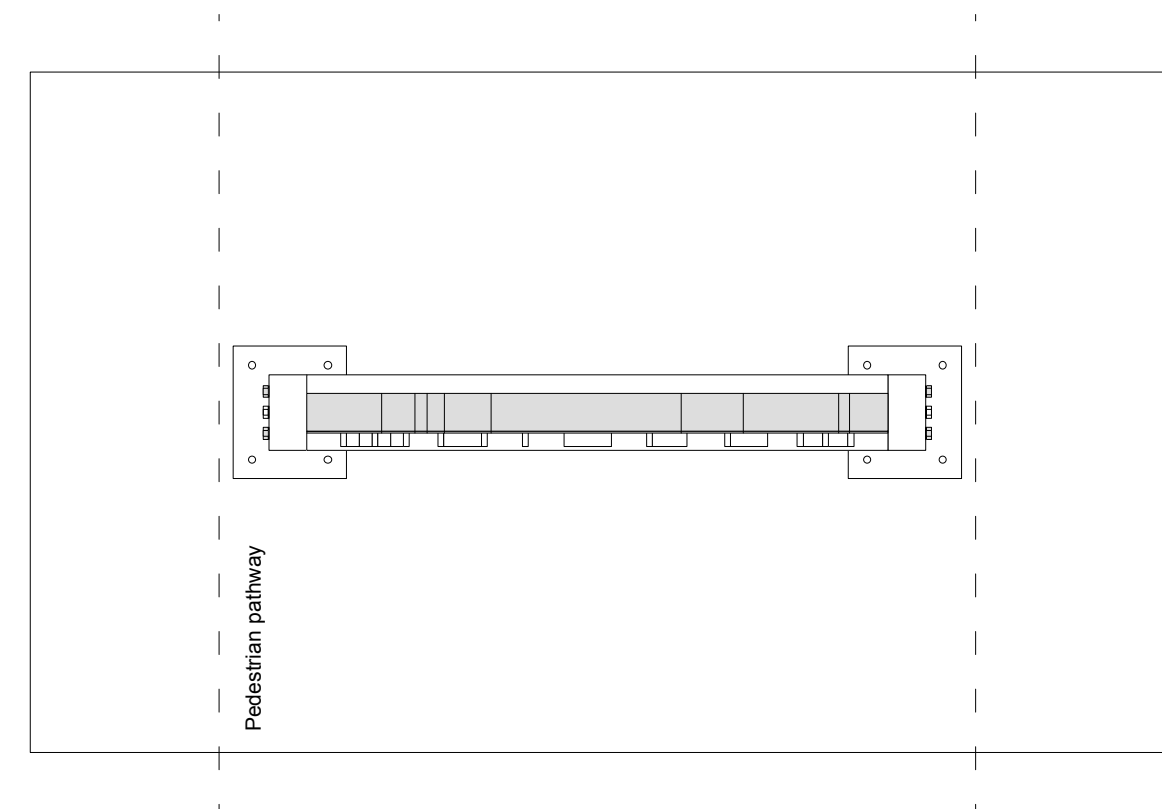

- Posts 200x100x5mm rectangular hollow section steel
- Mitred image frame 100x60x4mm rectangular hollow section steel
- Image panel single sheet of 5mm thick laser-cut steel
- Letters in 15mm steel welded to rectangular hollow section steel
- Base plates fully welded and anchored down
- All steel work galvanized (dipped or hot zinc sprayed)
- Top finish polyester powder coat.
- Laser cut image RAL 9017 egg shell finish
- Posts and letters RAL 9010 gloss finish- Mesh reinforced concrete foundation on well compacted hardcore and concrete binding

100	100	100	500	500
100	100	100	500	500

BRUCE WILLIAMS 01273 542434 brucewilliams@virginmedia.com www.brucewilliams.net	
Client: Reading Borough Council	
Project: Whitley Wood Album	
Drawing: - The grassed turf (land on Northumberland Avenue) (Approved code 602 B&B - 51422157 - 0.654433)	
Structural engineers: Hemley Orrell Partnership	
Drawing number: 01	Scale: 1:2000 A1 Date: 9th August 17 Revision: