



H43/121B COMPOSITE PANELS -
CONTRASTING TO SILVER
L40 GENERAL GLAZING

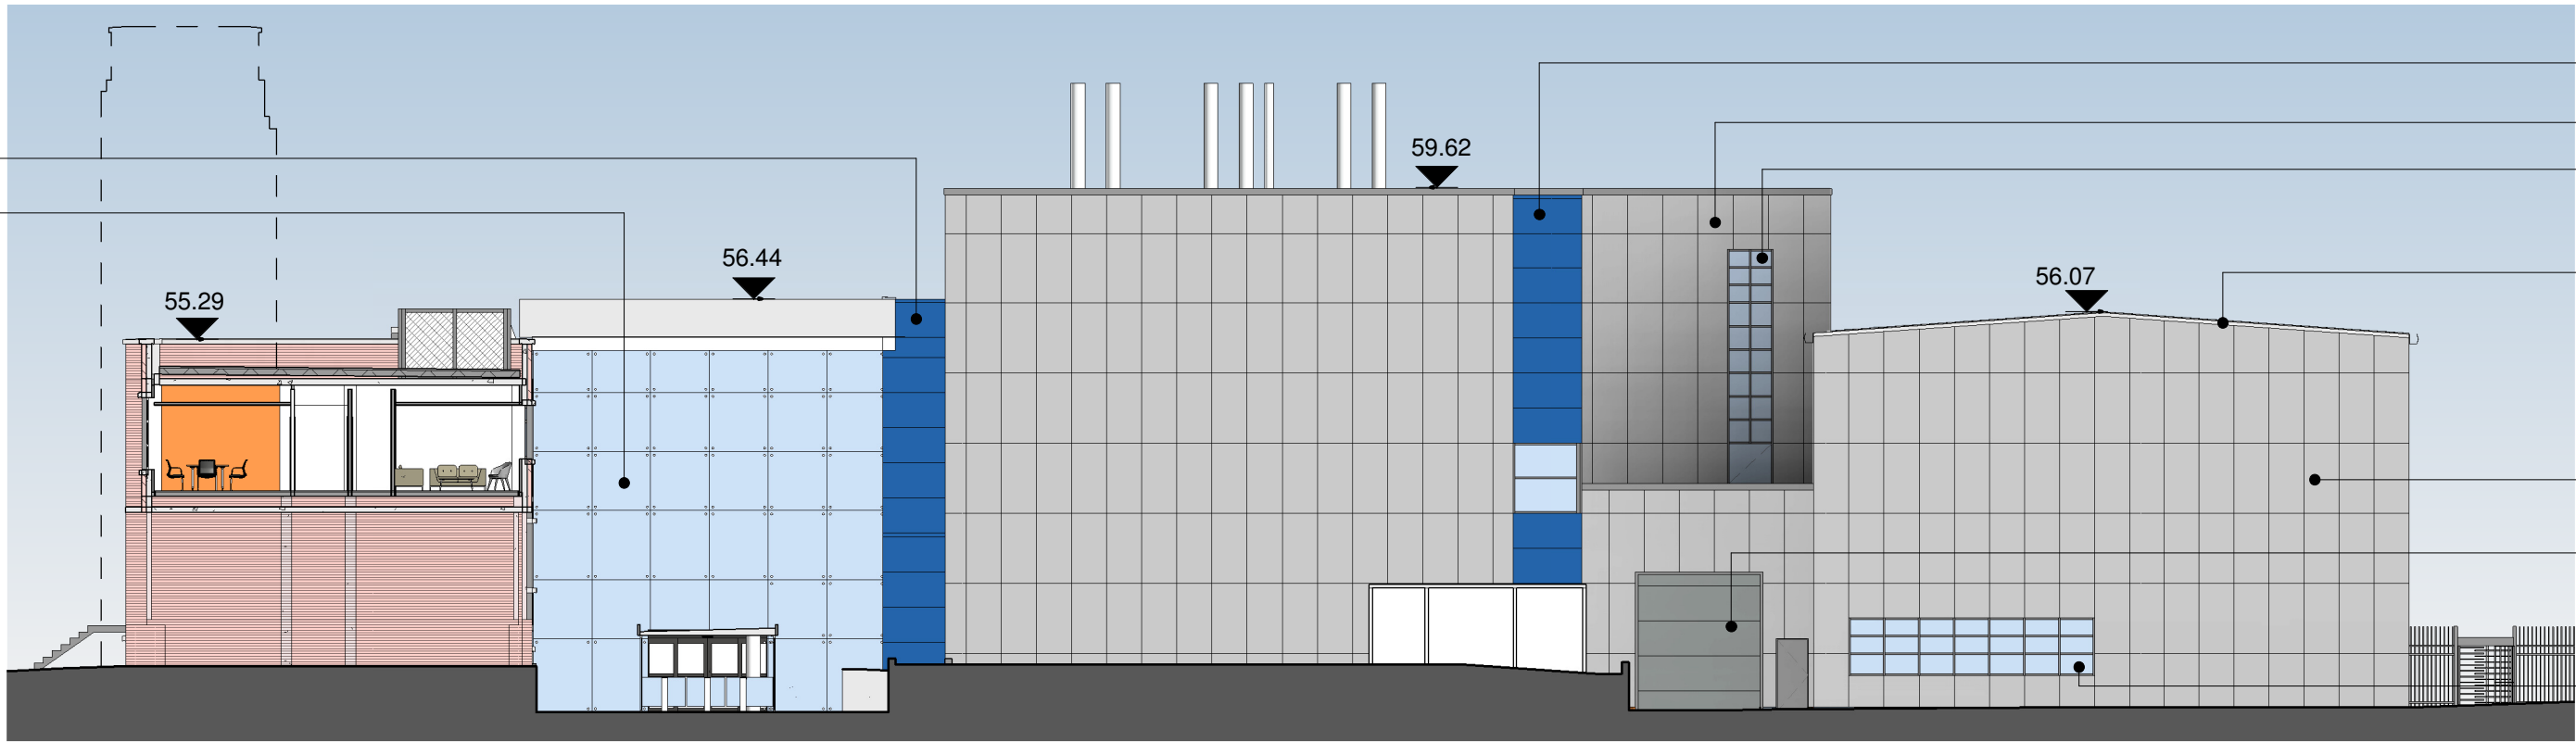

H43/121B COMPOSITE PANELS -
CONTRASTING TO SILVER
L40 GENERAL GLAZING
H43/121A COMPOSITE PANELS - SILVER
L40 GENERAL GLAZING
H43/122 COMPOSITE PANELS - RAL 9006
H43/121A COMPOSITE PANELS - SILVER
L20/613 ROLLER SHUTTERS/ CURTAINS
L40 GENERAL GLAZING


1 Elevation - NE
1 : 200

L10/651 METAL LOUVRES
To match cladding colour

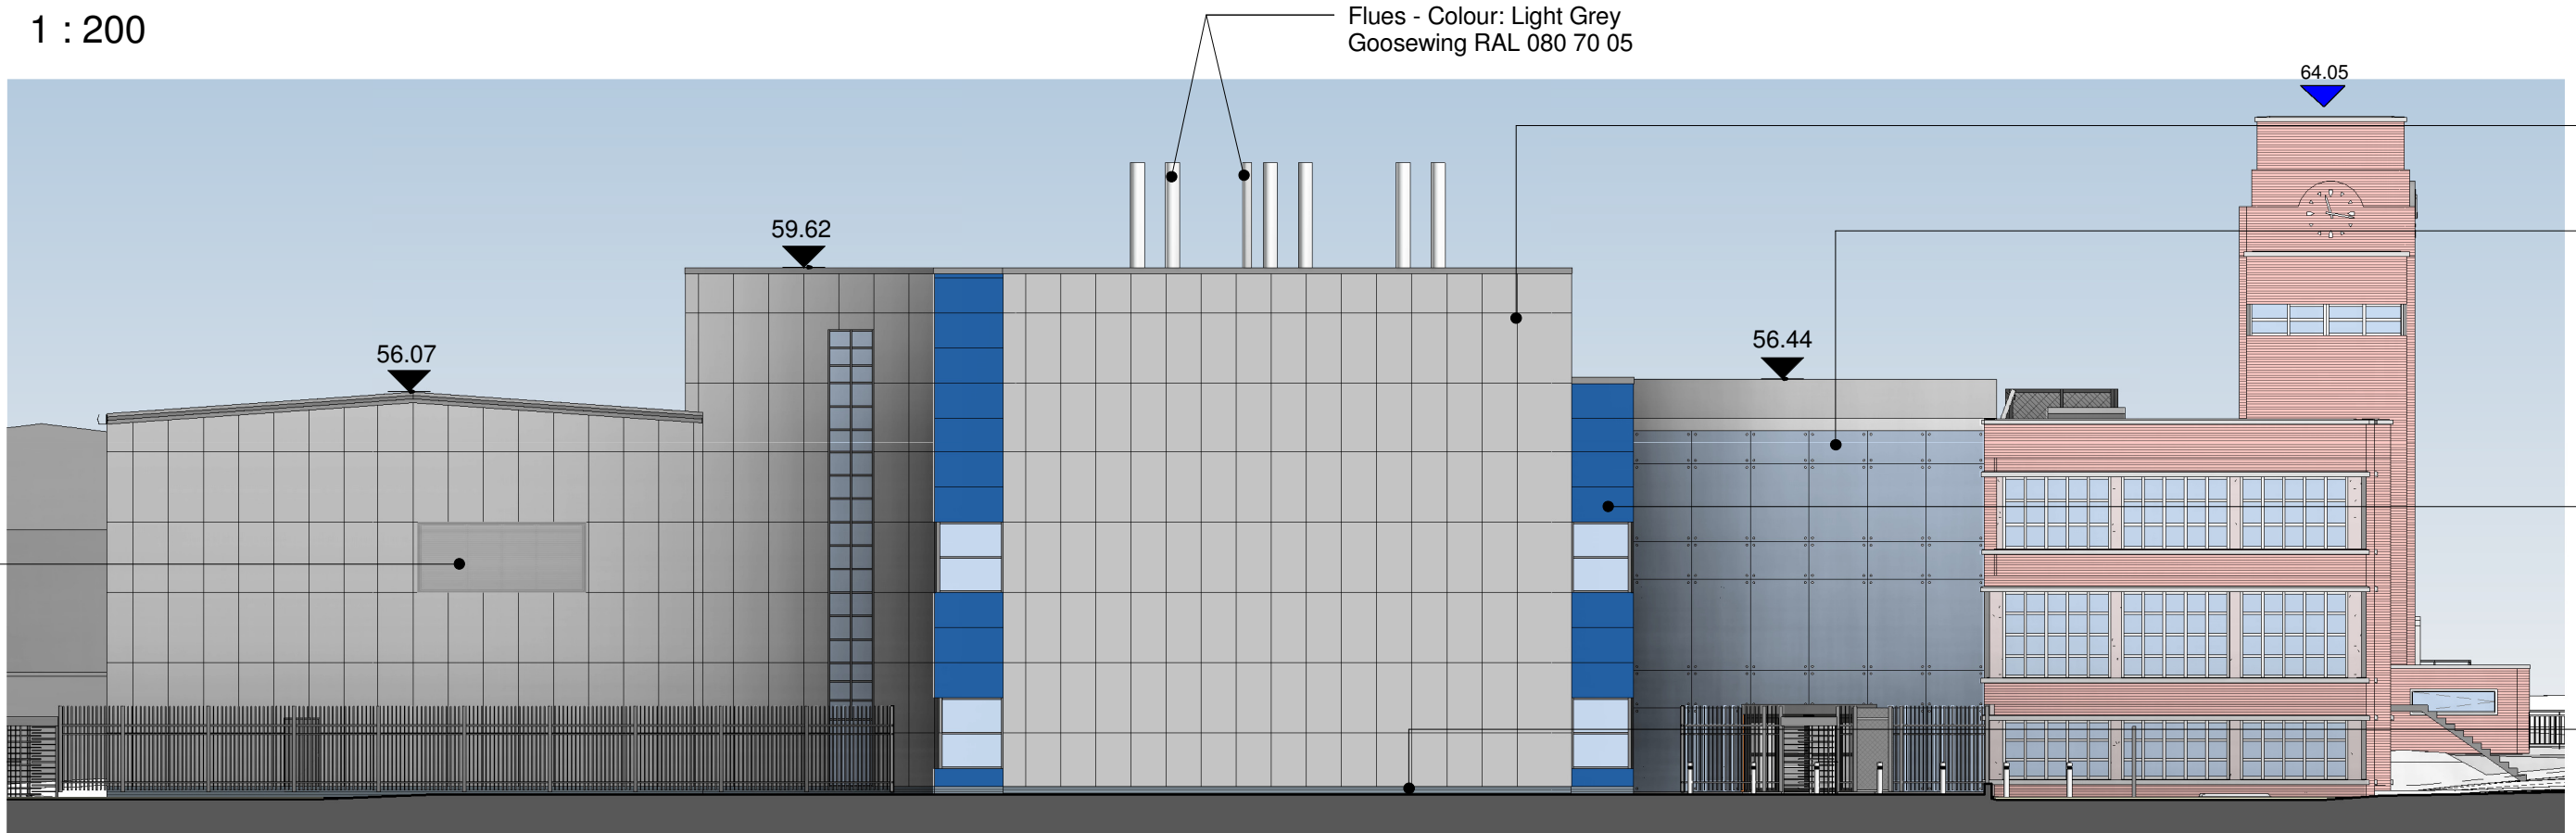

H43/121A COMPOSITE PANELS - SILVER
Anthracite RAL 7016
L40 GENERAL GLAZING
Planar Glazing System
H43/121B COMPOSITE PANELS - BLUE
F10/386 ENGINEERING BRICKWORK TO
BELOW DPC LEVEL


2 Elevation - SW
1 : 200

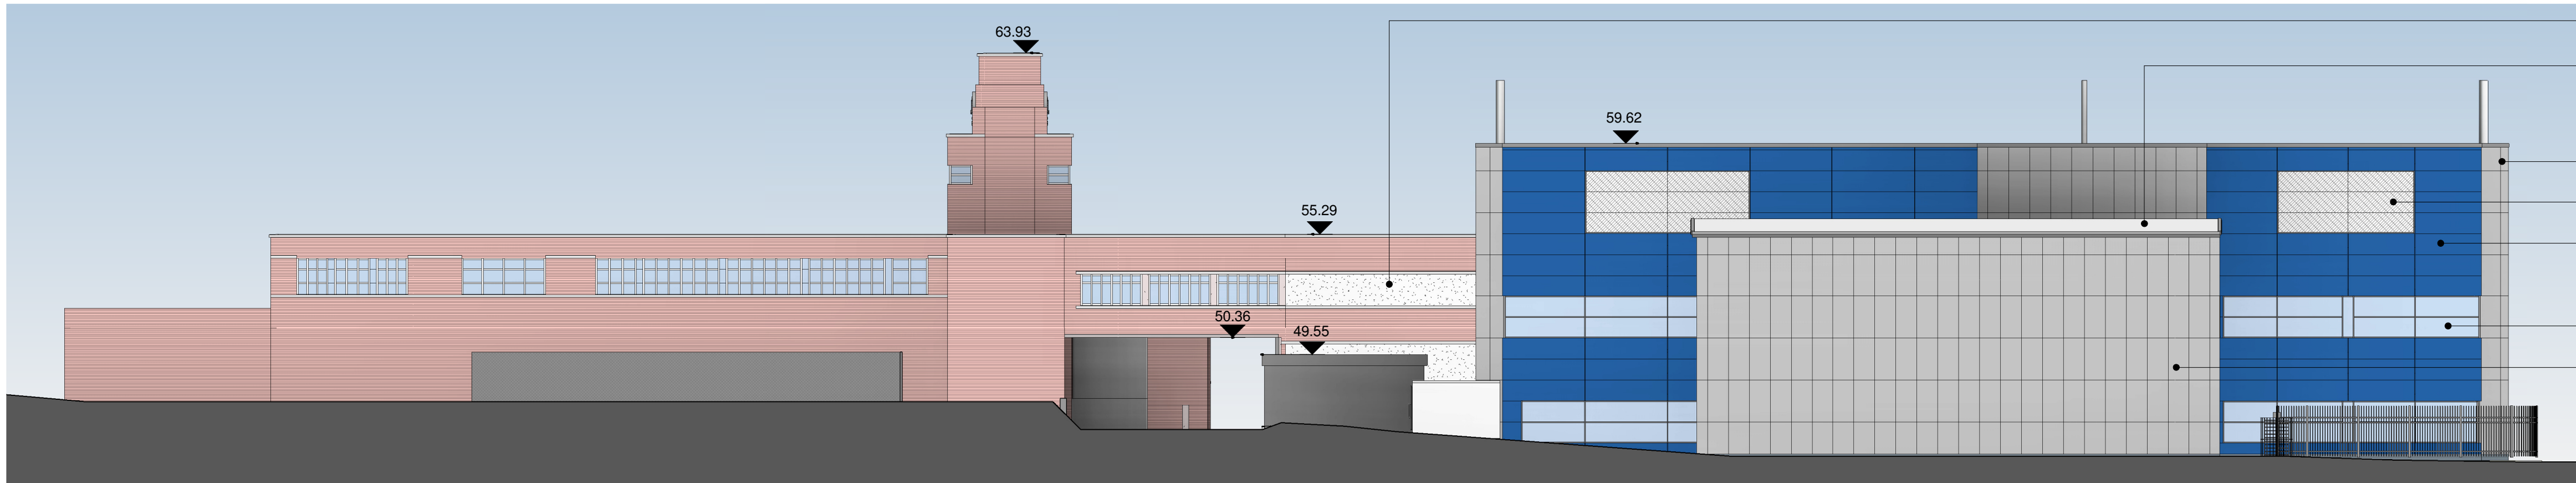


M21/100 RENDERED WALL
H43/122 COMPOSITE PANELS - RAL 9006
H43/121A COMPOSITE PANELS - SILVER
L10/551 METAL PERFORATED SCREENS
H43/121B COMPOSITE PANELS -
CONTRASTING COLOUR TO SILVER
L10/330 ALUMINIUM WINDOWS
H43/121A COMPOSITE PANELS - SILVER

3 Elevation - NW
1 : 200

H43/121A COMPOSITE PANELS - SILVER
L10/551 METAL PERFORATED SCREENS
H43/121B COMPOSITE PANELS -
CONTRASTING COLOUR TO SILVER
L40 GENERAL GLAZING

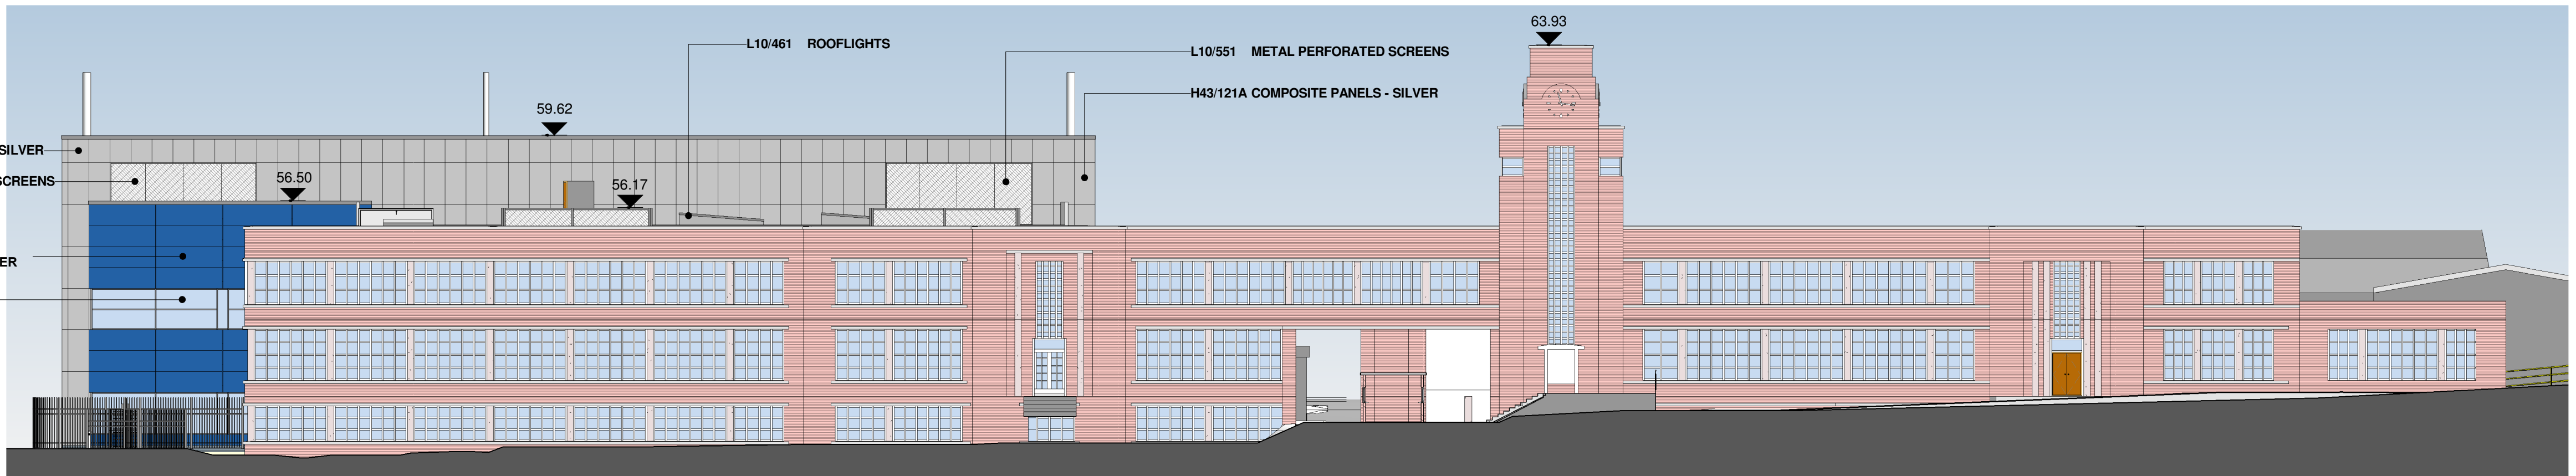

4 Elevation - SE
1 : 200

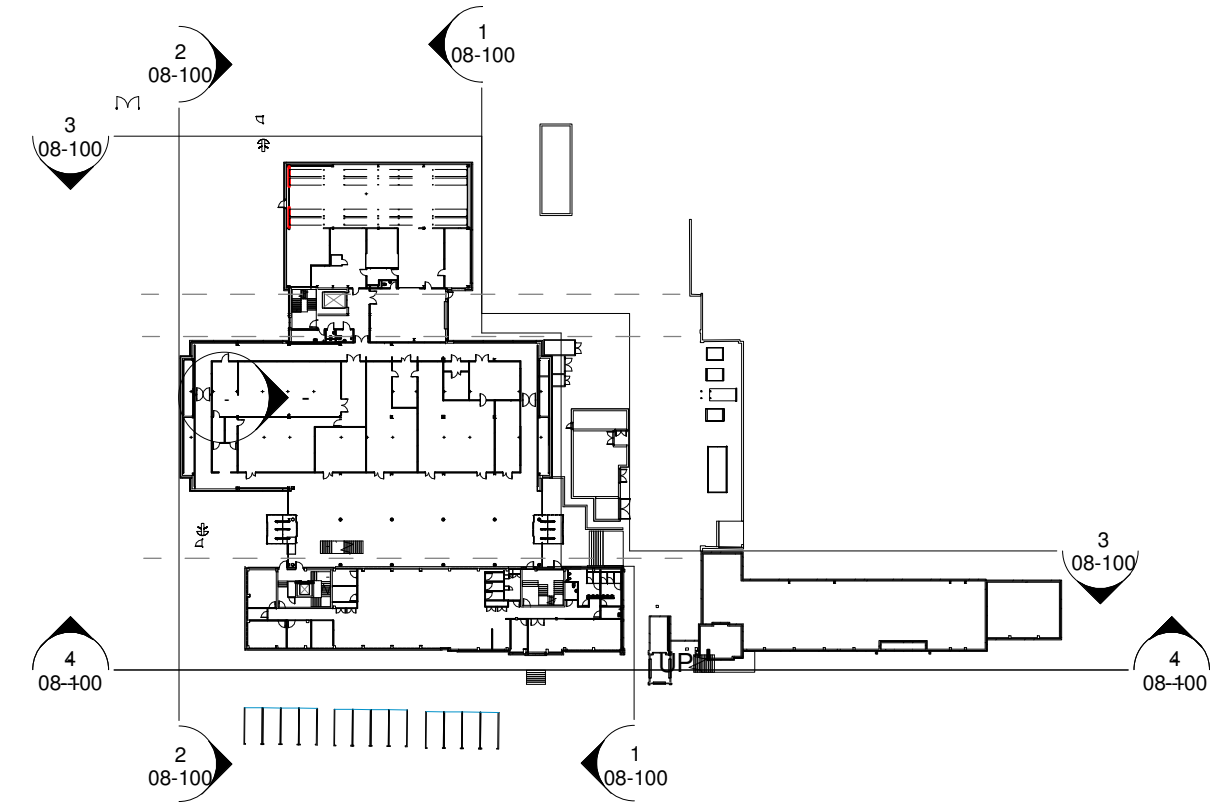

Notes
The Contractor is to check all dimensions and conditions on site before commencing. Do not scale from this drawing.
This drawing remains the copyright of FAIRHURST DESIGN GROUP.

Scale Bars TO BE USED ONLY AS GUIDANCE

1:100	mm	0	100	200	300	400	500
1:200	mm	0	100	200	300	400	500
1:500	M	0	5	10	15	20	25
1:1250	M	0	10	20	30	40	50

KEYPLAN

2	Cladding material and window pattern to Lab amended.	YJ	18/07/17
1	Project Name, Site Boundaries, Visualisation Update	RO	15/06/17

Rev Description By Date

Project Status
STAGE 3

Drawing Status

This information, whether drawn or as a data file, is copyright and issued strictly for use on the project for which it is provided

Client / Project
P&G

452 BASINGSTOKE ROAD

Drawing
Planning Elevations

Date	06/06/17	Scale	As indicated	@ A1
SD Check	RO	Drawn By	VA	Checked
Manchester: 25 King Street Manchester M2 4LQ +44 (0) 161 631 7200				FDG fairhursts design group
Southampton: Manor Park Mottishead Southampton SO43 7FY +44 (0)23 8581 7200 www.fairhursts.com				

7553-08-100	Status	Rev	2
7553-DR-XX-XX-08-100-2			

P:\7500-7599\7553 P&G Innovation Centre Reading\01 BIM\01 WIP\A Revit Models\7553-FDG-XX-XX-MS A Main_Model.rvt
18/07/2017 16:35:57