


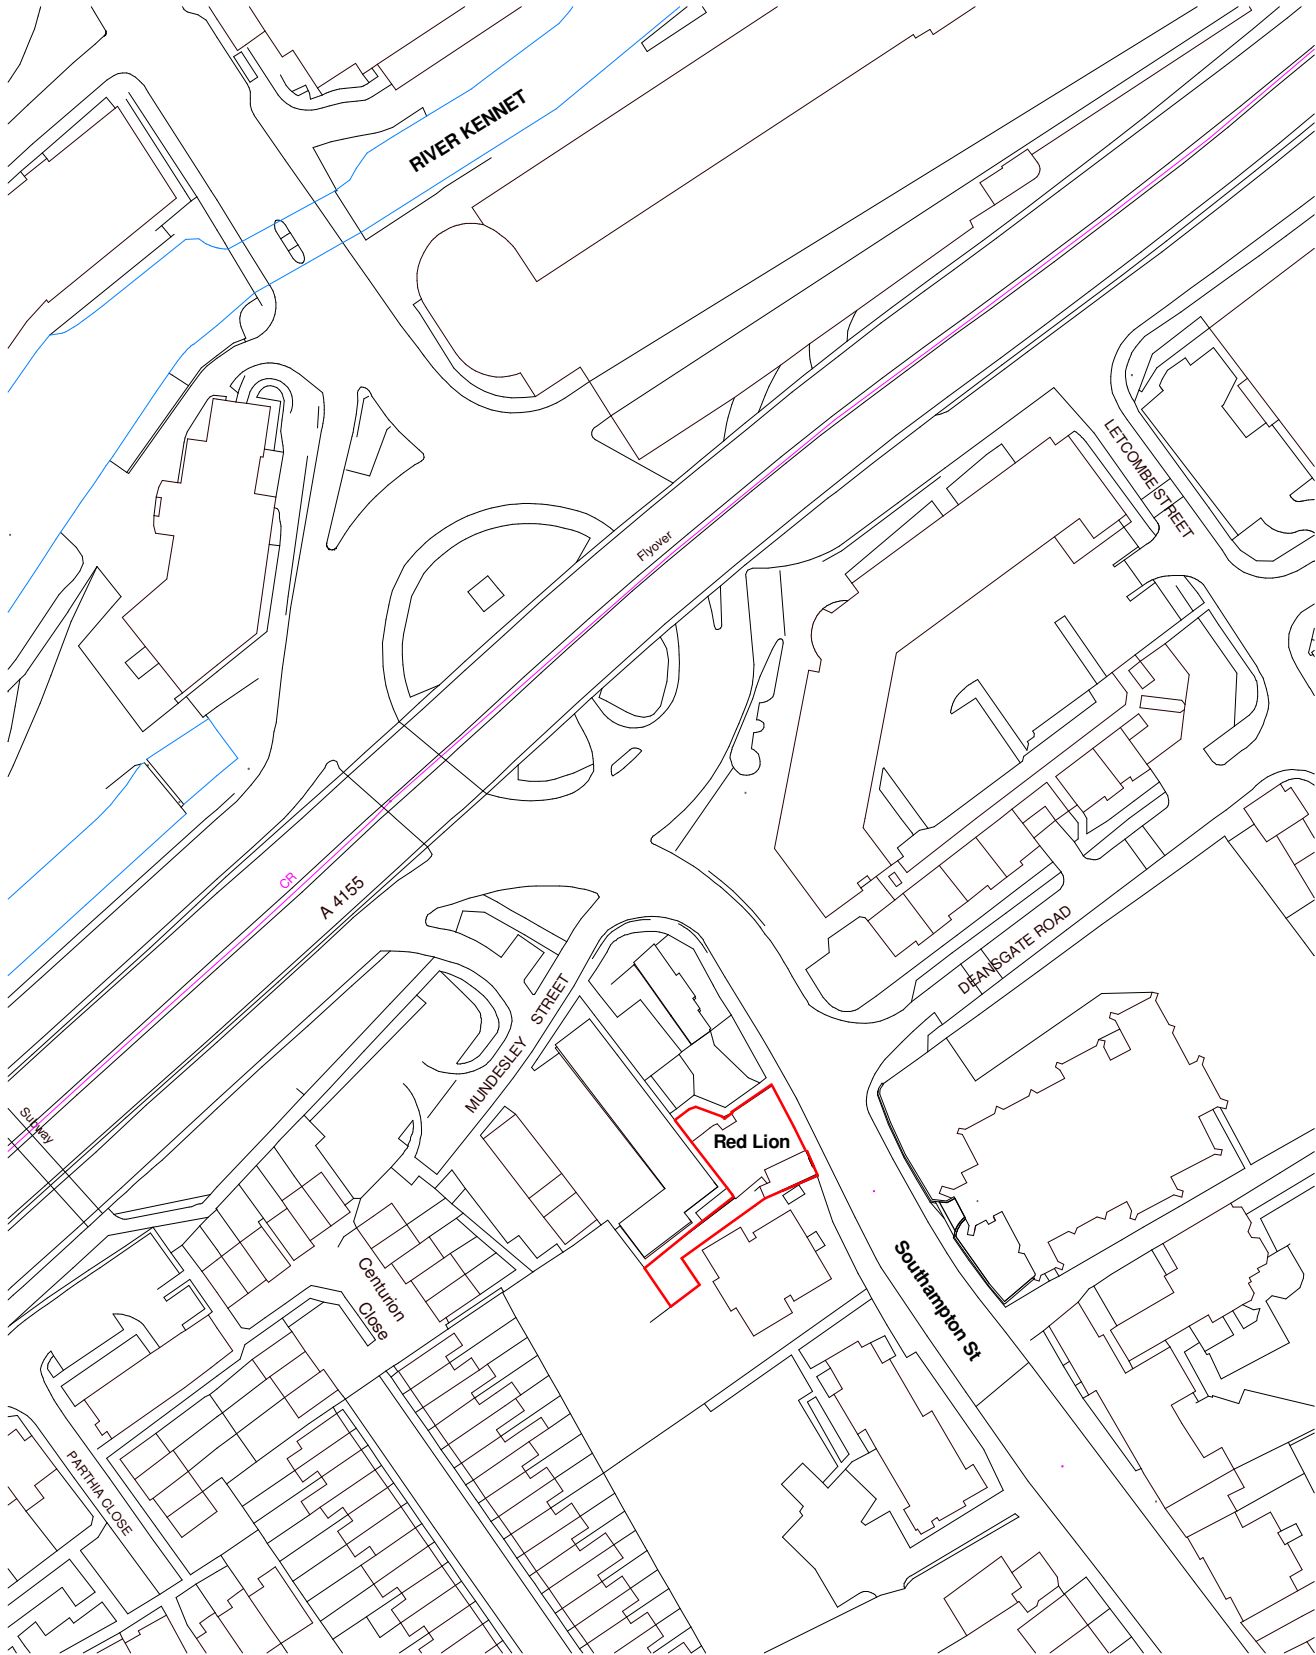

Ordnance Survey, (c) Crown Copyright 2016. All rights reserved. Licence number 100022432

Location Plan

1 : 1250

Notes

This drawing may be scaled for the purposes of Planning Applications, Land Registry and for Legal plans where the scale bar is used, and where it verifies that the drawing is an original or an accurate copy. It may not be scaled for construction purposes.

Always refer to figured dimensions. All dimensions are to be checked on site. Discrepancies and/or ambiguities between this drawing and information given elsewhere must be reported immediately to this office for clarification before proceeding. All drawings are to be read in conjunction with the specification and all works to be carried out in accordance with latest British Standards / Codes of Practice.



A	17/11/17	IS	No. 38 added to scheme	NM
Rev	Date	Init	Notes	Chkd

Client

Sats Ahluwalia

Drawing Originator



London - 106 Weston Street, London, SE1 3QB 020 7160 6000
Bristol - Rivergate House, Bristol, BS1 6LS 0117 923 2535
Plymouth - East Quay House, Plymouth, PL4 0HN 01752 261 282

RIBA Chartered Practice www.aww-uk.com

Project Title

Red Lion

34-38 Southamton Street

Drawing Title

Location Plan

Scale	Sheet	Drawn	Checked	Date
1 : 1250	A3	KW	NM	09/17/16
Status	Project No.			
PLANNING	3717			
Drawing Reference	Drawing No.	Revision		
BAR-AWW-A-DWG	100	A		