



No.			Revision	Date
A	First floor set in at front and side, roof to rear amended			08/17
B	Side elevation from No 2 Aldworth close added			08/17
C	rear extension roof amended to hipped with flat top			08/17
D	rear extension amended			10/17
E	guttering set in from boundary, rear elevation clarified			01/18

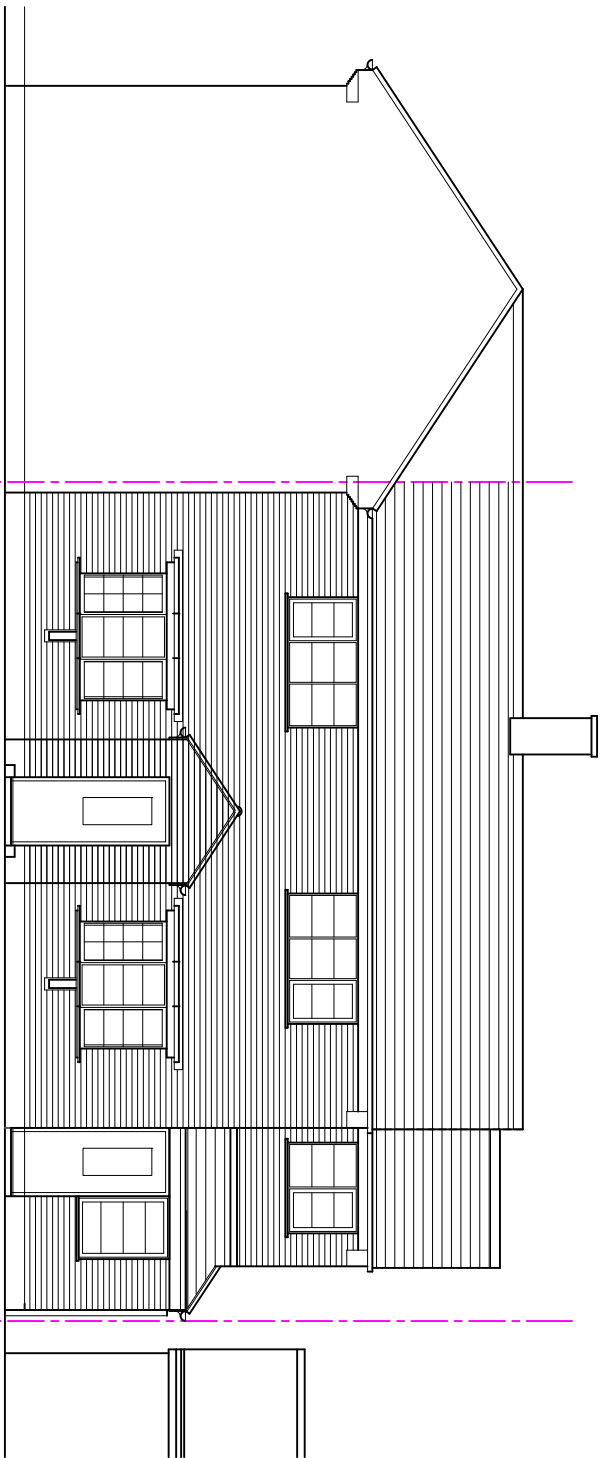


front

Side from No 2 Aldworth Close

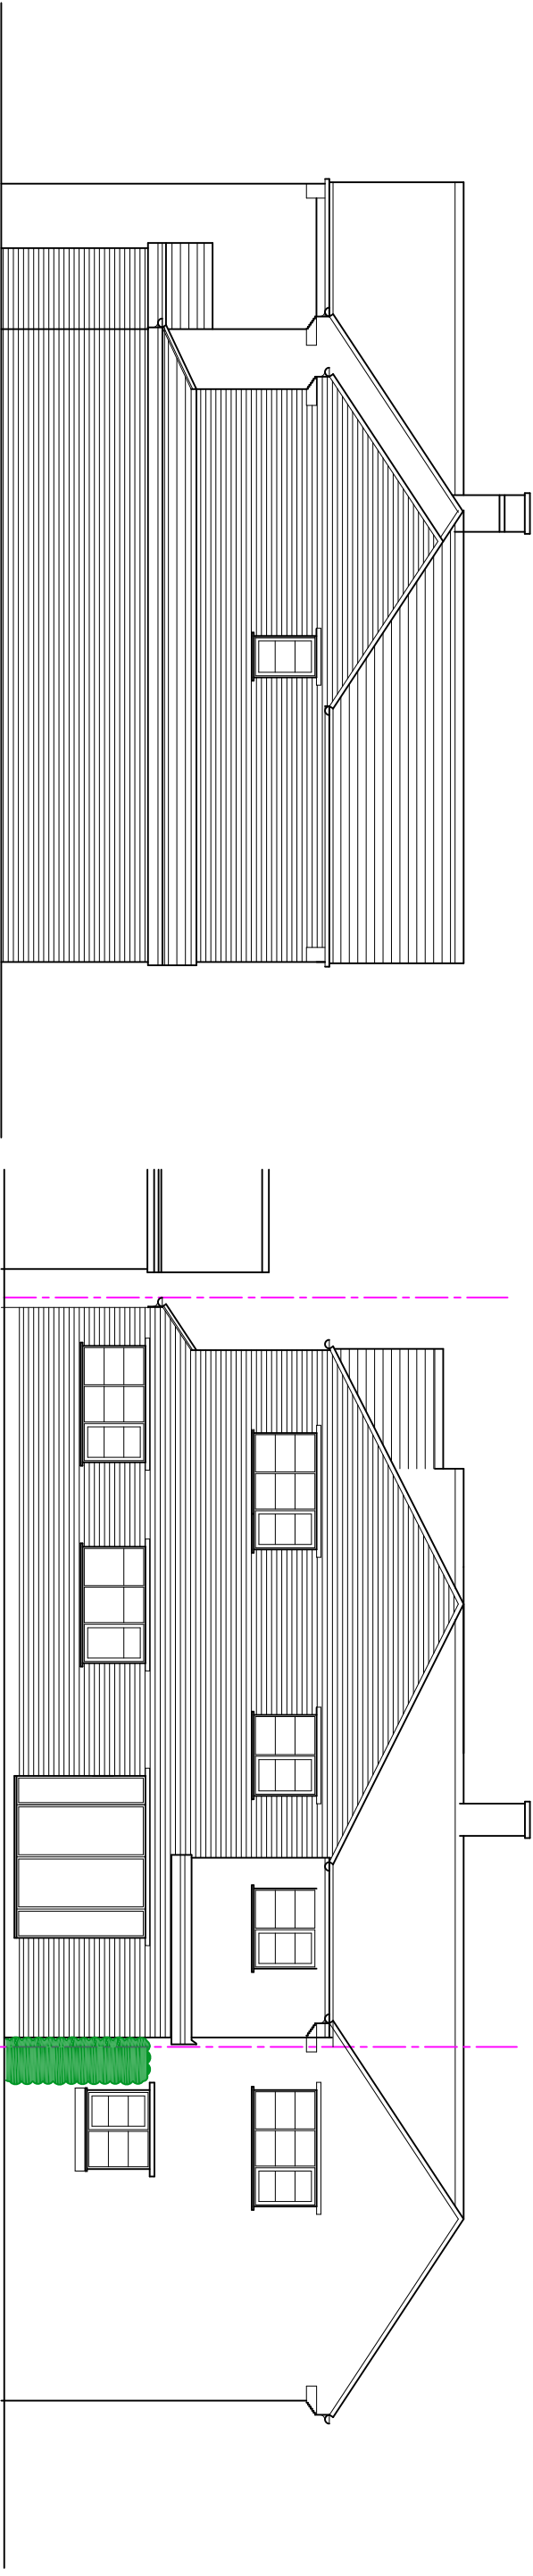

Side

Rear

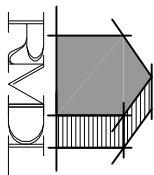

RAMMURTI DESIGN LTD
ARCHITECTURAL & PLANNING SERVICES
268 TILGHURST ROAD, READING RG30 2NE
TEL/FAX: 01189510628 MOB: 07799883574



Proposed New Entrance Porch, with Double Storey Side and Rear extensions to create granny annexe and additional bedrooms
at 10 Fawley Road, Reading
for Mr Ganesan Krishnamoorthy

PROPOSED ELEVATIONS

Scale: 1/100
Date: Apr 2017

FR:006 Rev E