


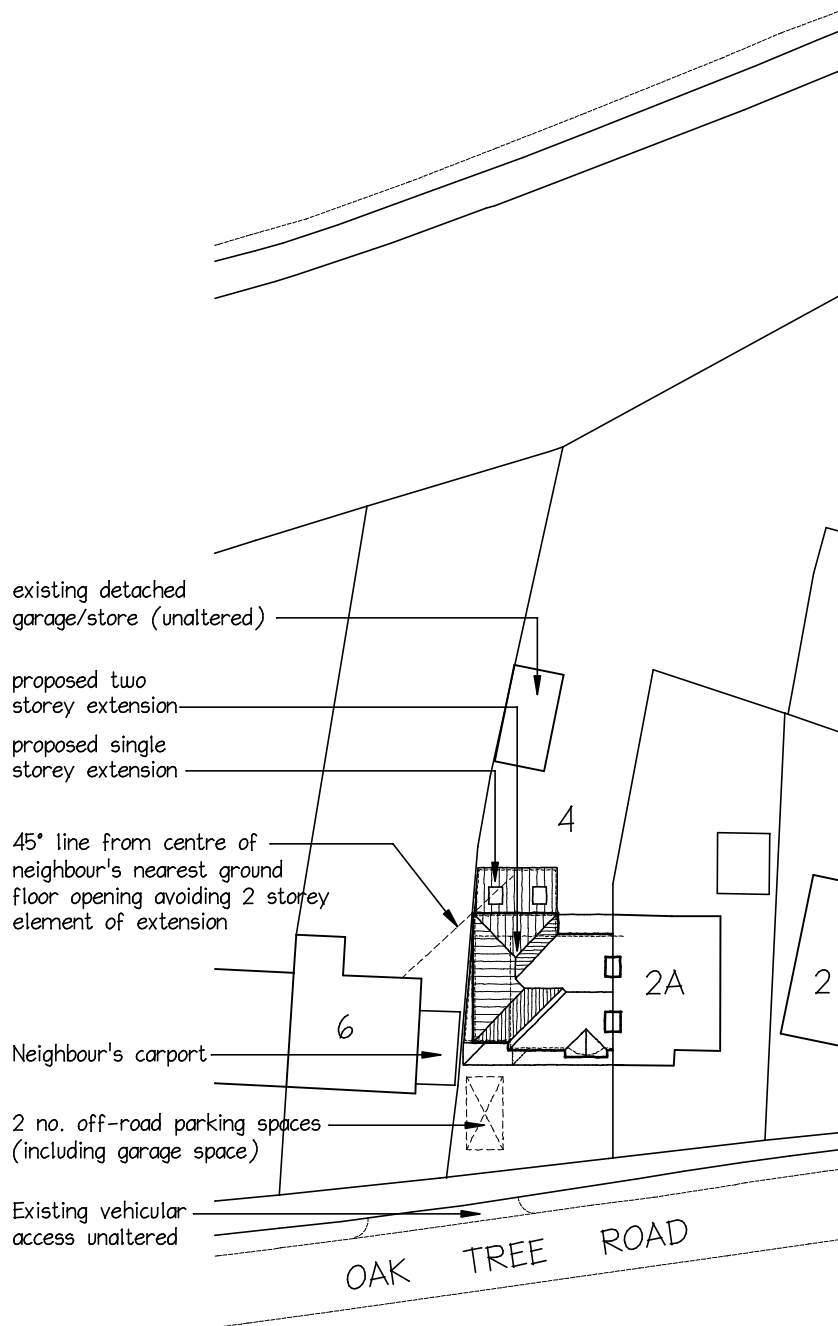

A4
Original

0 10 20m
Scale 1:500

Rev B July 2017
Roof amended

Rev A July 2017
Roof amended

Scale: 1:500
Date: May 2017

4, Oak Tree Road,
Tilehurst, Reading

Side and Rear Extensions
Block Plan

Architectural Services

31 Redshank Court, Thatcham, Berkshire RG19 3UE
Tel: 01635 862687

Drawing No

171418/02 B

©
Copyright