



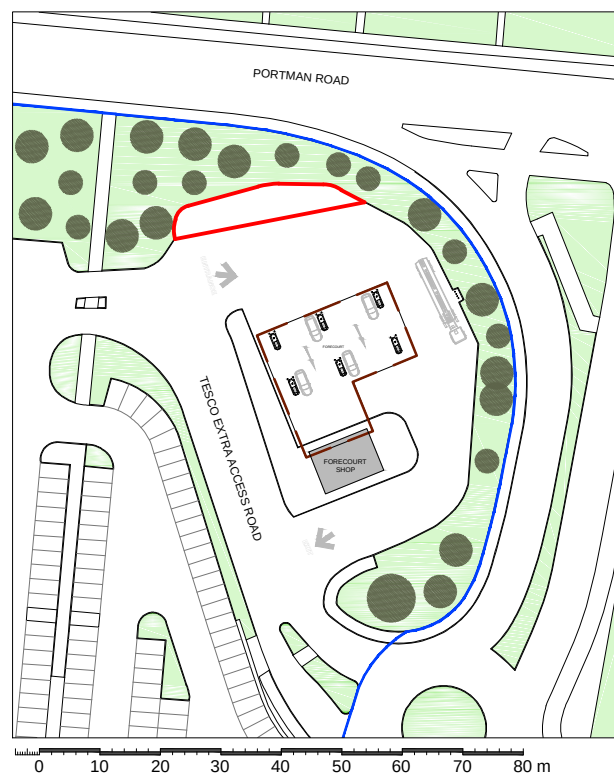

LOCATION PLAN 1/1250

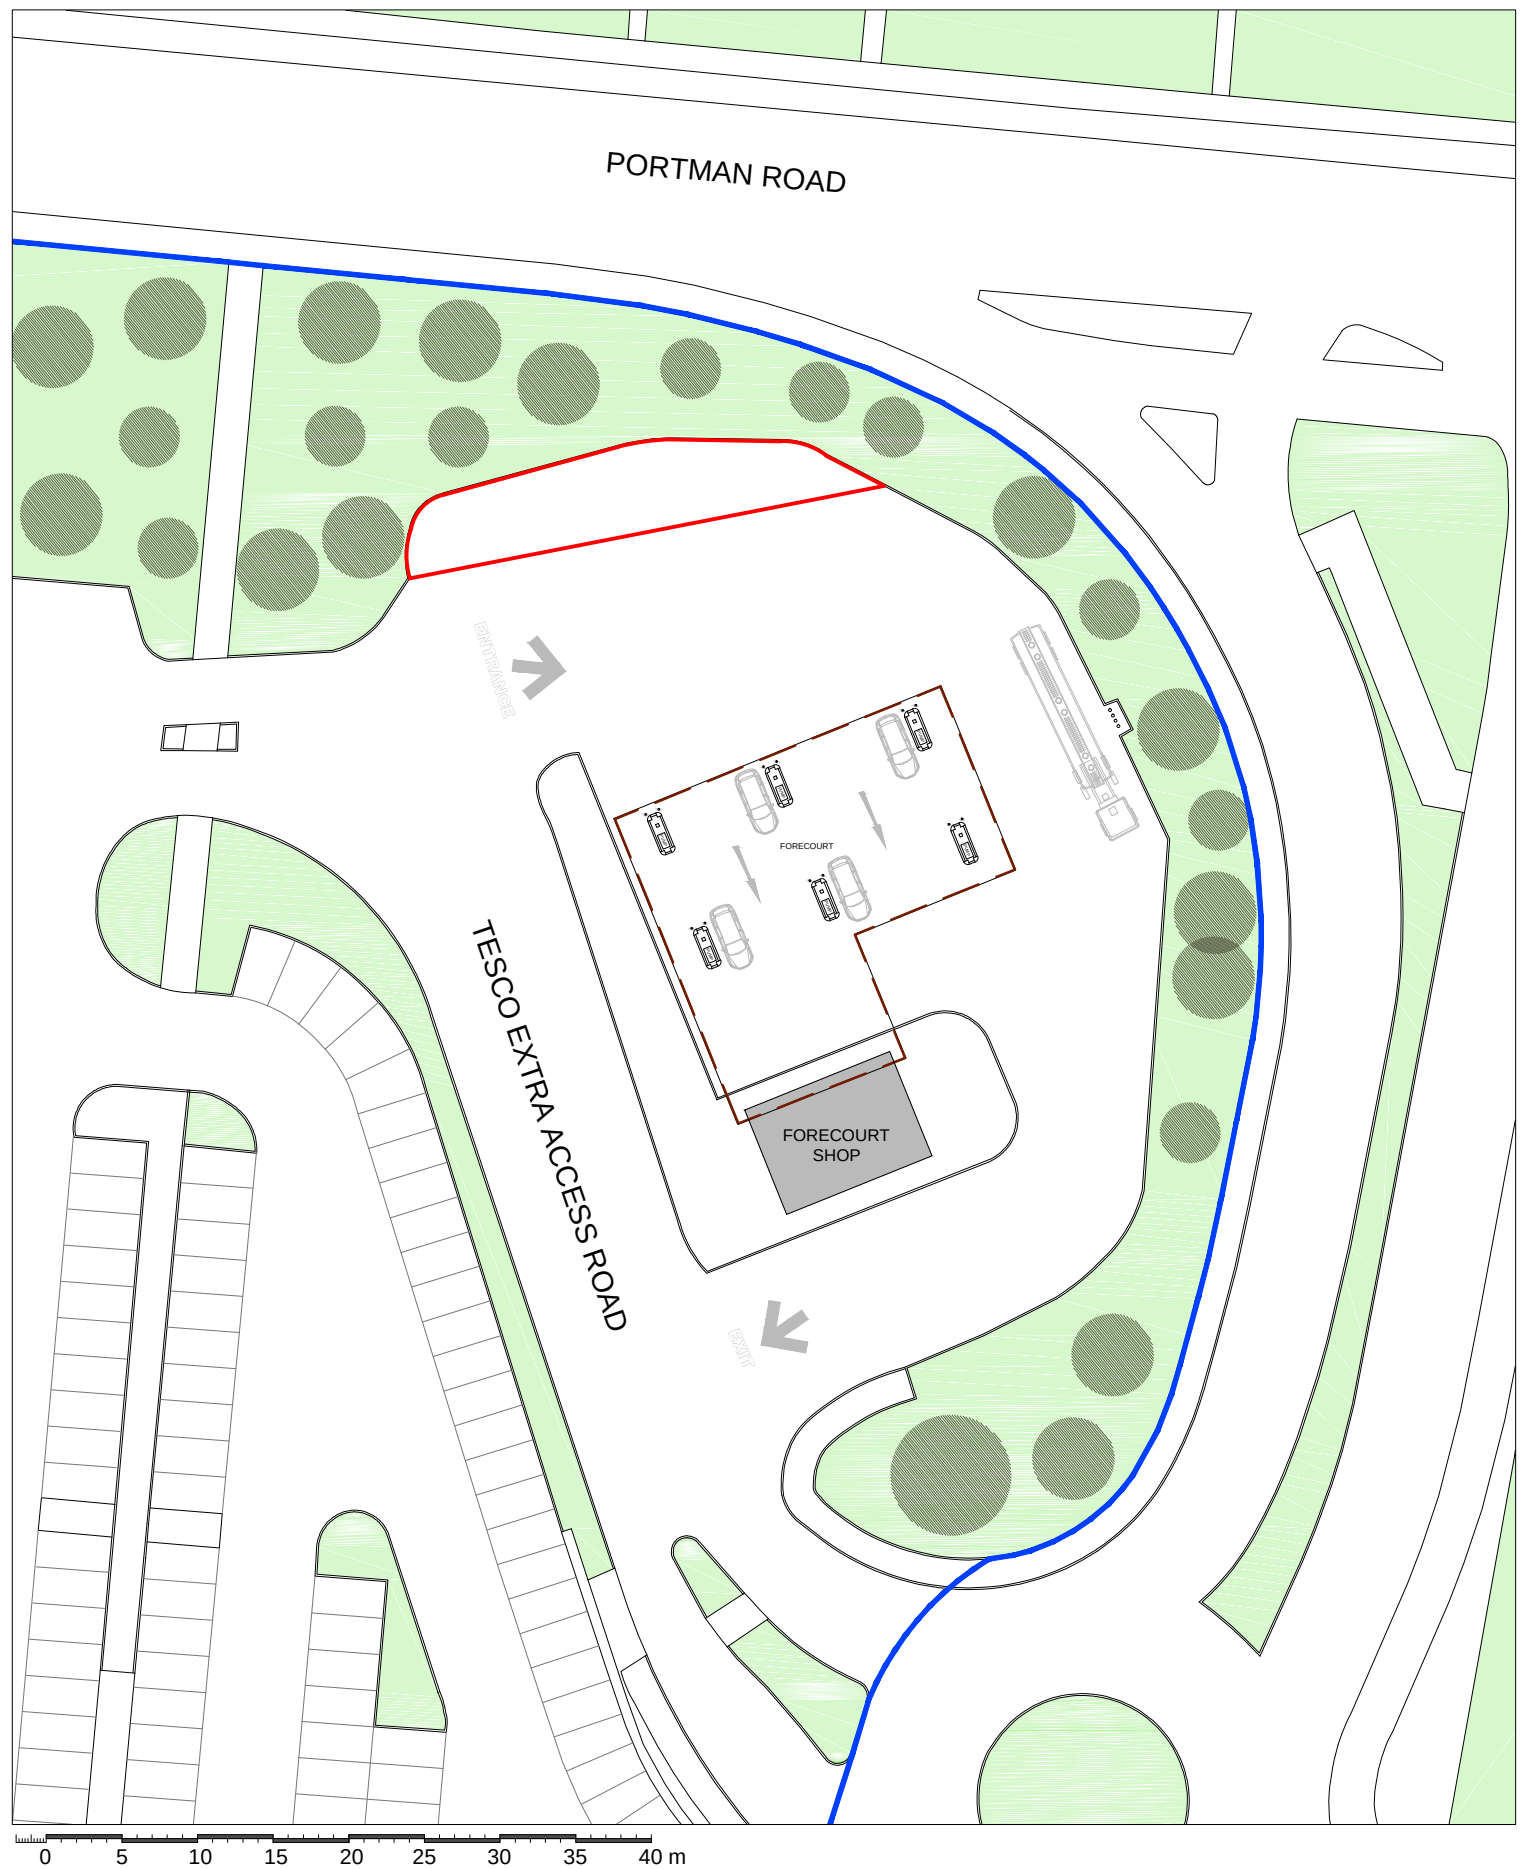

BLOCK PLAN 1/500


REVISIONS:

| REV | NOTE | DATE |
|-----|------|------|
|     |      |      |
|     |      |      |
|     |      |      |
|     |      |      |

NOTES:

Hard copy prints may not scale accurately. All levels are in metres and dimensions in millimetres and unless specified otherwise. To be read in conjunction with all other relevant drawings and specifications.

SITE APPLICATION AREA: 148.48 sqm  
0.015 Ha

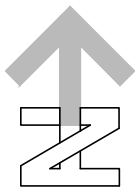

PLANNING  
APPLICATION  
READING 2017

|   |                                                         |
|---|---------------------------------------------------------|
| CLIENT   | TJM                                                     |
| PROJECT   | PROPOSED JET WASH                                       |
| ADDRESS   | TESCO READING WEST<br>PORTMAN ROAD<br>READING, RG30 1AW |
| TITLE   | LOCATION AND BLOCK PLAN                                 |
| SCALE   | various @ A3                                            |
| JOB NO   | 15569-17                                                |
| DRAWN   | ANTONIO RUIZ                                            |
| DWG NO   | PA-01                                                   |
| DATE   | 01.06.2017                                              |
| CHECKED   |                                                         |
| DATE   |                                                         |
| REVISION   |                                                         |
| DATE   |                                                         |
| ADCOCK ASSOCIATES   |                                                         |
| ELTA HOUSE, BIRMINGHAM ROAD, STRATFORD UPON AVON CV37 0AQ<br>enquiries@adcockassociates.co.uk Tel: +44(0)1789 414202 Fax: +44(0)1789 267741 |                                                         |
| ■ DESIGN ■ ARCHITECTURE ■ PROJECT MANAGEMENT ■                                                                                              |                                                         |