
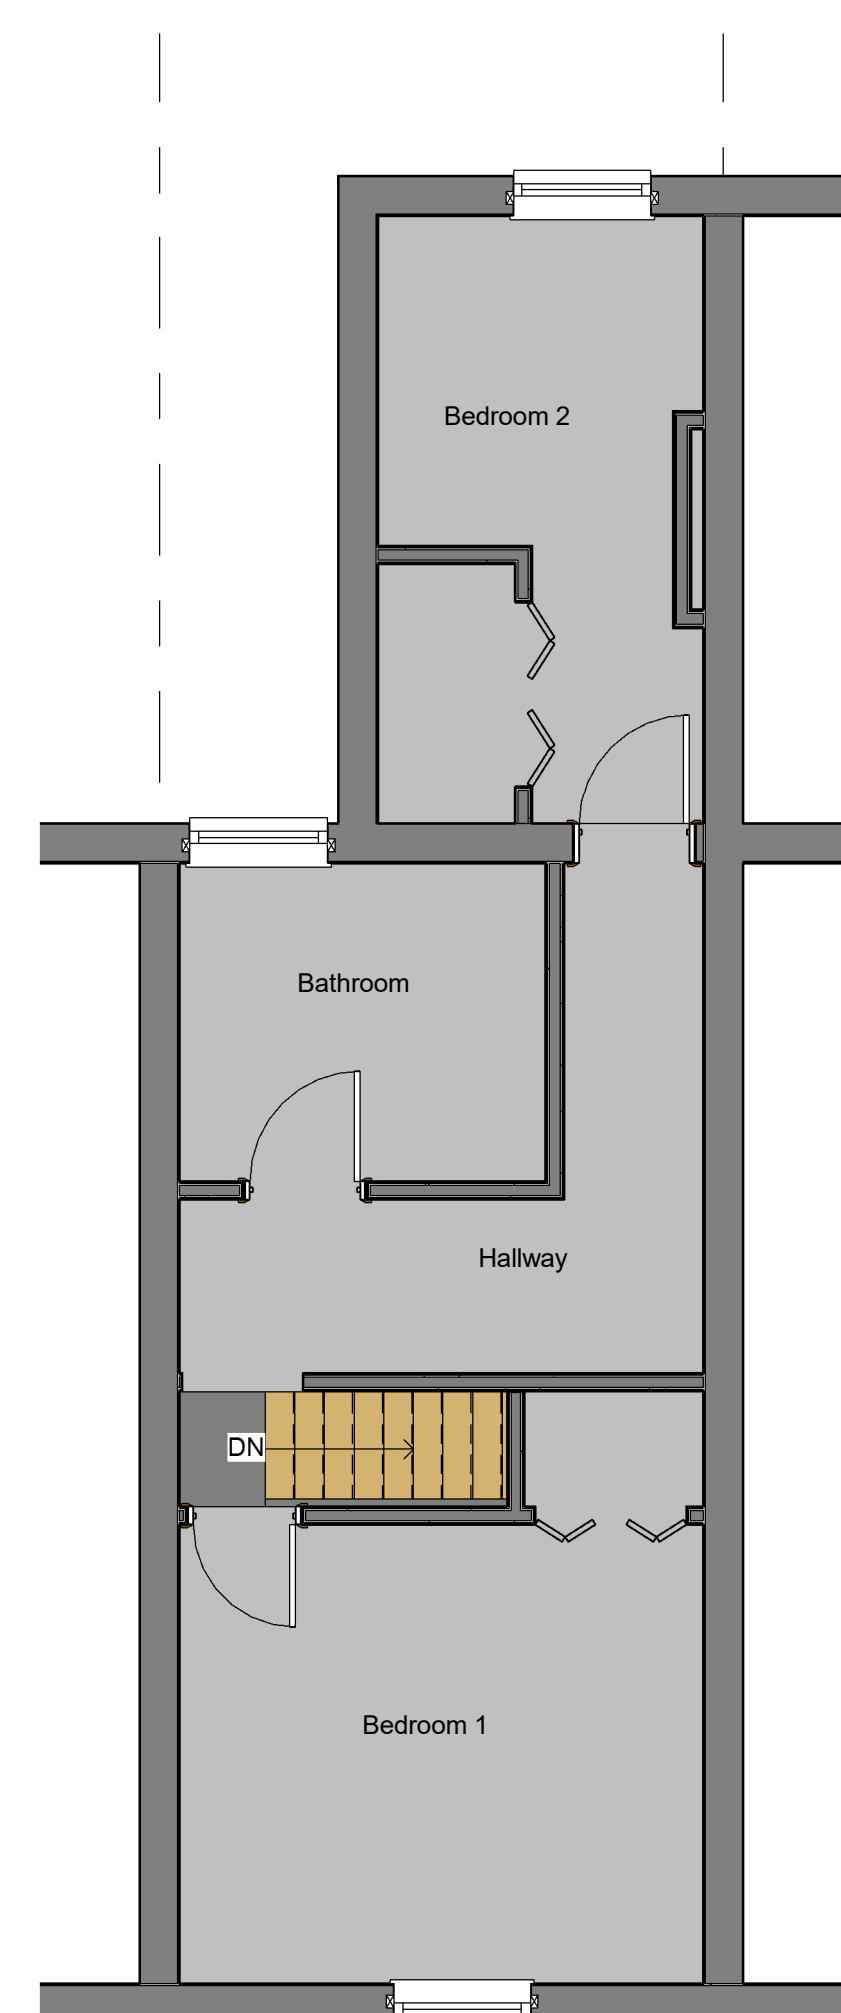
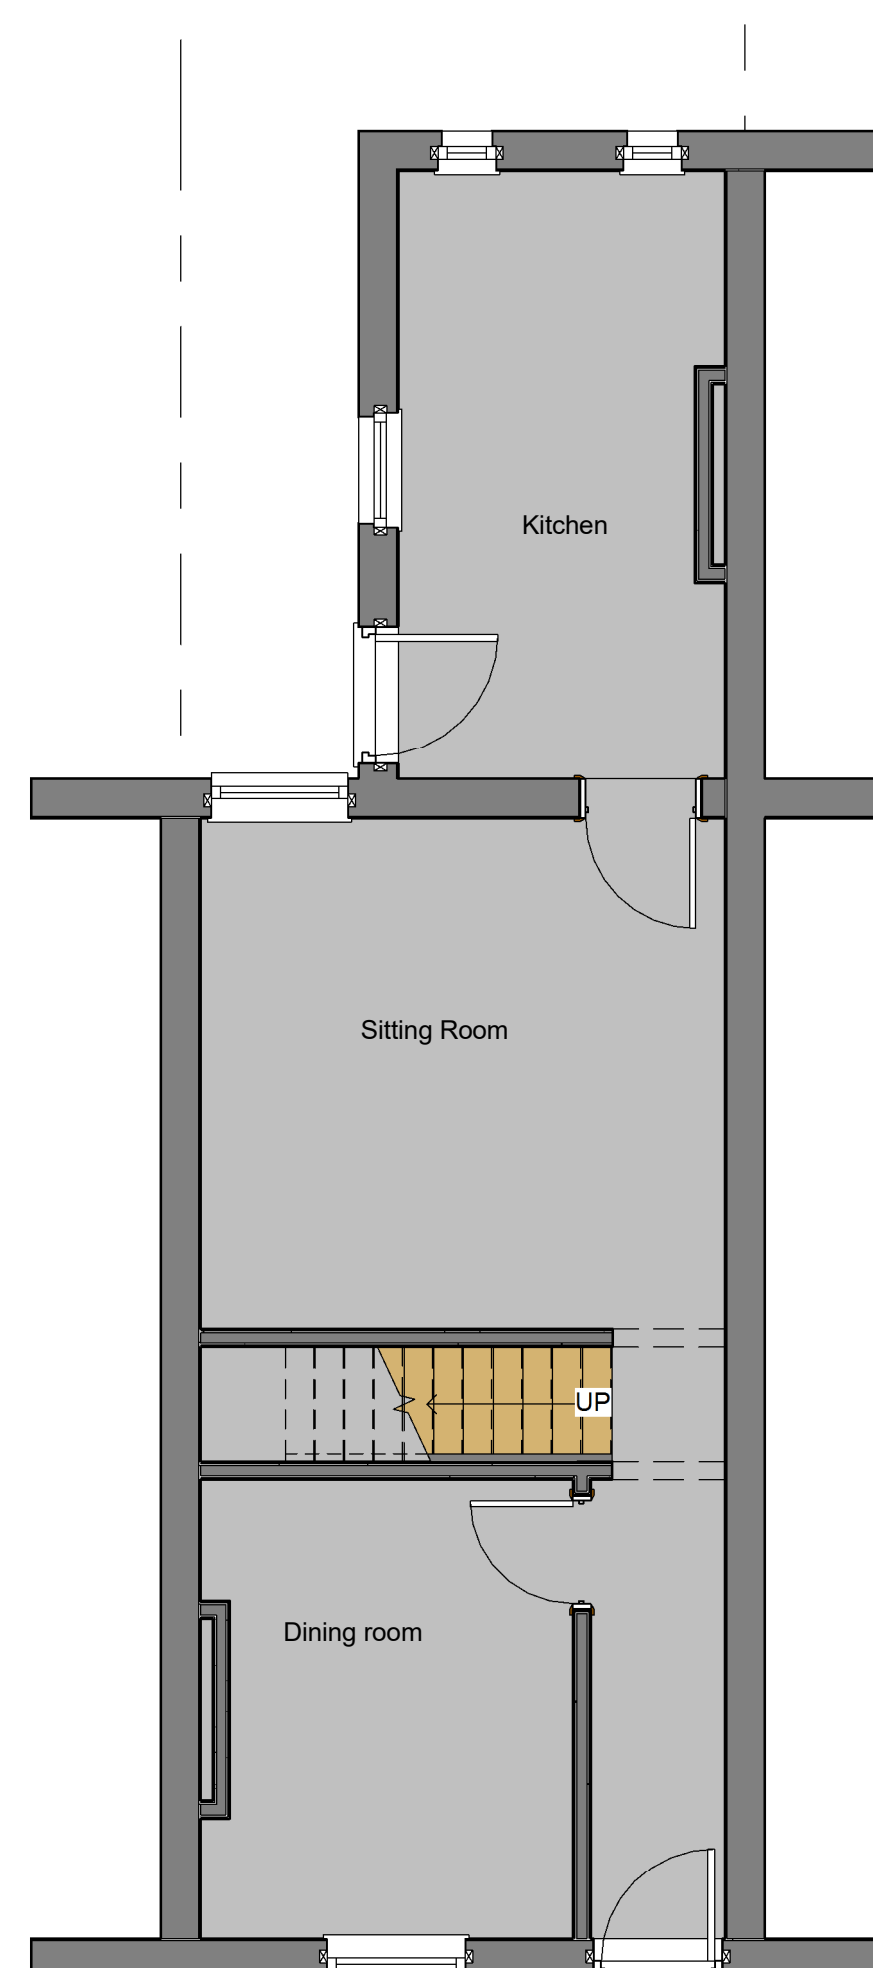
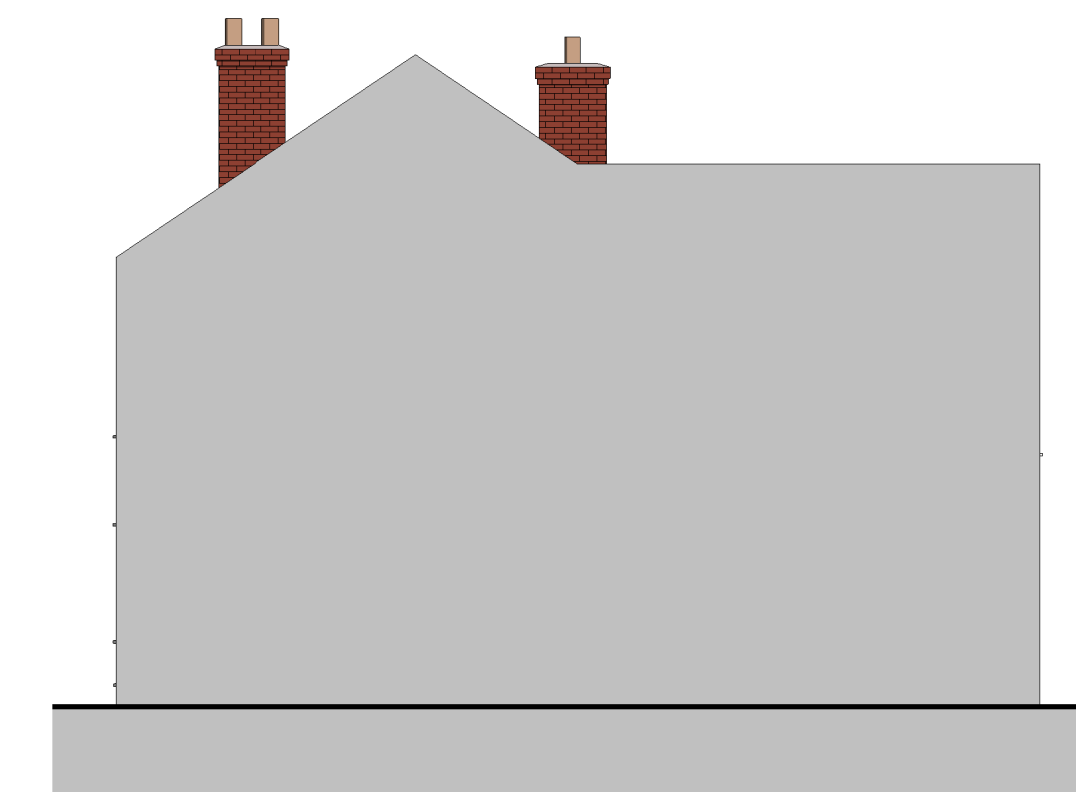
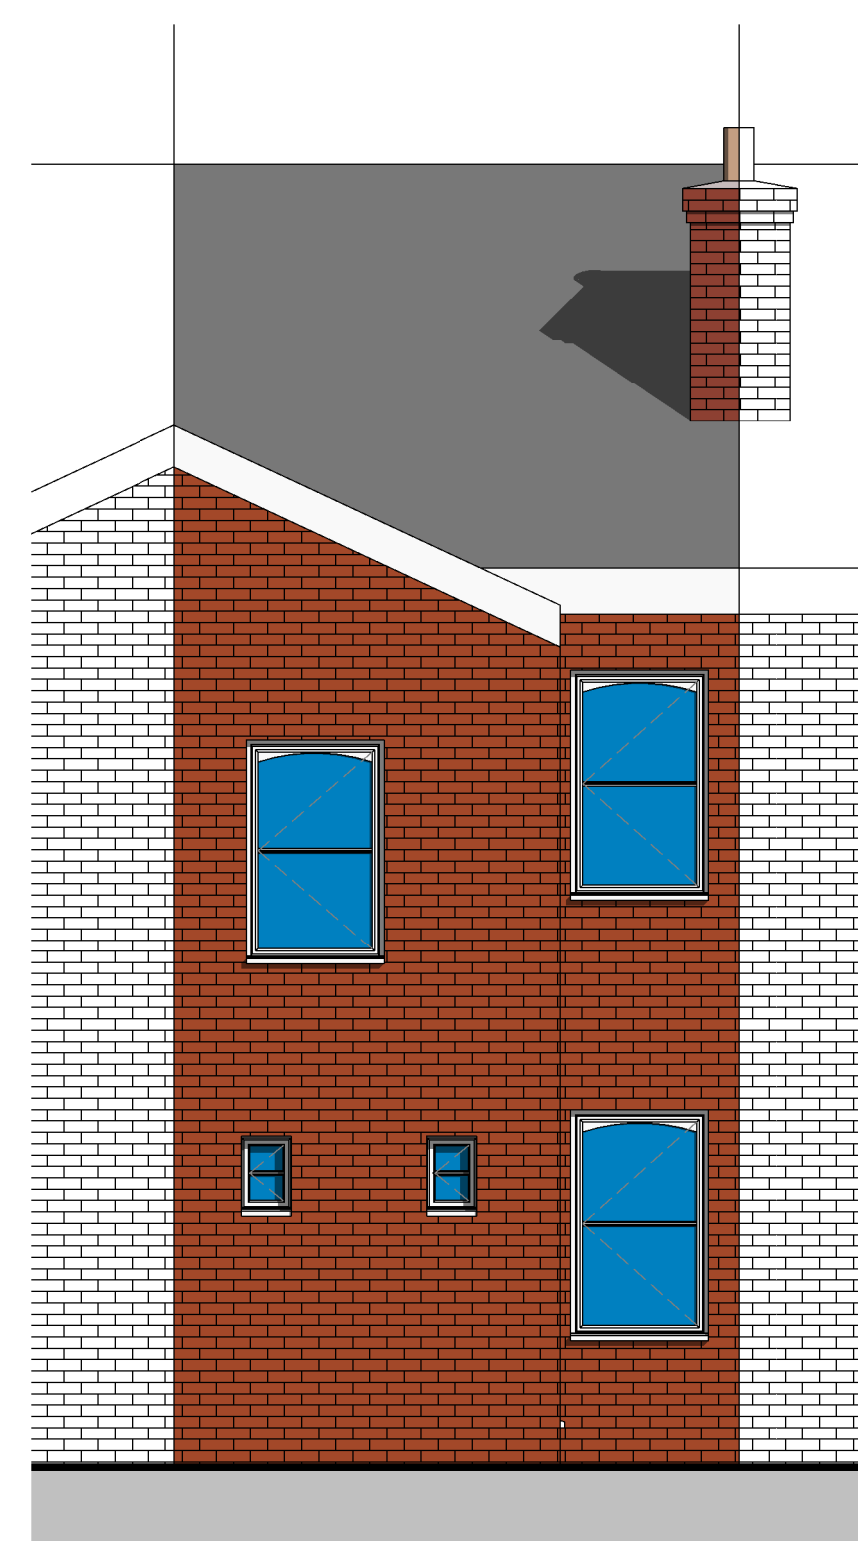


3 Anglo OfficePark  
Lincoln Road  
High Wycombe  
Buckinghamshire  
HP12 3RH

01494 300 130  
mail@ccarchitecture.co.uk  
www.ccarchitecture.co.uk

Registered Practice CIAT&amp;ARE

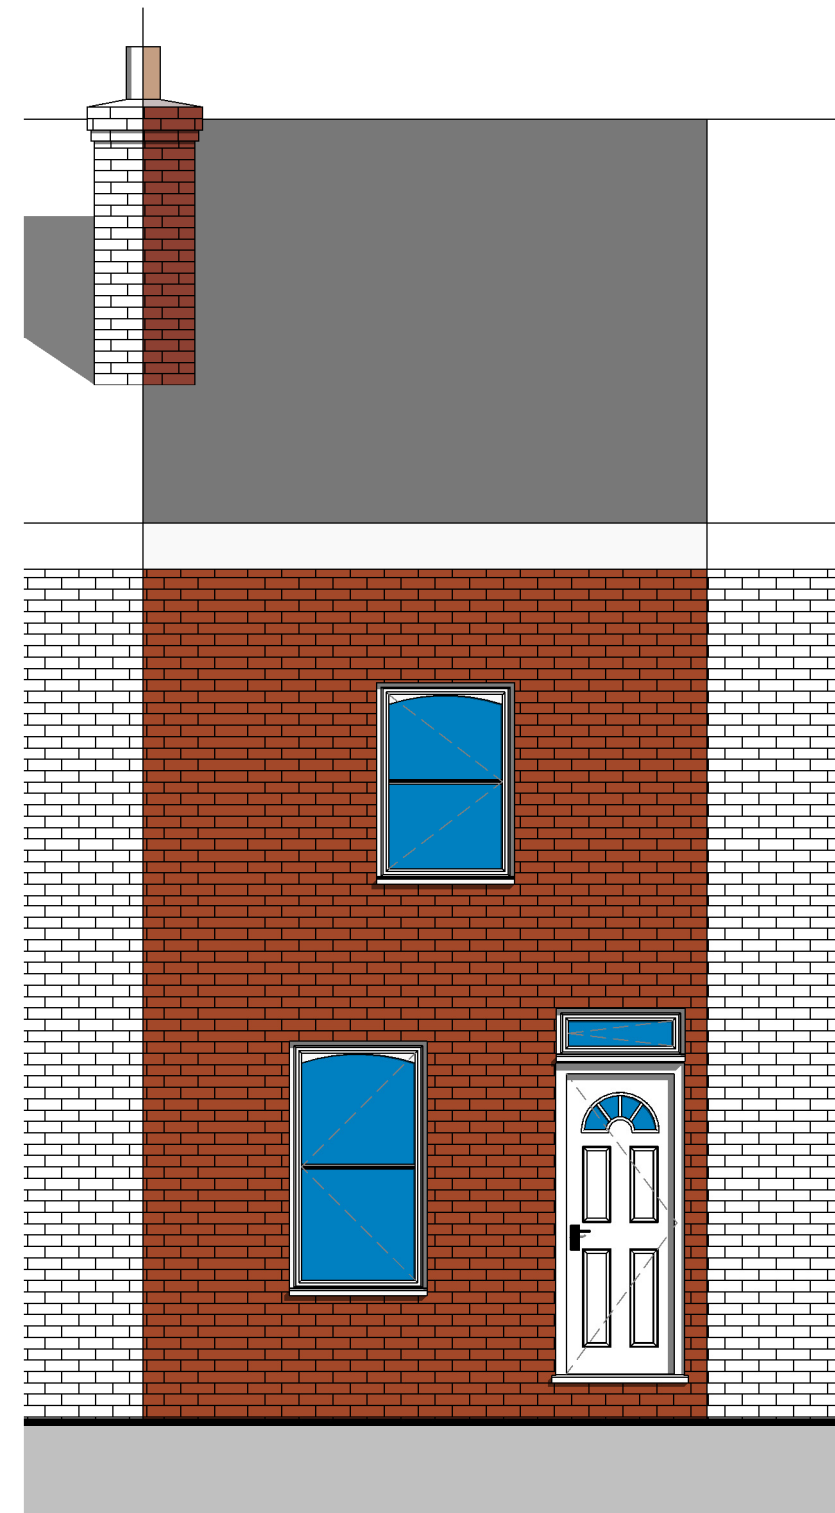

NOTES:

This drawing is to be read in conjunction with  
all relevant Architects and Engineers drawings

Only figured dimensions are to be used for construction

All dimensions are to be verified on site prior to work commencing

[illegible]

44 Collis Street,  
Reading

Existing

|                |          |
|----------------|----------|
| Project number | 2017-464 |
|----------------|----------|

|      |          |
|------|----------|
| Date | 27.07.17 |
|------|----------|

Drawn by **Maria Serrano**

101

|            |              |
|------------|--------------|
| Scale @ A1 | As indicated |
|------------|--------------|