


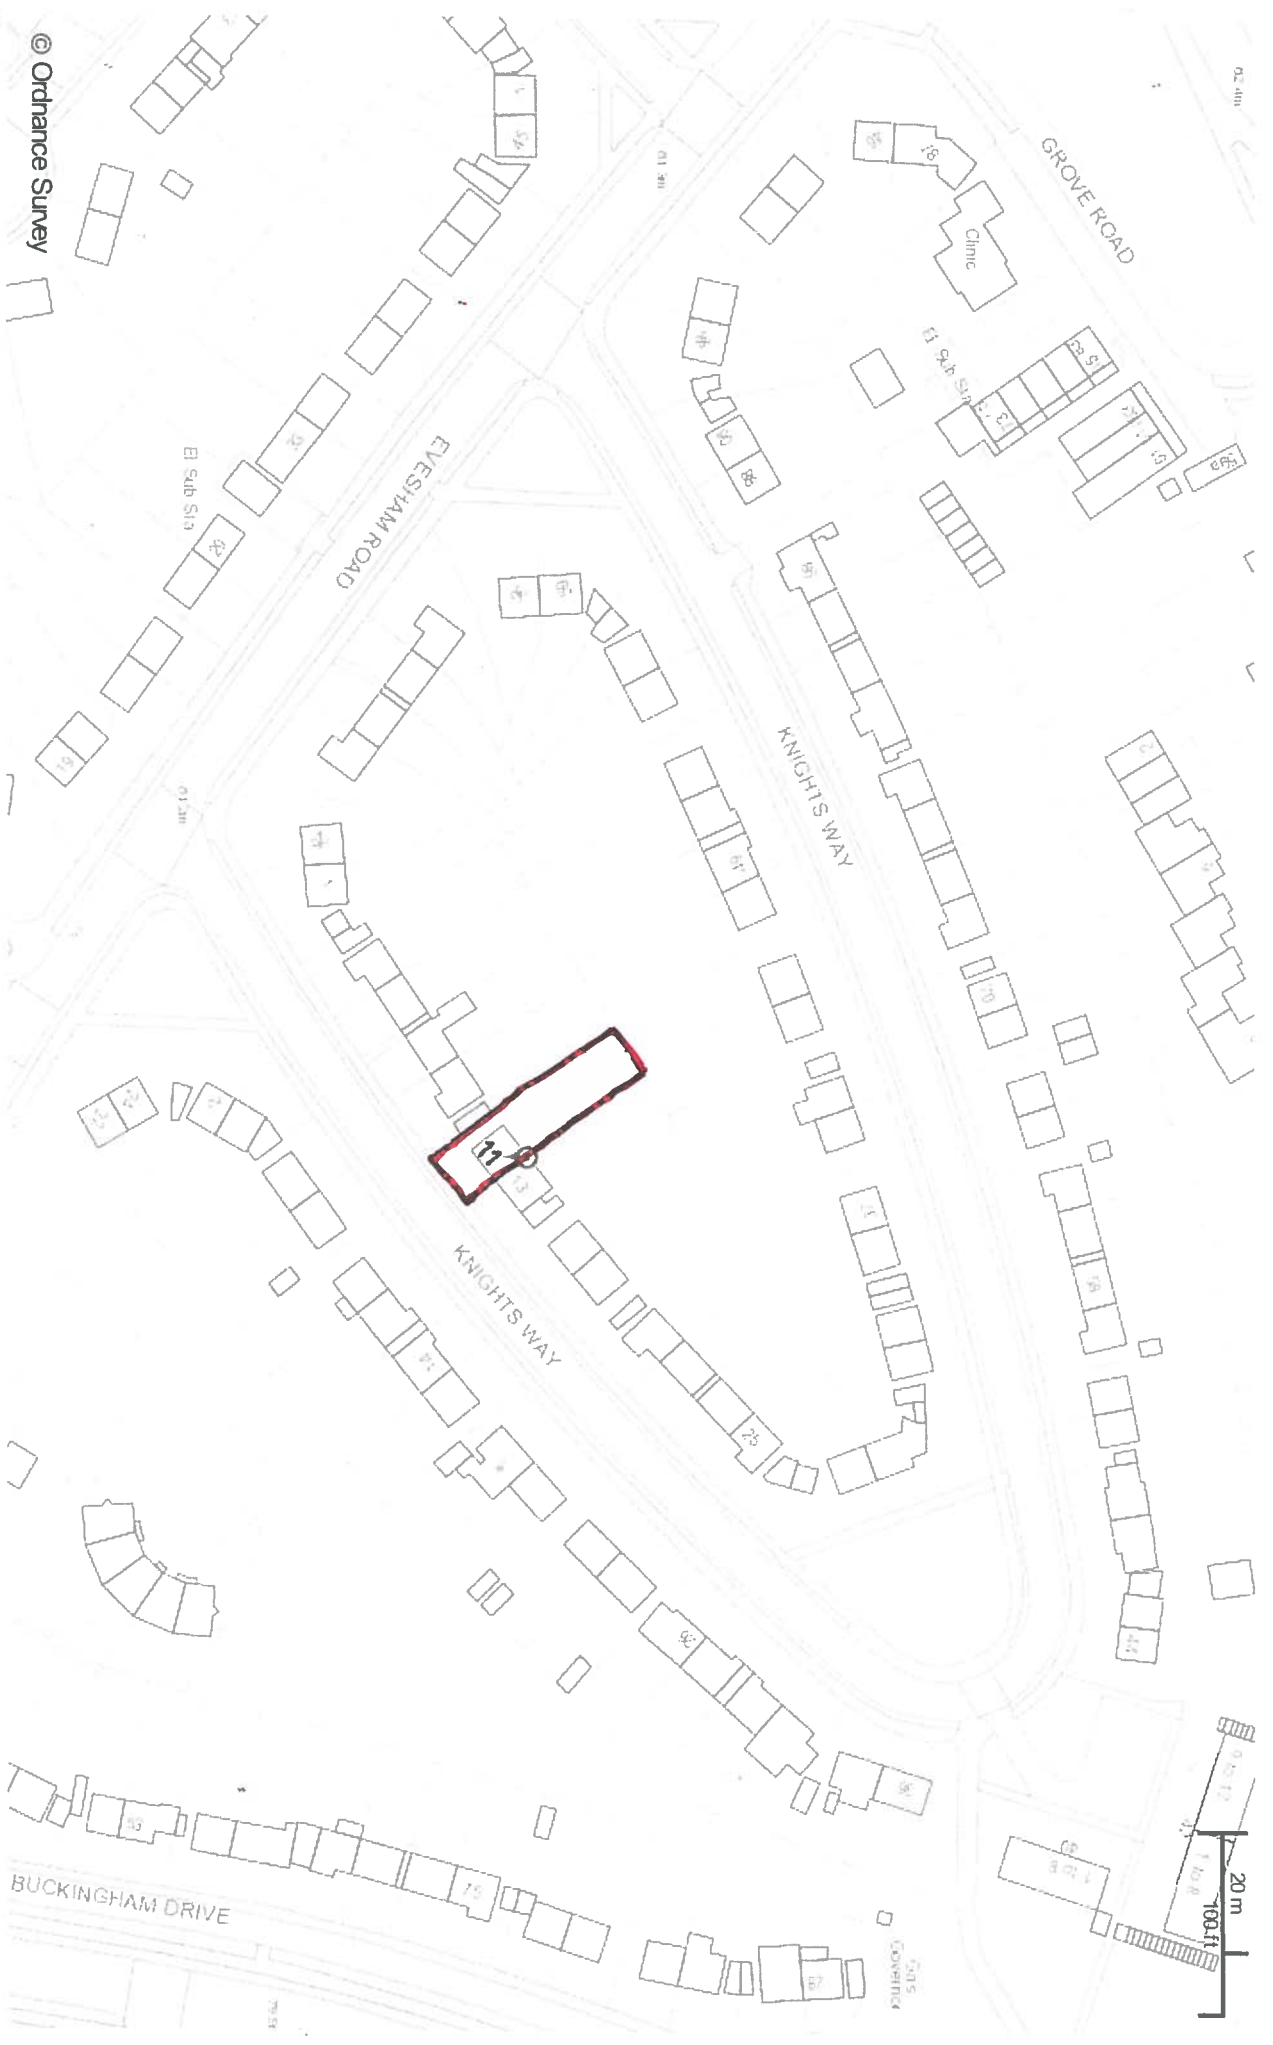

© Ordnance Survey

IsShare printing
Scale: 1:1250

Printed on: 30/4/2018 at 14:14 PM

DRA NO KUW-LPI
11 KNIGHTS WAY, R94 BRJ

APRIL 2018 LOCATION PLAN

© Crown copyright and database rights 2018 Ordnance Survey 100019672

