


LocPLAN

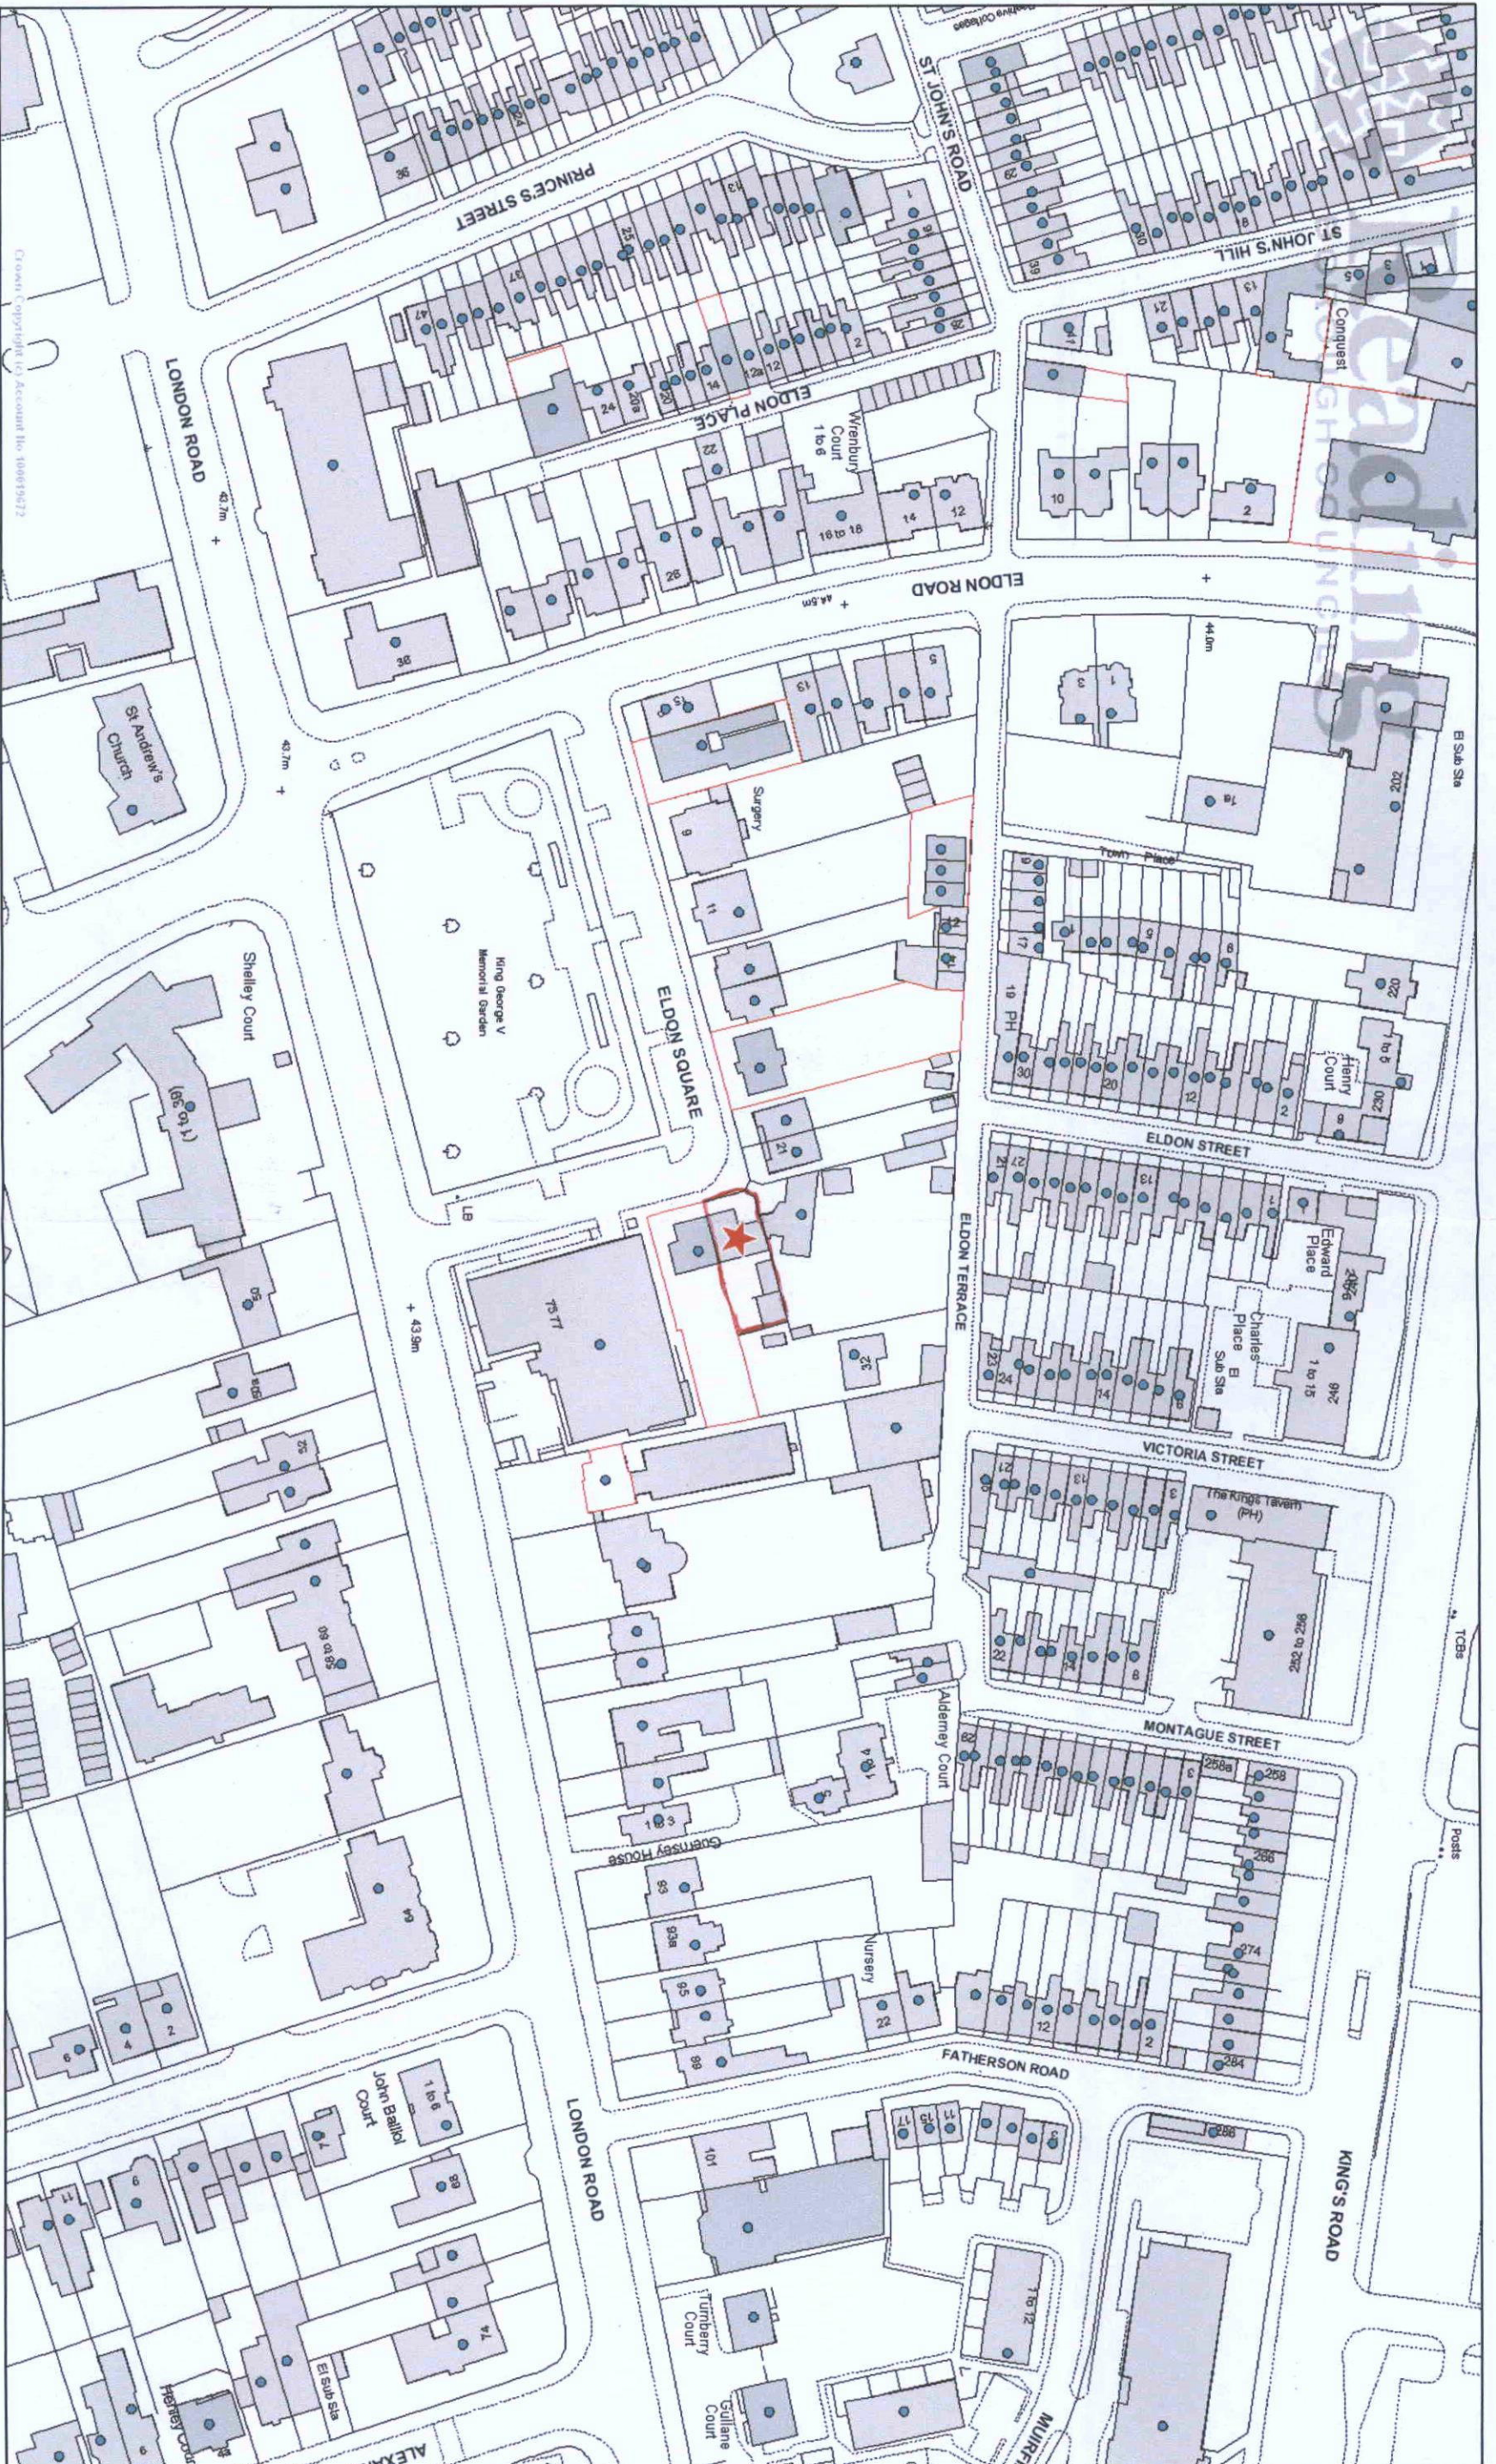

© Crown copyright and Landmark Information Group Ltd. (All rights reserved 2003)

Date 11/3/2015

Scale 1/1250

0 5 MAP

0 5 MAR 2015



© Crown copyright. All Rights reserved. Reading Borough Council. Account no. 100019672. 2014

1 5 0 3 3 9