




1

Section AA

1 : 200



VISUAL SCALE 1:200

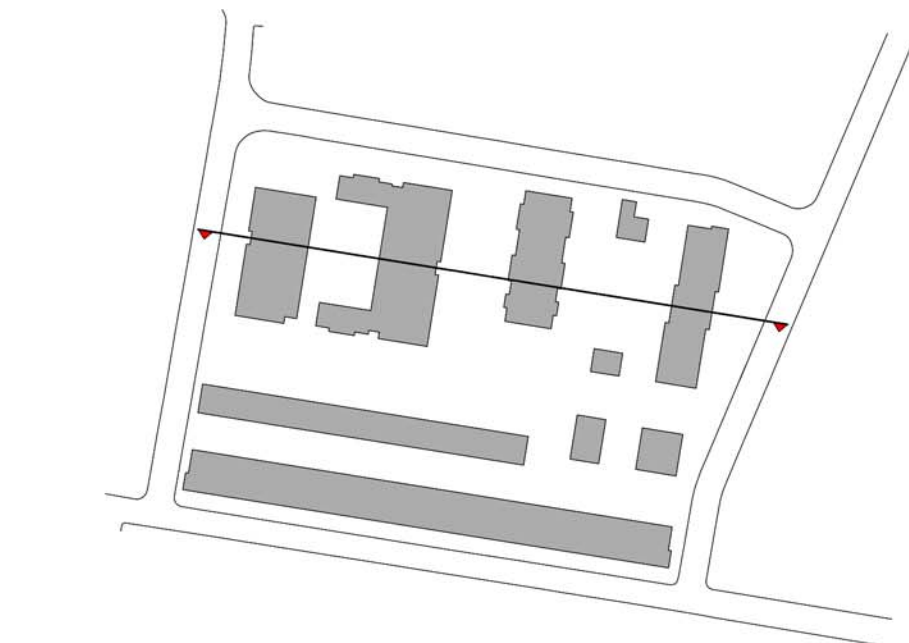

Key Plan

1 : 2000

PLANNING

Project  
Former Cox & Wyman Site  
Cardiff Road, Reading  
Drawing Title  
Site Sections

|            |                   |          |          |
|------------|-------------------|----------|----------|
| Date       | Scale             | Drawn by | Check by |
| 06/10/17   | As indicated @ A1 | DC       | PN       |
| Project No | Drawing No        | Revision |          |
| 24325      | A/PP-P12-01       |          |          |