

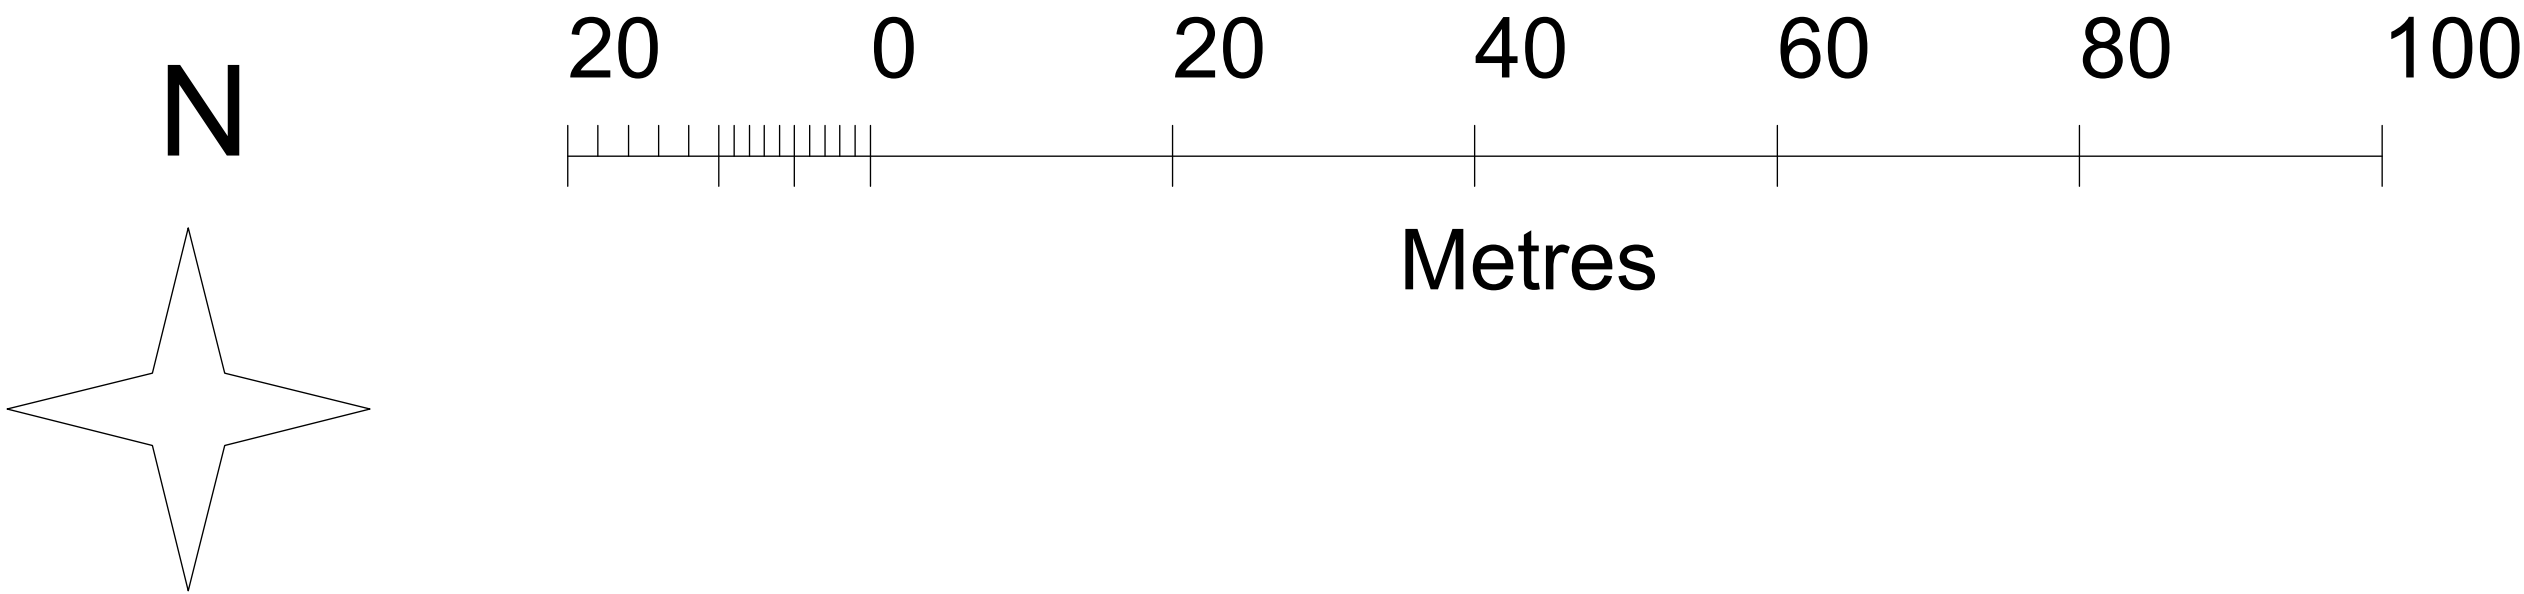


BLOCK PLAN @ 1:500

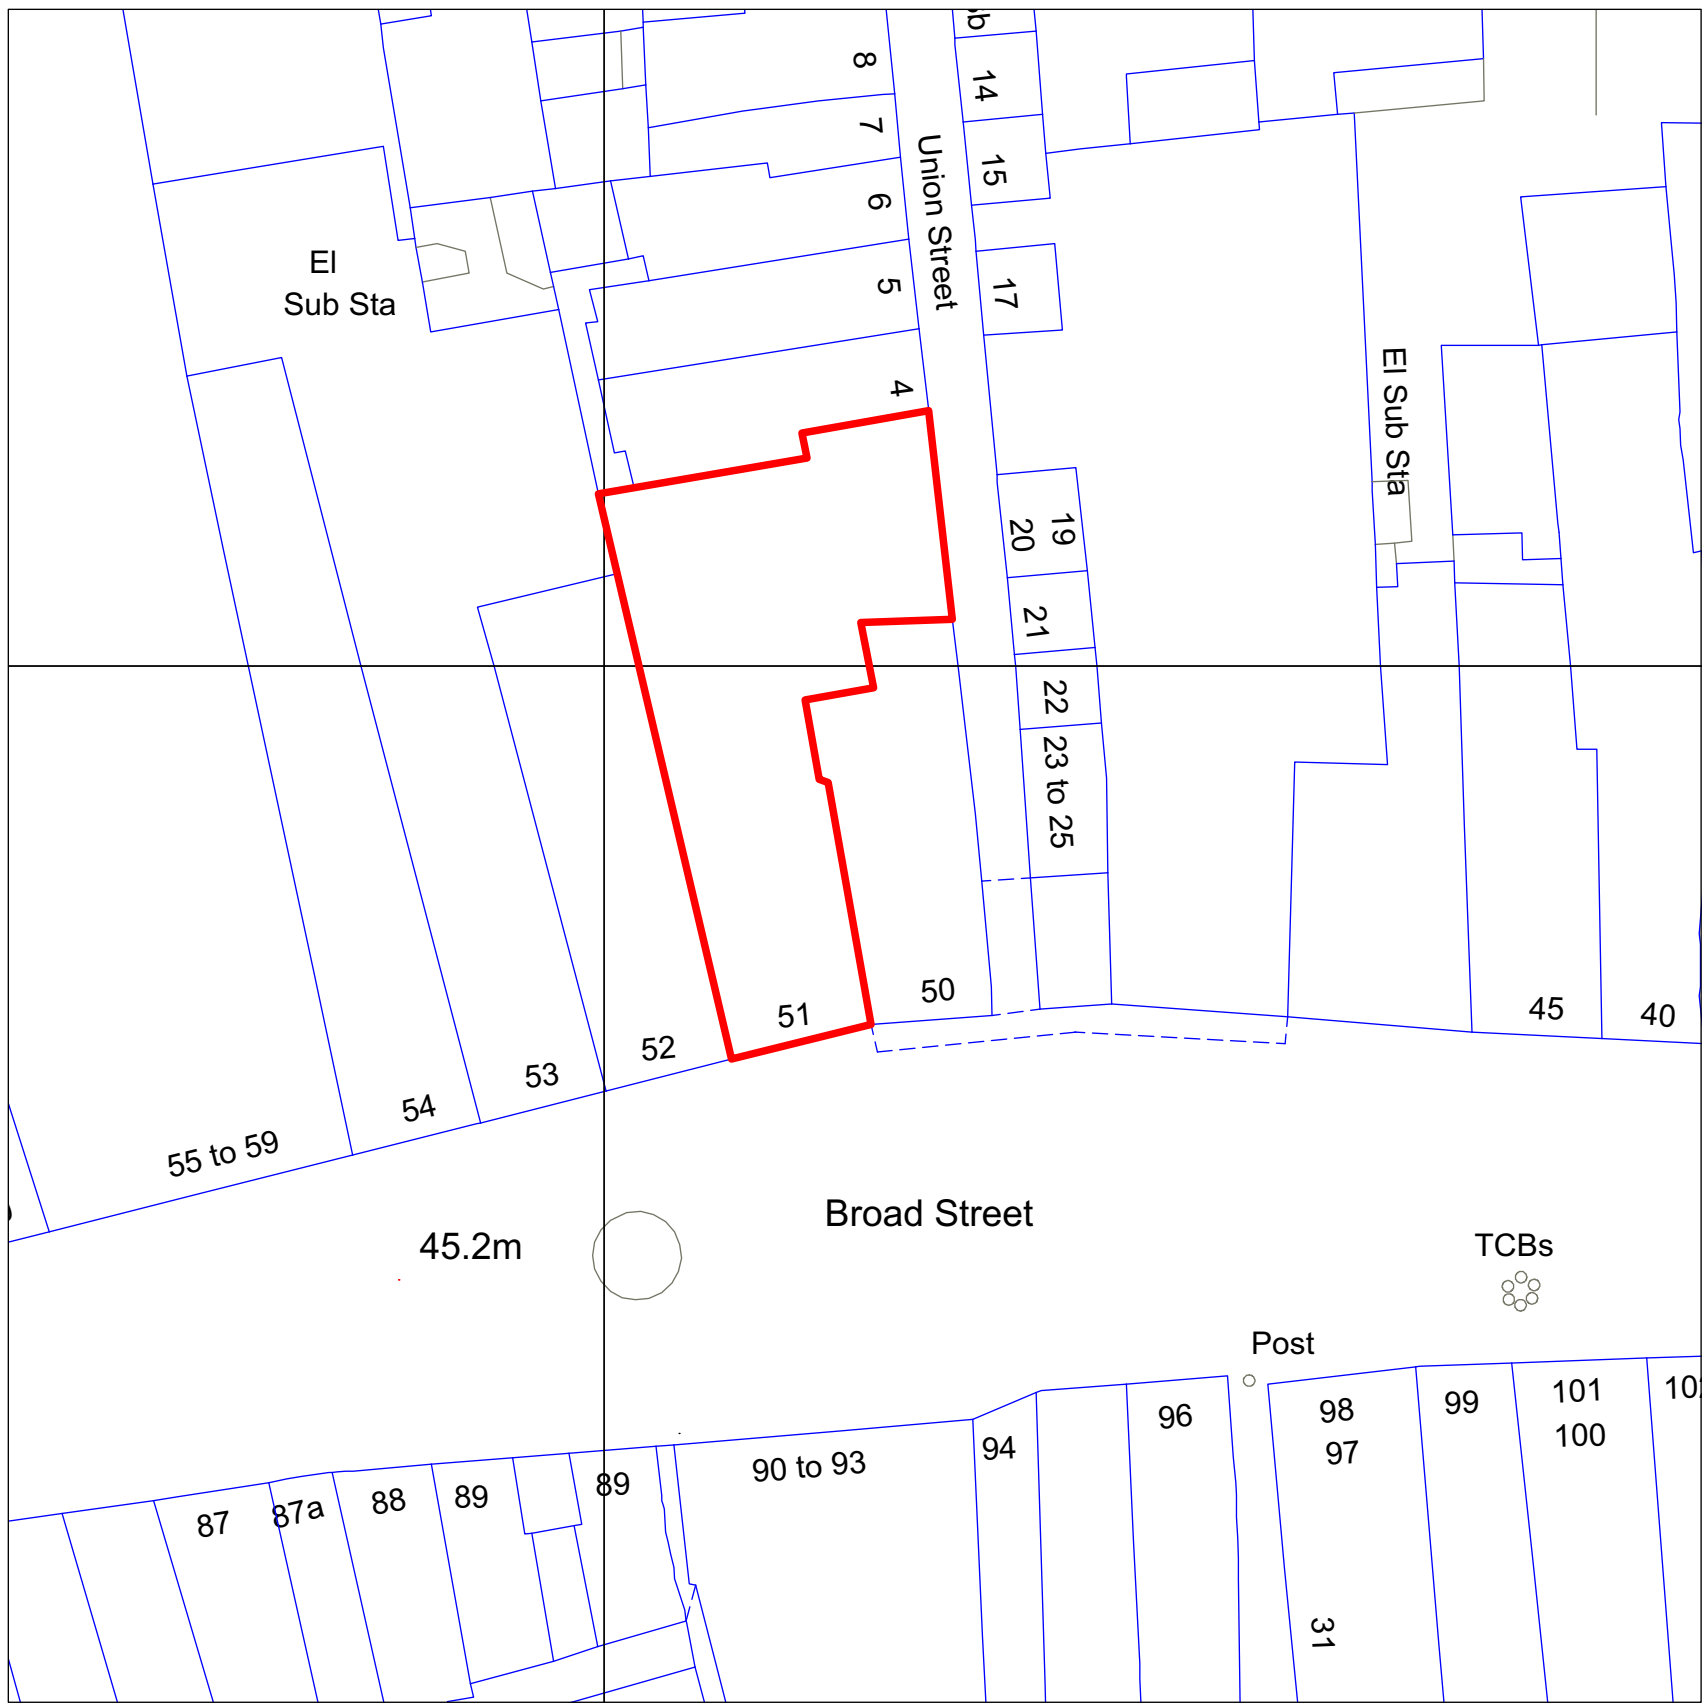

LOCATION PLAN @ 1:1250

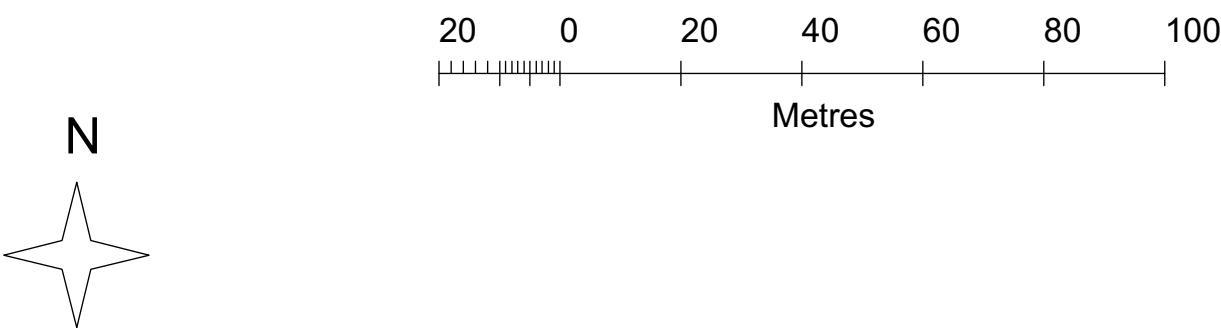

© Crown copyright and database rights 2017 OS 100038864
Reproduction in whole or in part is prohibited
without the permission of Ordnance Survey.