


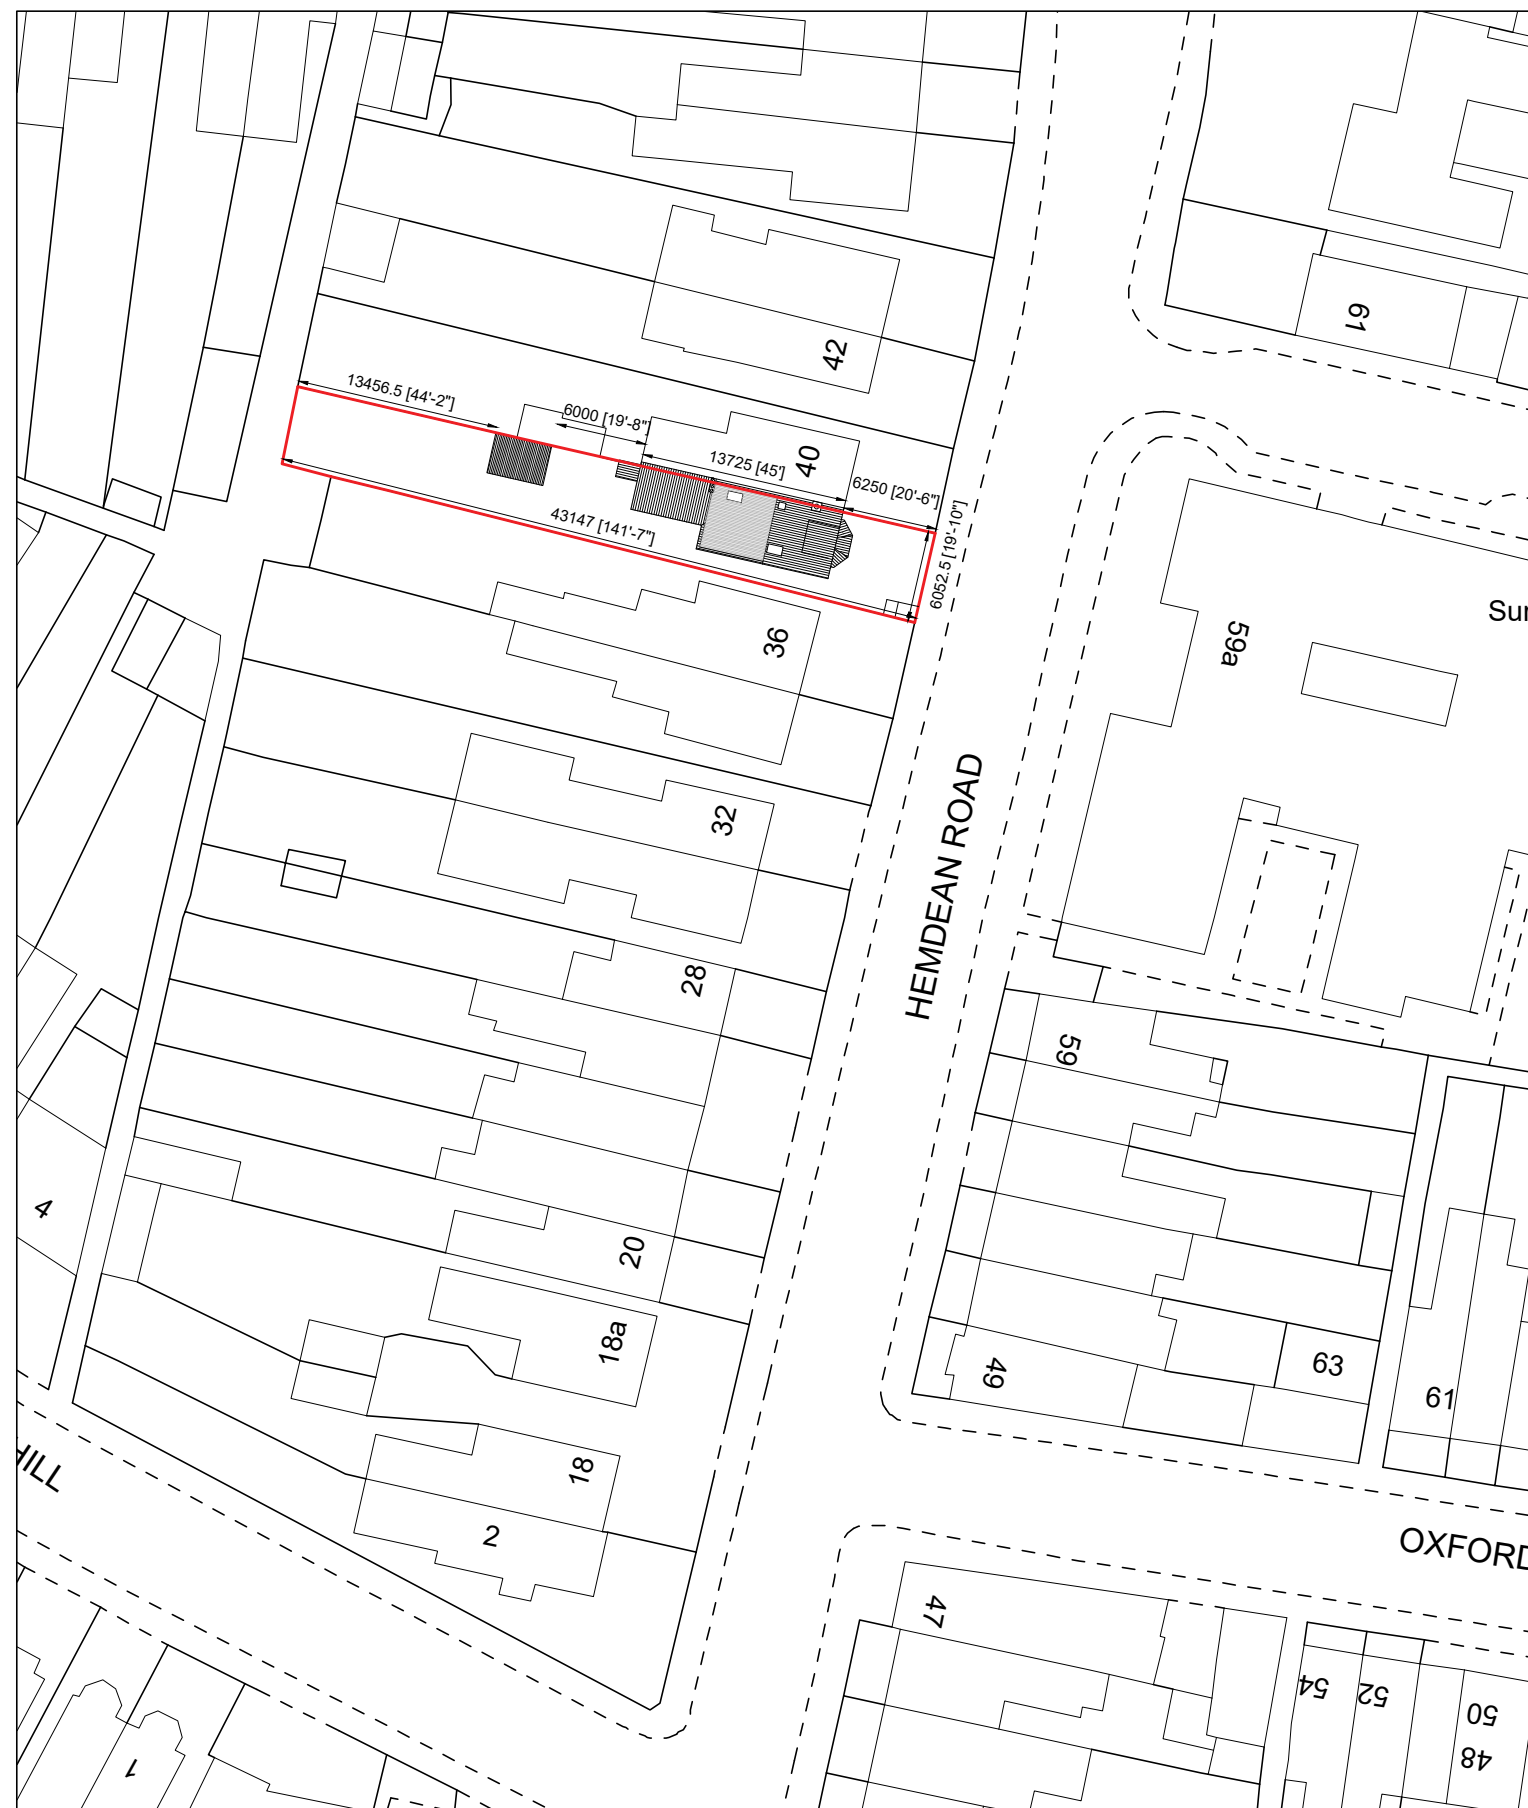



PROPOSED BLOCK PLAN
SCALE 1/500



EXISTING SITE LOCATION PLAN

SCALE 1/1000

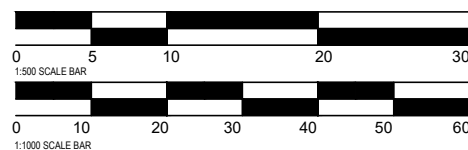

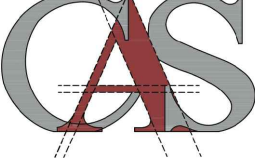			
CASSELL ARCHITECTURAL SERVICES			
Tel: 07913 361 869			
Object: TBC			
			
Drawing Title EXISTING SITE LOCATION PLAN Scale: Various @ A3			
Plan-No.	001	Client:	_____
Paper Size	420 x 297	Site Owner:	_____
Author	EFC	Site Address	38 Hemdean Road Caversham, Reading
Project Type	PERM DEV - COL		
Project URN	1741035	Status	First Issue
File name	00000-00_BX-X-000-000Ra.pdf		
Contractors	TBC		
GENERAL All heights, levels, sizes and dimensions to be checked on site before any work is put in hand.			