


The use of this data by the recipient acts as an agreement of the following statements. Do not use this data if you do not agree with any of the following statements:-



All drawings are based upon site information supplied by third parties and as such their accuracy cannot be guaranteed. All features are approximate and subject to clarification by a detailed topographical survey, statutory service enquiries and confirmation of the legal boundaries.

Use figured dimensions in all cases.
Check all dimensions on site.

Report any discrepancies in writing to HKS before proceeding.

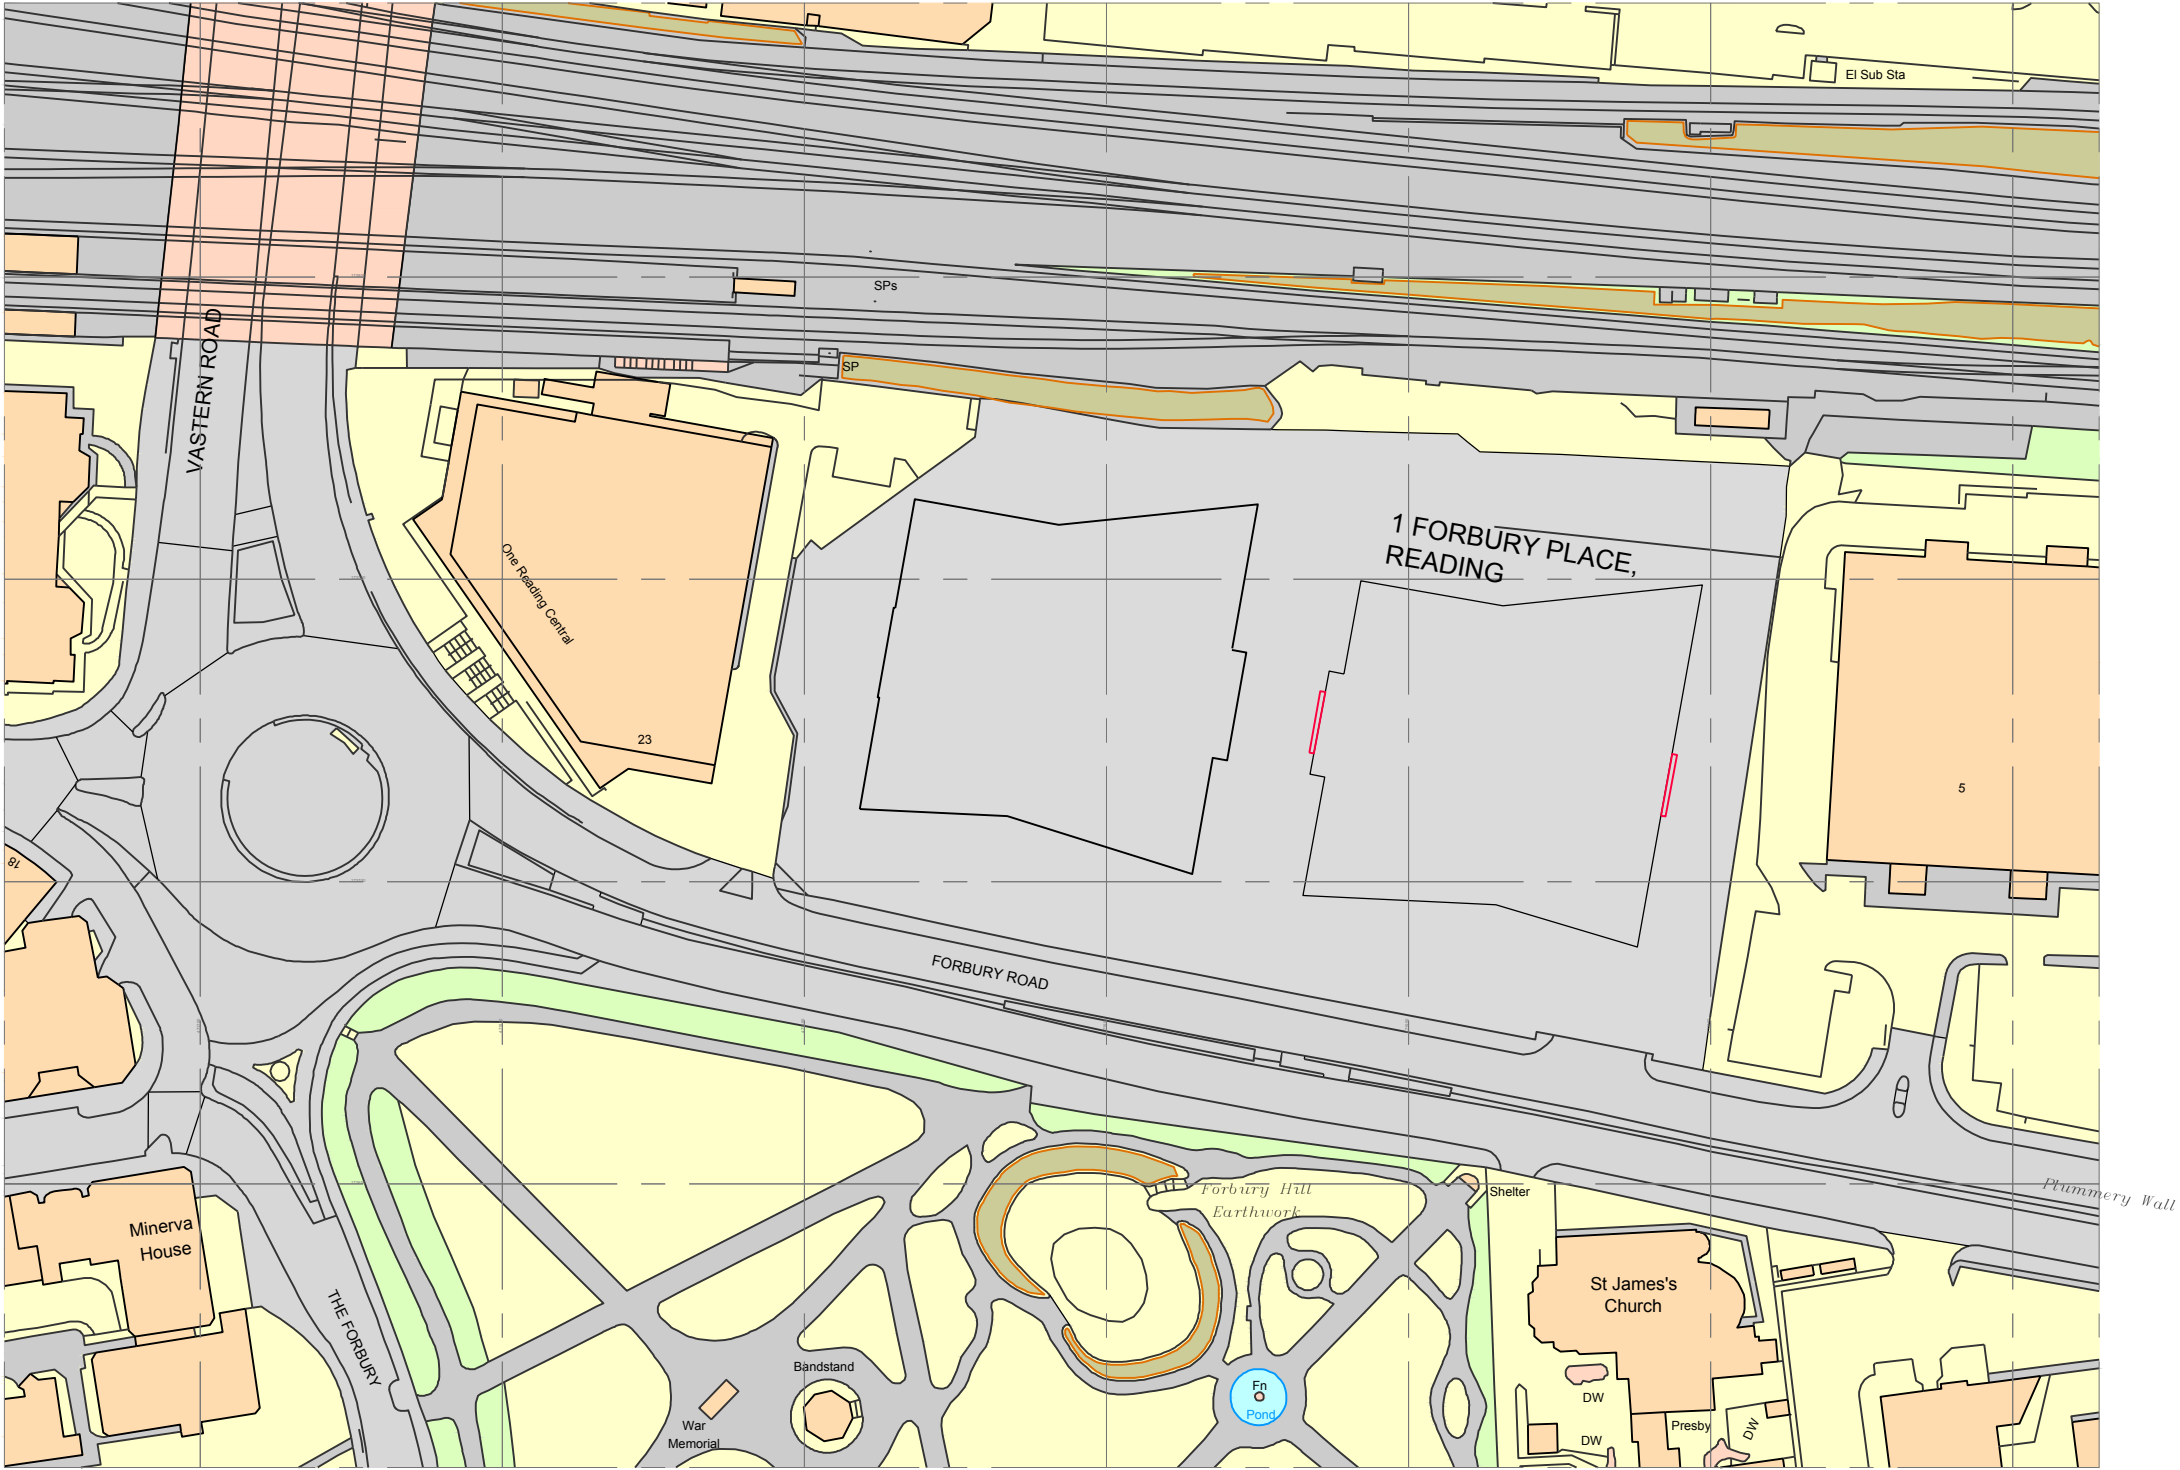

Ordnance Survey, (c) Crown Copyright 2016. All rights reserved. Licence number 100022432

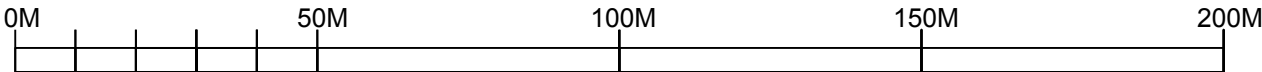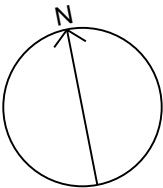

01	ISSUED FOR PLANNING	27.01.17	CM	CM
REV	DESCRIPTION	DATE	DRN	CHK

STATUS
PLANNING

PROJECT
**SSE
FORBURY PLACE
READING**

DRAWING
SITE LOCATION PLAN

PROJECT NO. 53967	DRAWING NO. SSE-A-L-20-P12	REVISION 01
SCALE AT A3 1:1250	DRAWN BY BC	