




Location Plan
1 : 1250

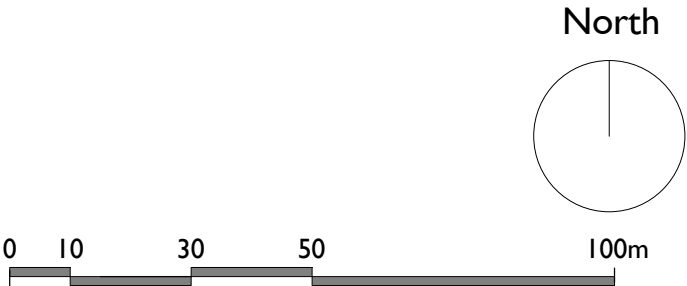

Notes

This drawing is the property of Willmore Iles Architects.

Copyright is reserved by Willmore Iles Architects and the drawing is issued on the condition that it is not copied, reproduced, retained, or disclosed to any unauthorised person, either wholly or in part, without the consent in writing of Willmore Iles Architects

Planning Issue	PL	SB	26.07.17	A
Amendment	Drwn	Chkd	Date	Rev

willmore iles architects

267 Hotwell Road - Hotwells - Bristol - BS8 4SF - Tel: 0117 9450962
www.willmoreiles.com

Drawing Status

PLANNING

Client

MR + MRS SCOTT

Job Title

50 ALBERT ROAD
CAVERSHAM, READING

Drawing Title

EXISTING
LOCATION PLAN

Scale 1 : 1250	Size A3	Drawn PL	Checked SB	Date JULY 17
Job No 570	Drawing No 0570-SITE-GA-101			Rev A