


40 QUEENS ROAD, READING

Grd + Basement Window + External Wall Linings

ED404

1:5 @ A4

mm
0 50 100 150

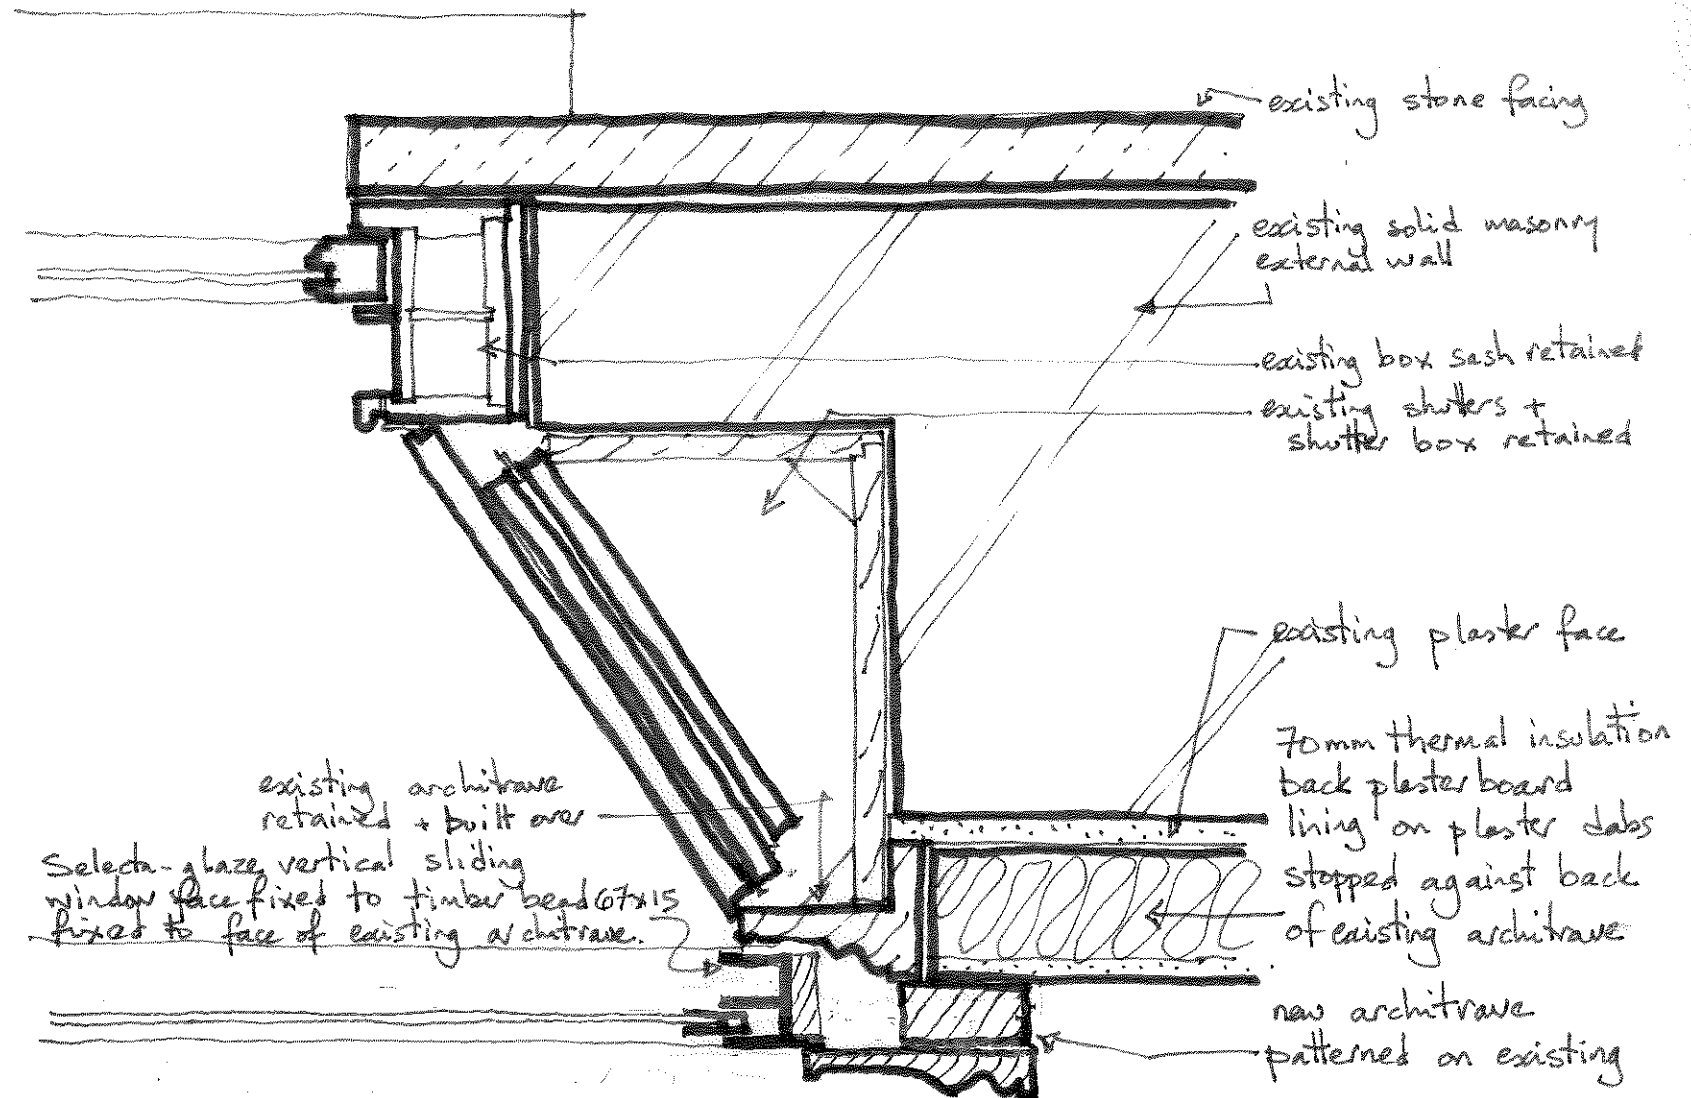

AED Aug 17