


2 COLDICUTT STREET

355-357 GORBROOK ROAD

PATH

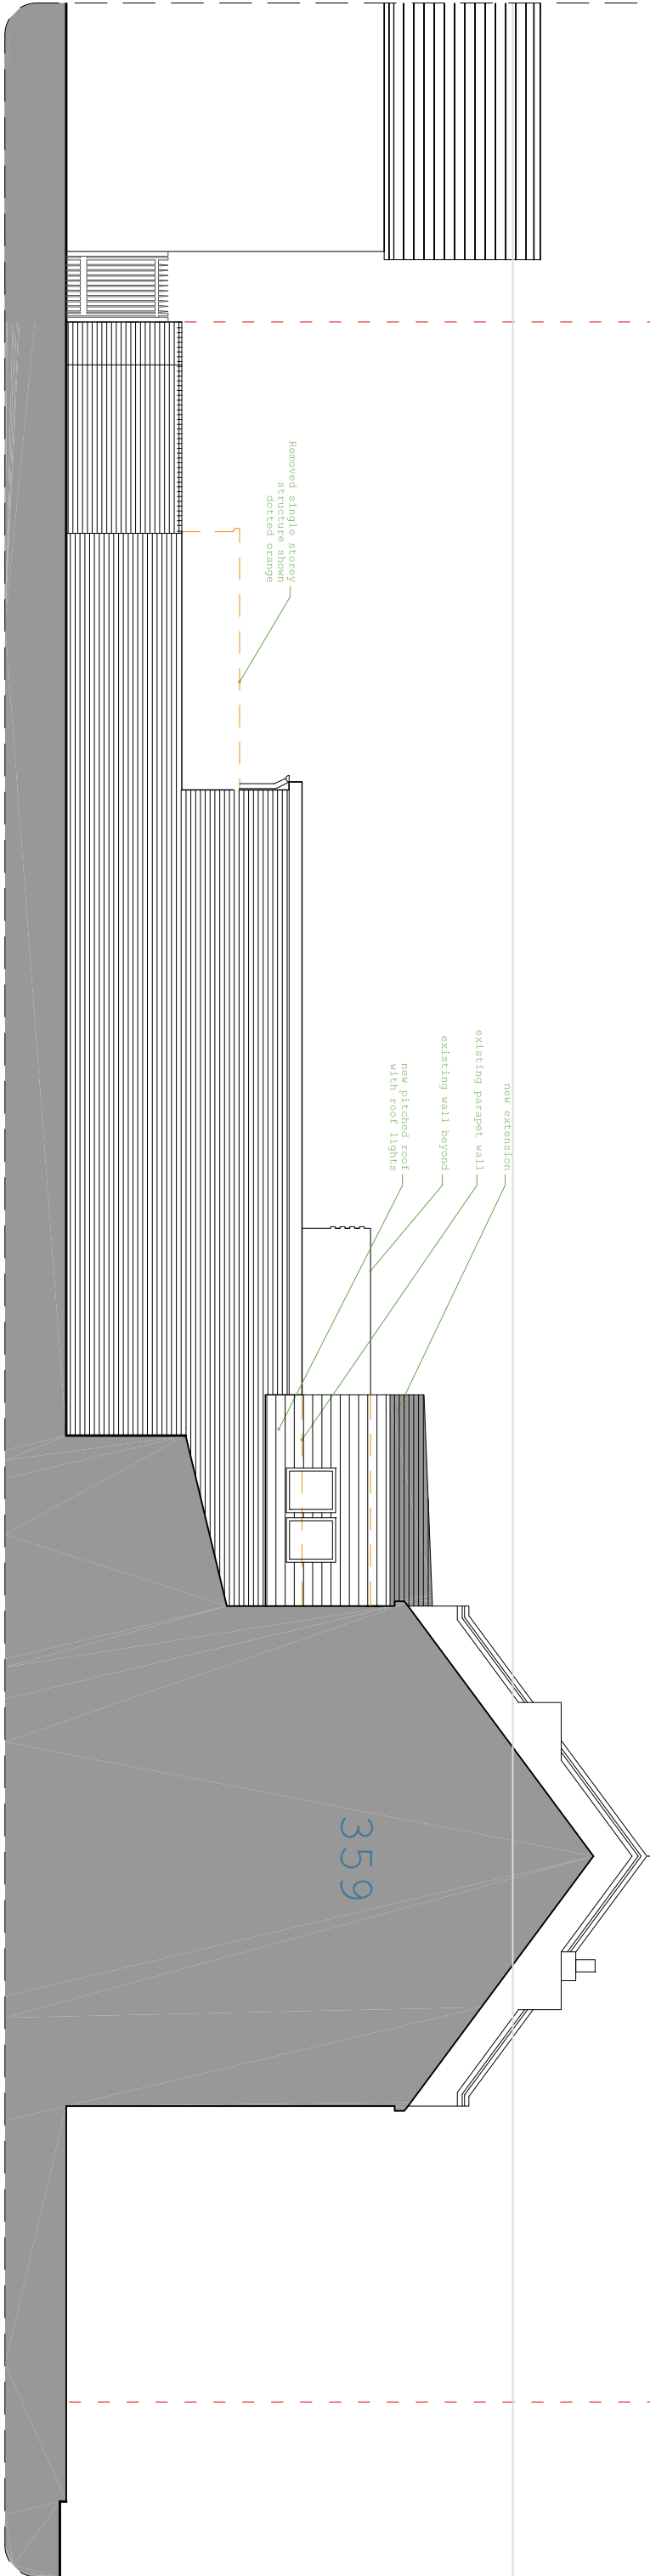


Proposed Side West Elevation

GORBROOK ROAD

355-357 GORBROOK ROAD

2 COLDICUTT STREET

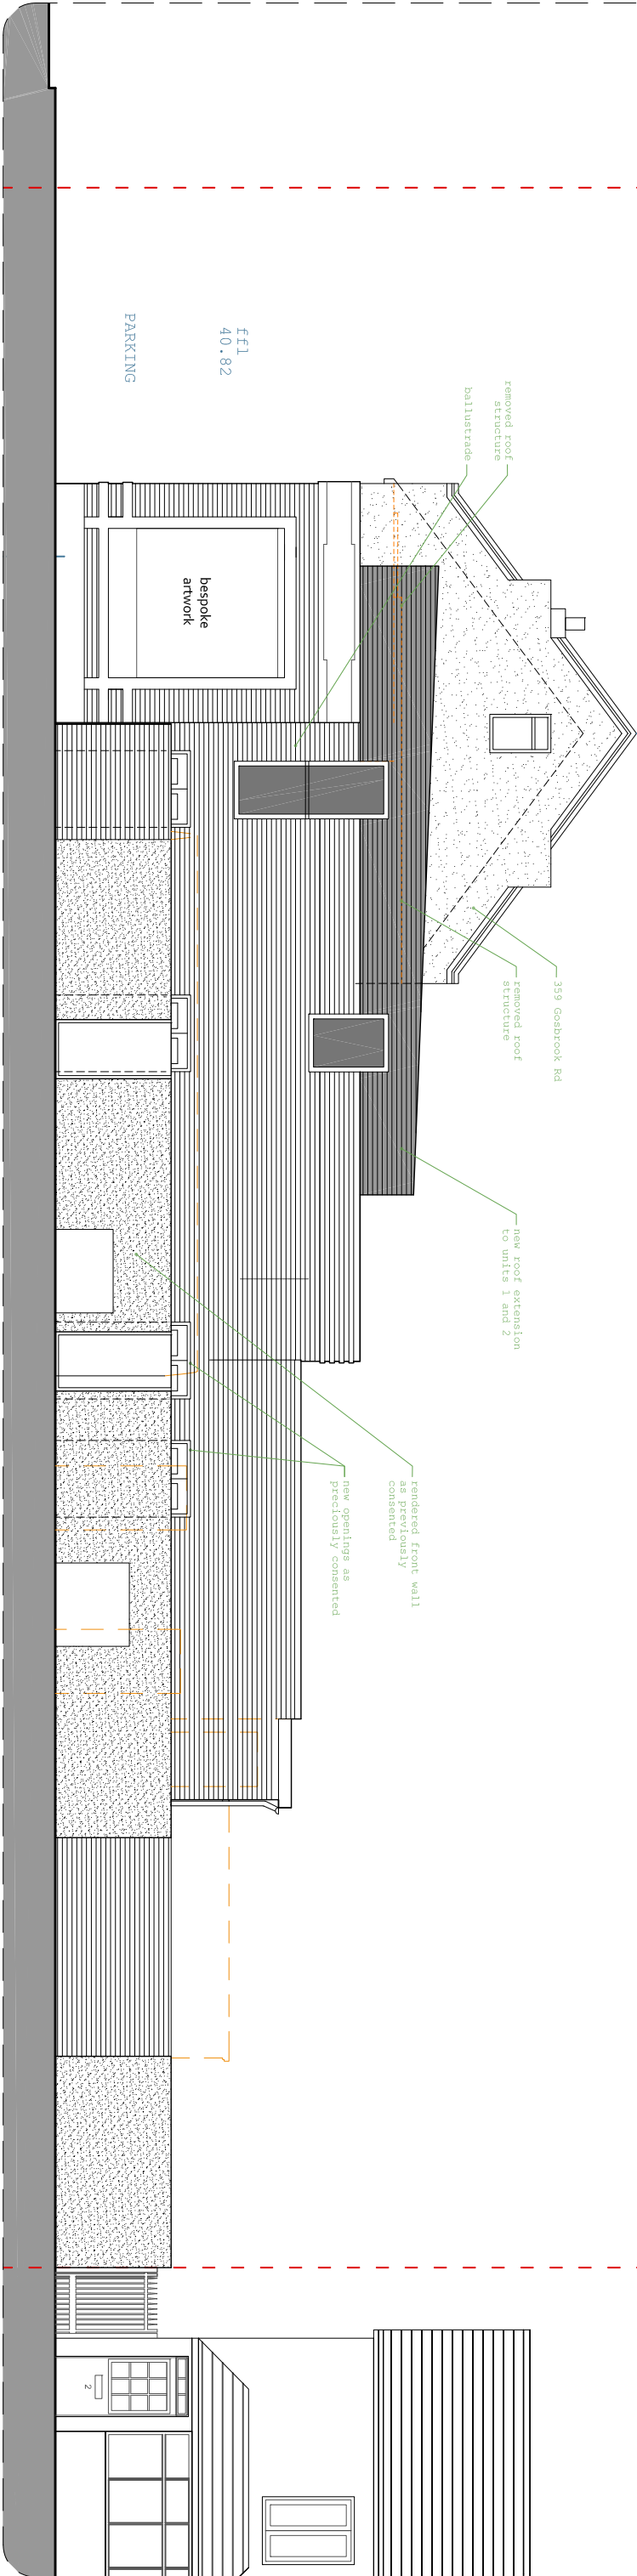

Proposed Side West Elevation

colony architects
RIBA #

colony architects is a collaborative of
architects and interior designers
to find out more visit our beautiful website
www.colonyarchitects.com

contact: colonyarchitects.com
01753 613132 01753 613132
01753 613132 01753 613132
01753 613132 01753 613132

355-357 Gorbroom Road
Reading, RG4 8ED
Nick Horsfall
proposed east
and west elev

160-05-30 P1
Apr 2015 planning
1:100 A3 NDE EGM
colony architects