





Block A - proposed rear (south east) elevation

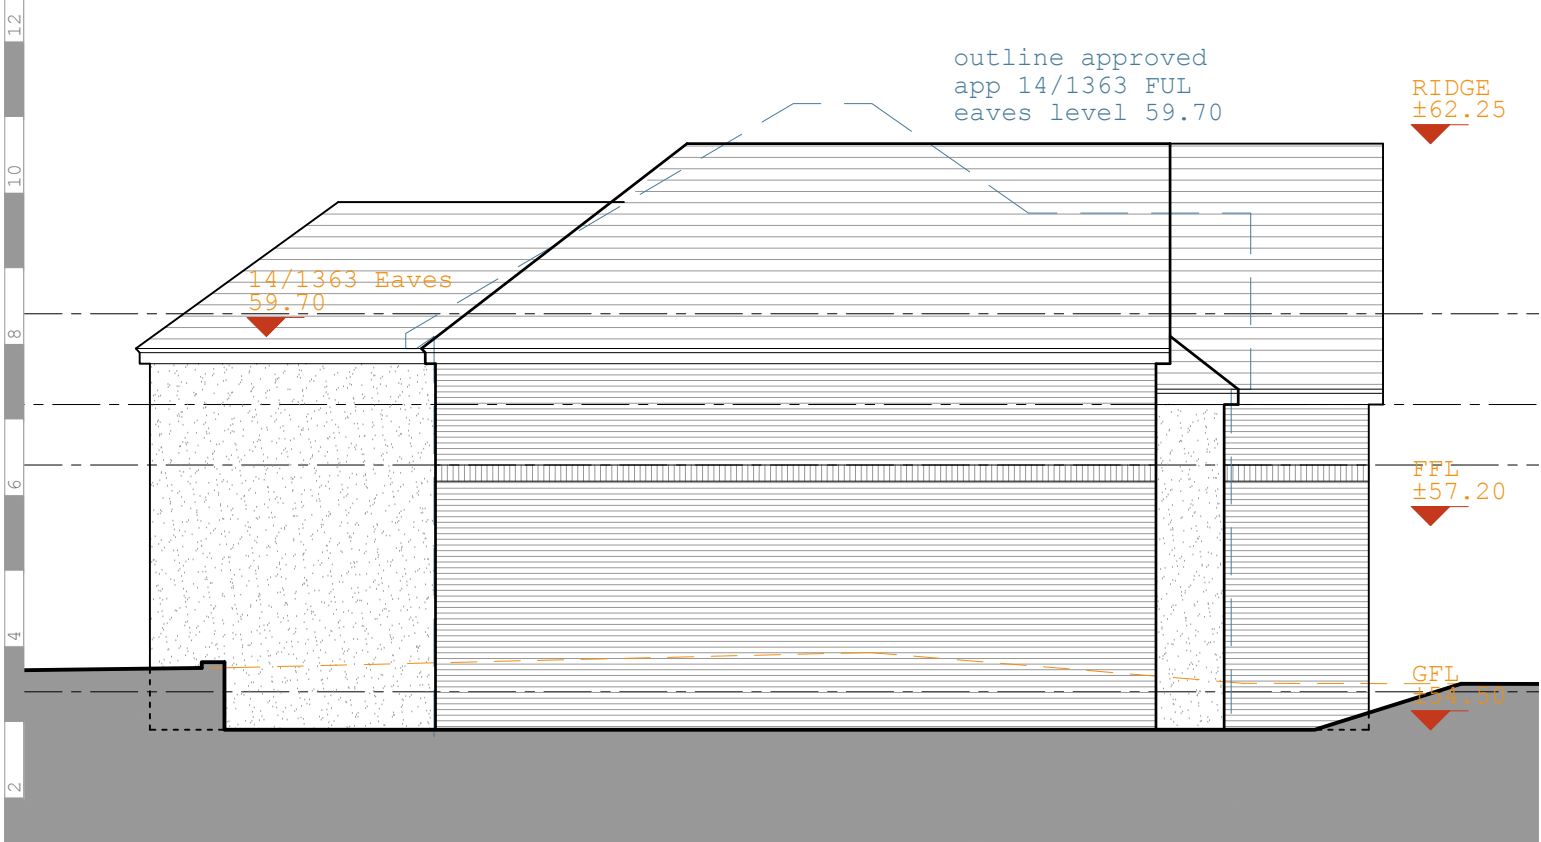

Block A - proposed side (north east) elevation

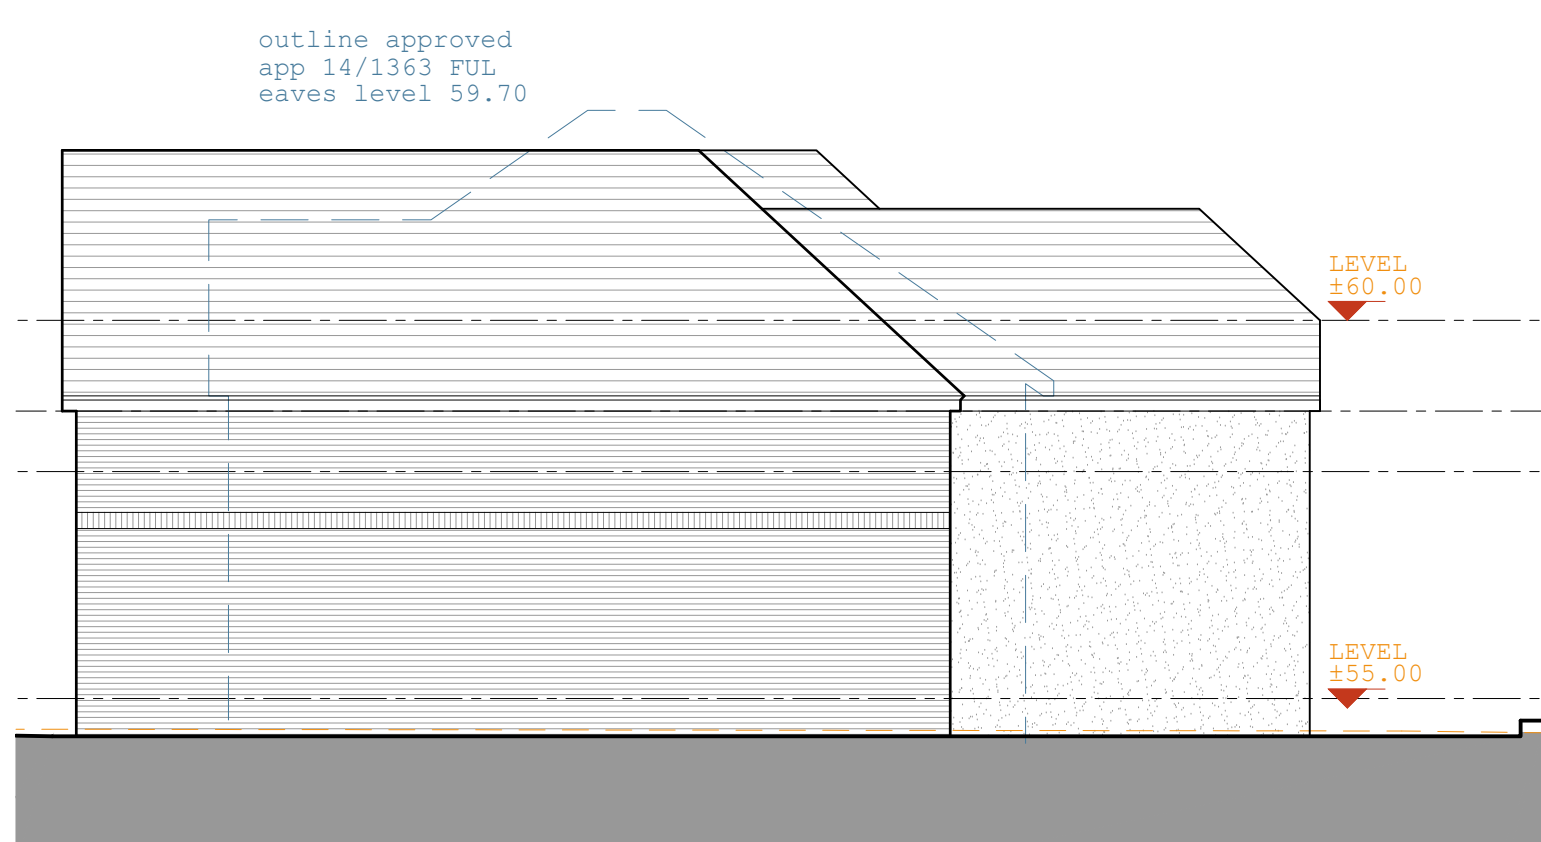

Block A - proposed side (south west) elevation

16.08.16 sh
first issue
REVISIONS

project
153 Bathroad
Reading, RG30 2BD
client
AJC
drawing title
Block A
elevations sheet 2

project	drawing number	revision
262	05-21	P1
date	status	
July 2017	Planning	
scale	size	author checked
1:100	A3	AJR EGM
© 2016 colony architects		

www.colonyarchitects.com
colony architects ltd is a collaborative of architects and designers with an agenda to find out more visit our beautiful website
contact: design@colonyarchitects.com
atu 07990 515372
m 07779 235328
HQ 0118 9800328
250 South Oak Way
Green Park, Reading
RG2 6DQ

colony
chartered
architects
RIBA