



THIS DRAWING IS THE PROPERTY OF DESIGN TWO SEVEN - COPYING/
REDISTRIBUTION BY CONSENT ONLY
NOTES

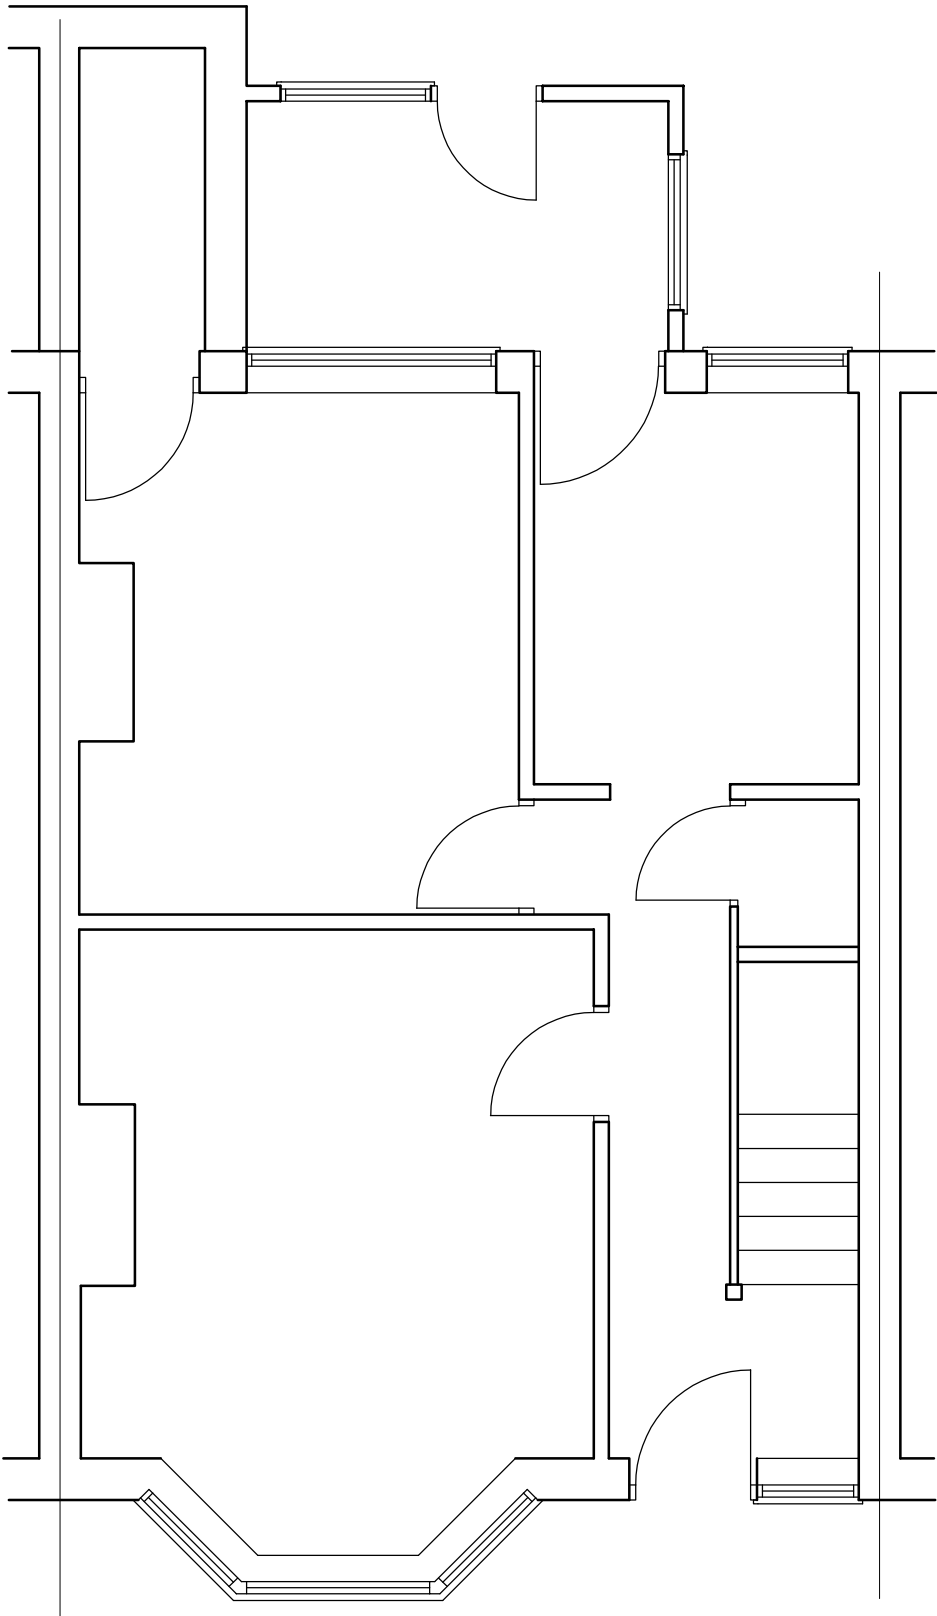

EXISTING GROUND
FLOOR PLAN

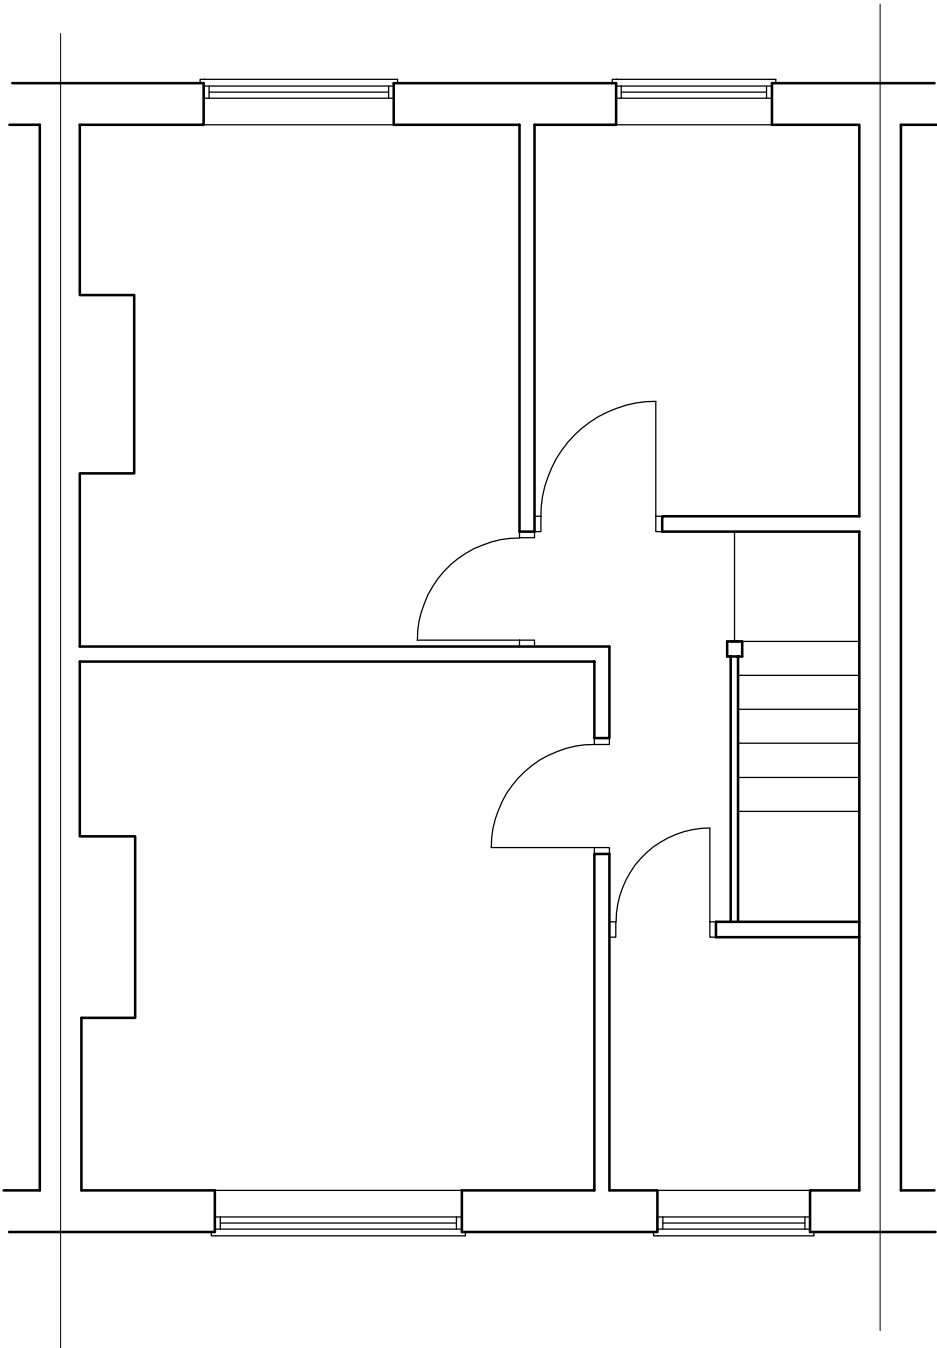

EXISTING FIRST
FLOOR PLAN

PROJECT 6 ROWLEY ROAD READING RG2 0DR				
TITLE 				