

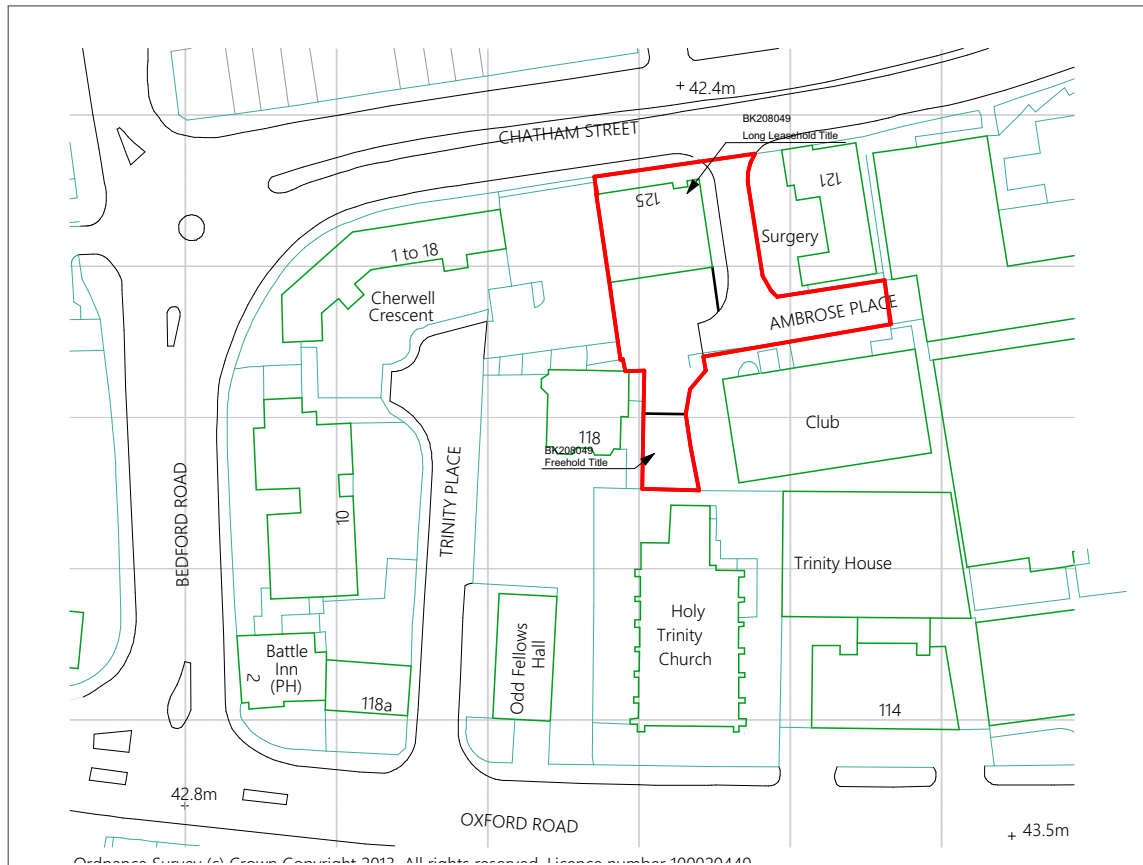


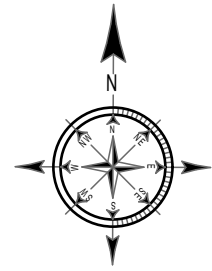

LOCATION PLAN

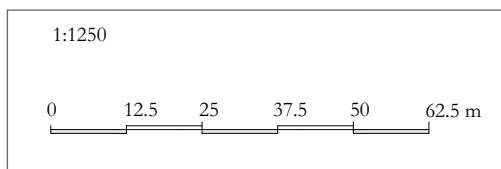

Existing Areas Site Area Red line: 1,135,31 m2 Building: 665,789 m2				THE KEEN PARTNERSHIP		Client: Zain Reading Ltd.		Status: PLANNING PRIOR APPROVAL Uunder Part 3		
				The Courtyard Edinburgh Road Reading RG30 2UA Tel: 0118 9510 855 Fax: 0118 9510 866 Email: chriskeen@keenpartnership.co.uk www.keenpartnership.co.uk		Job Title: 125 Chatham Street, Reading RG1 7HT		Date Drawn: 13-06-17	Drawn By: LL	Scale: 1:1250@A4
				Drawing Title: Location Plan		Job No: 8415-13	Drg No: 8415-PL-PAUP3-01	Rev: -		
Rev	Comment	By	Date							