


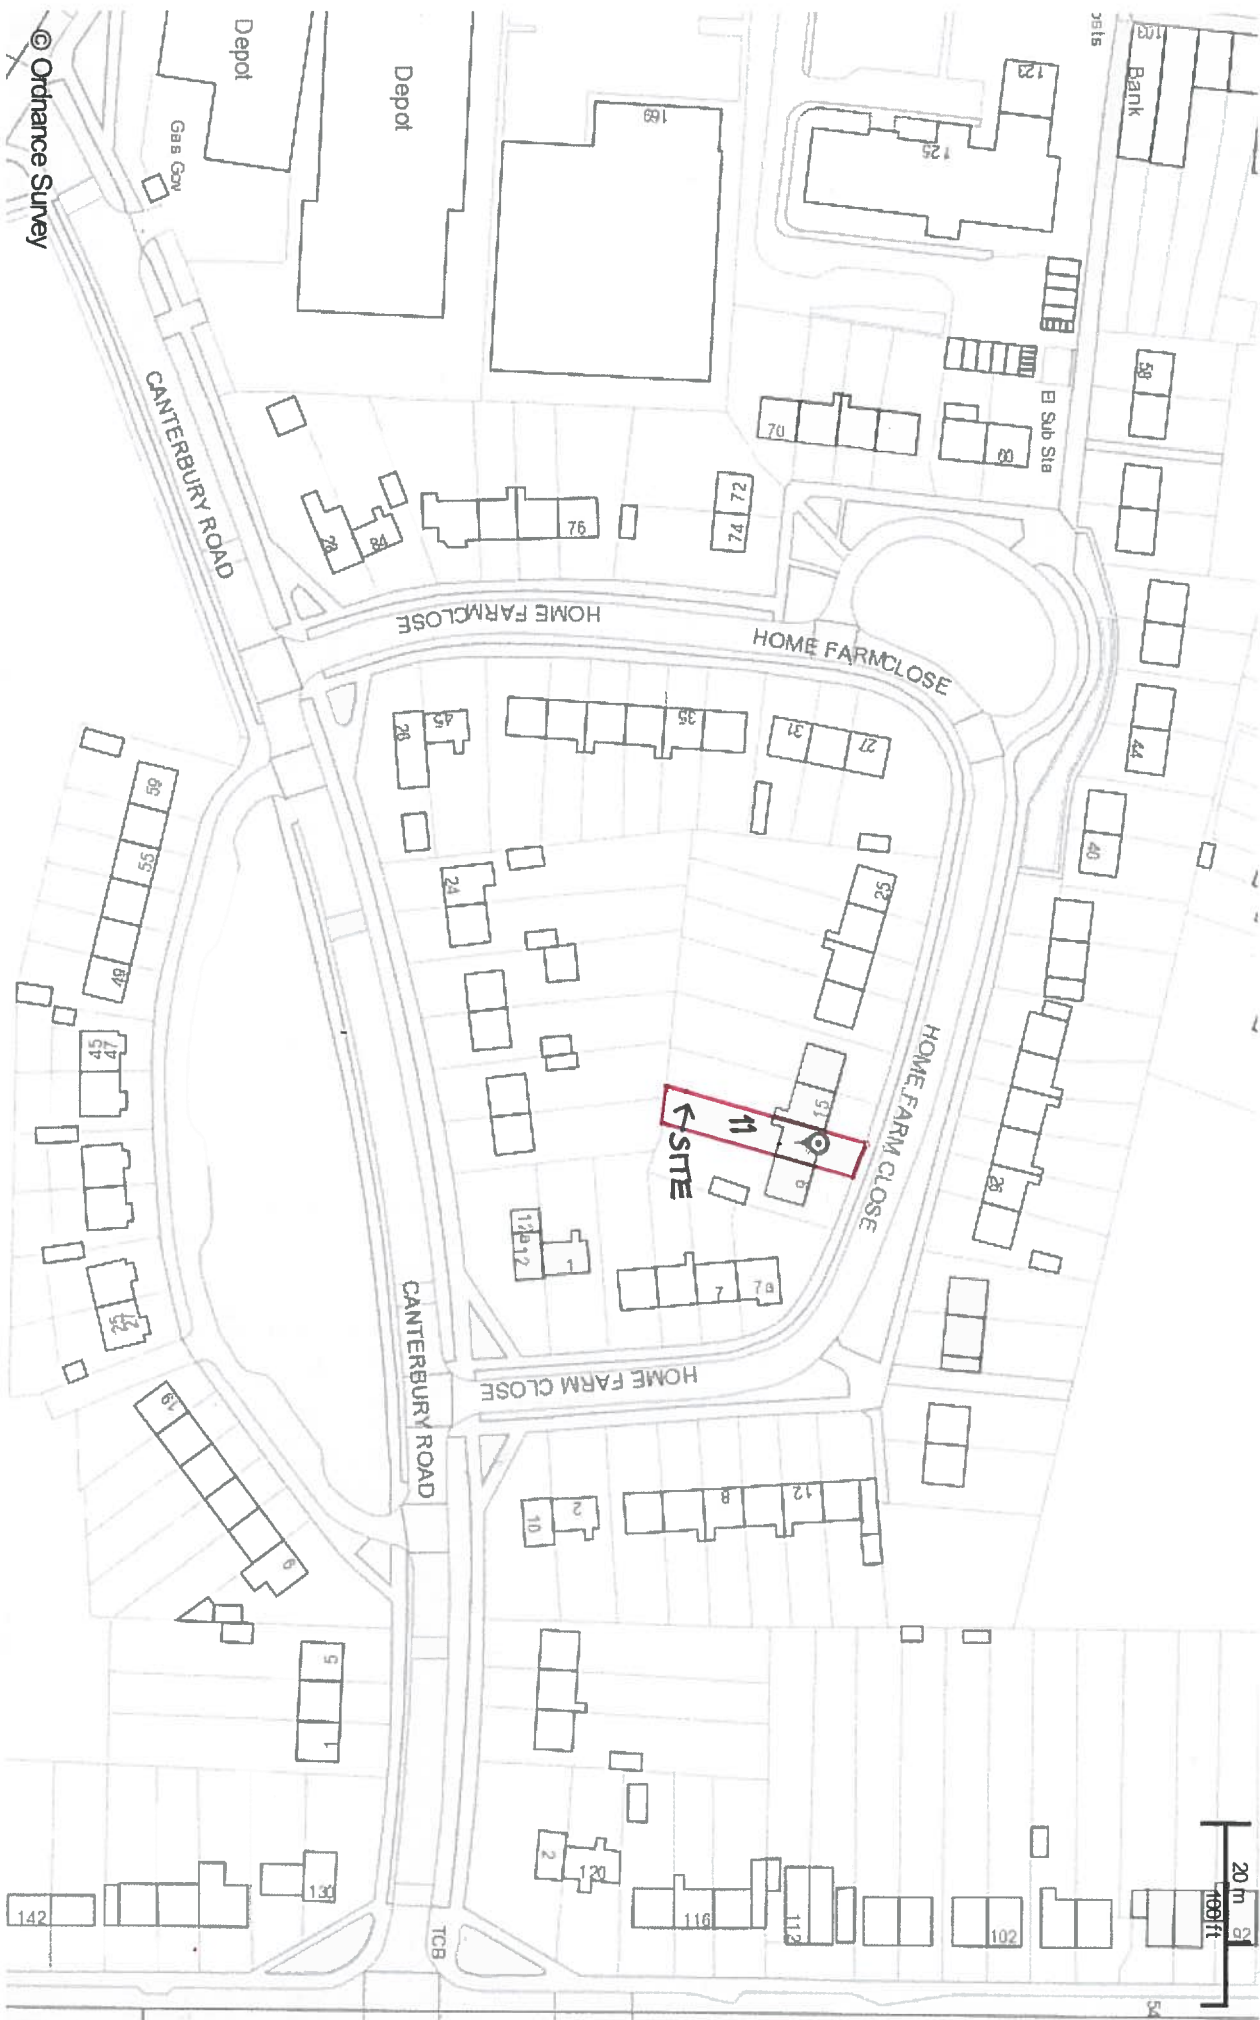

© Ordnance Survey

isShare printing

Scale: 1:1250

LOCATION PLAN - 11 HOME FARM CLOSE -

0 10 20 30 40 50m



Working better with you

Printed on: 22/2017 at 7:37 AM

FEBRUARY 2017

1:1250

© Crown copyright and database rights 2017 Ordnance Survey 100019672