



new roof windows, low profile
with maximum projection 150mm
out of roof plane

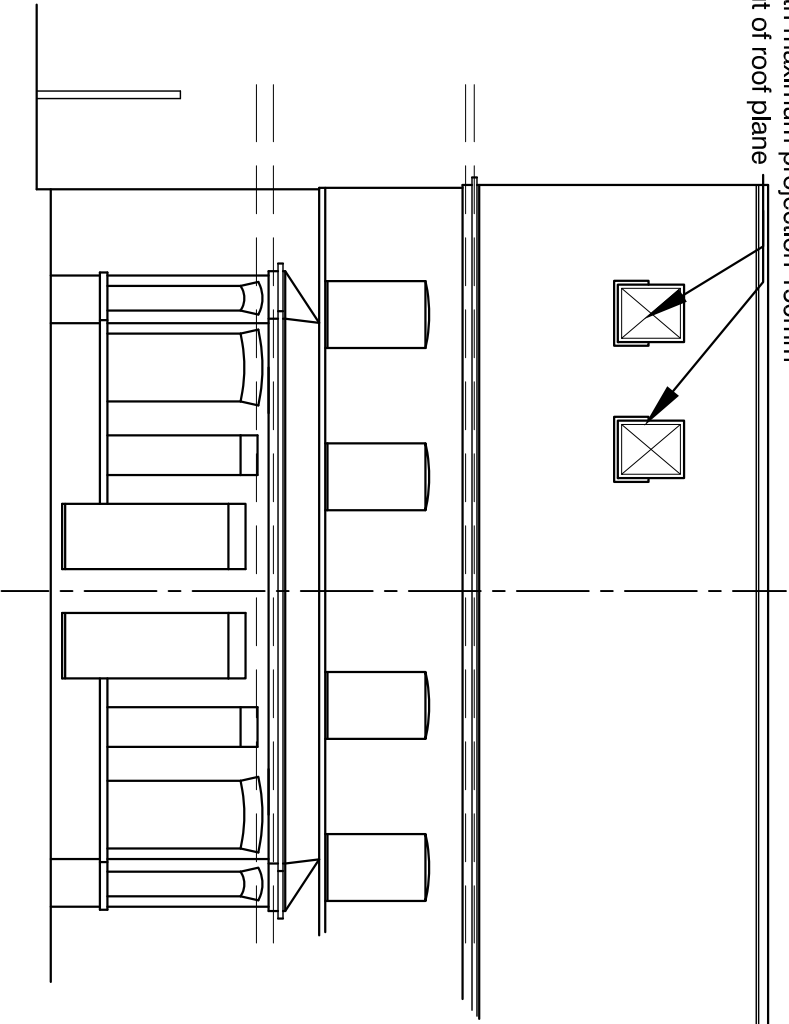


front

notes:

- materials to match existing
- dormer volume increase not to exceed 40m³

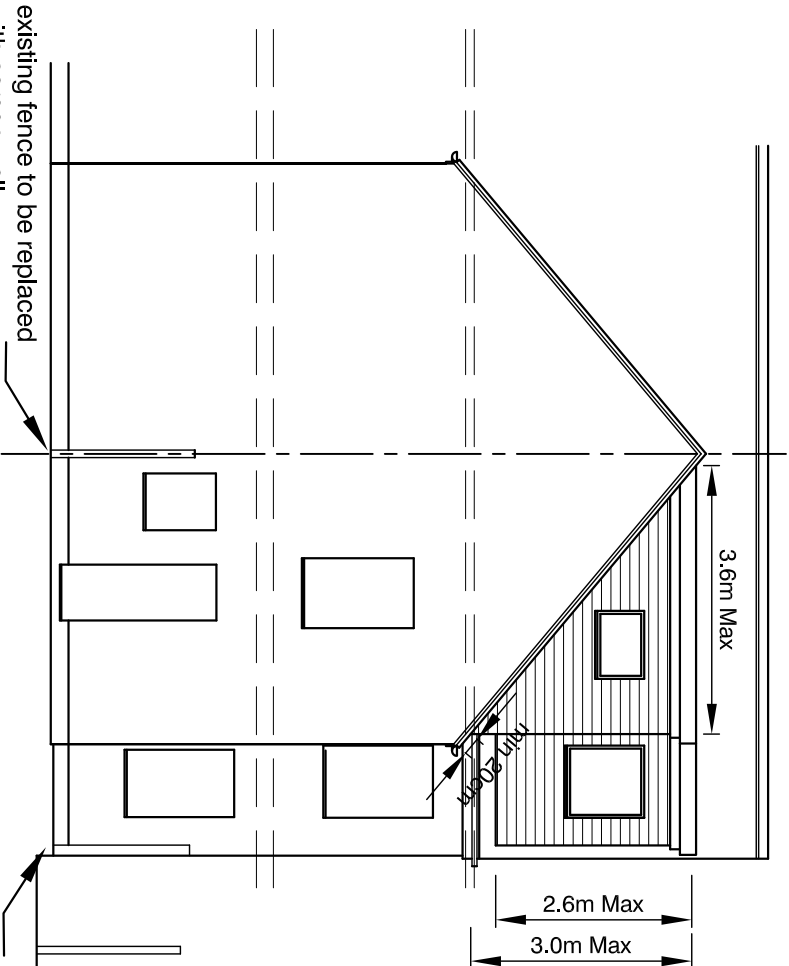

rear

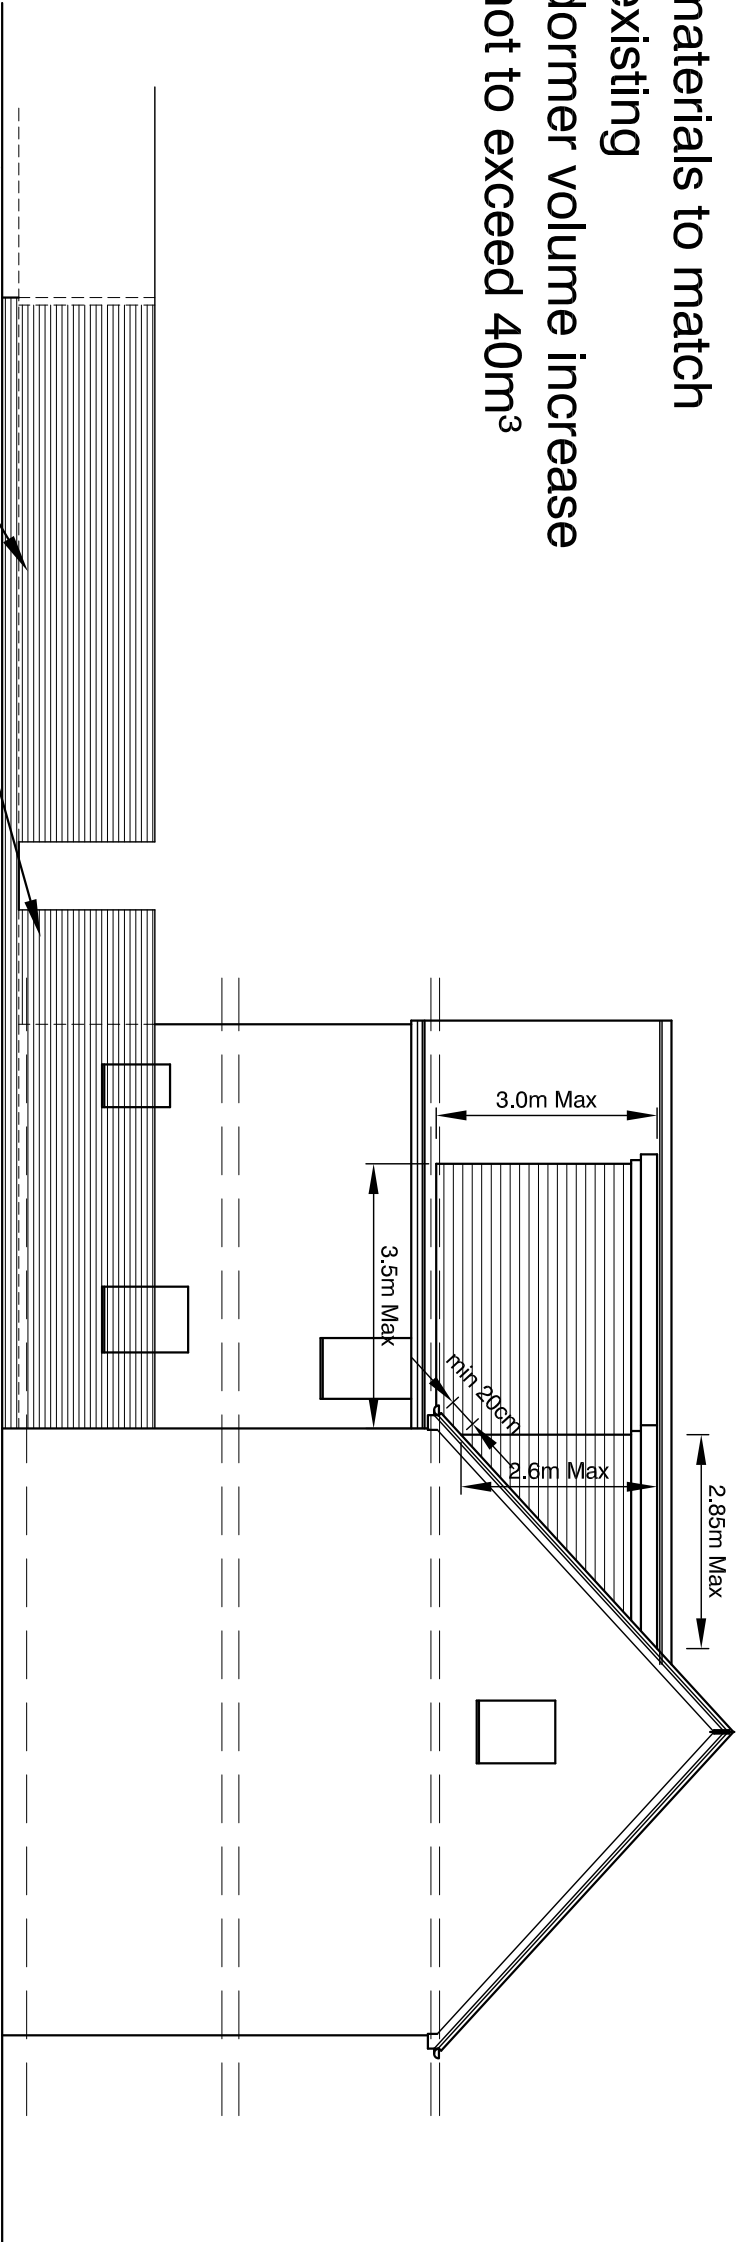


side


existing fence to be replaced
with screen wall

existing fence to be replaced
with screen wall

existing fence to be replaced
with screen wall

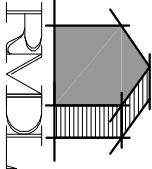

RAMMURTI DESIGN LTD
ARCHITECTURAL & PLANNING SERVICES
268 TILGHURST ROAD, READING RG30 2NE
TEL/FAX: 01189510628 MOB: 07799883574

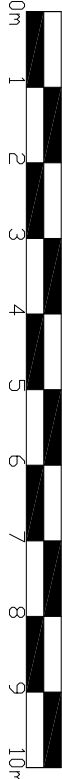

Proposed loft conversion with new dormers and
replacement of rear garden enclosure with brick screen wall

at 1 Beresford, Reading RG30 1DE
for Mr B Ahmed

ELEVATIONS AS PROPOSED

Scale: 1/100
Date: May 2017

BR:006 Rev -