


Location Plan of RG31 5HB

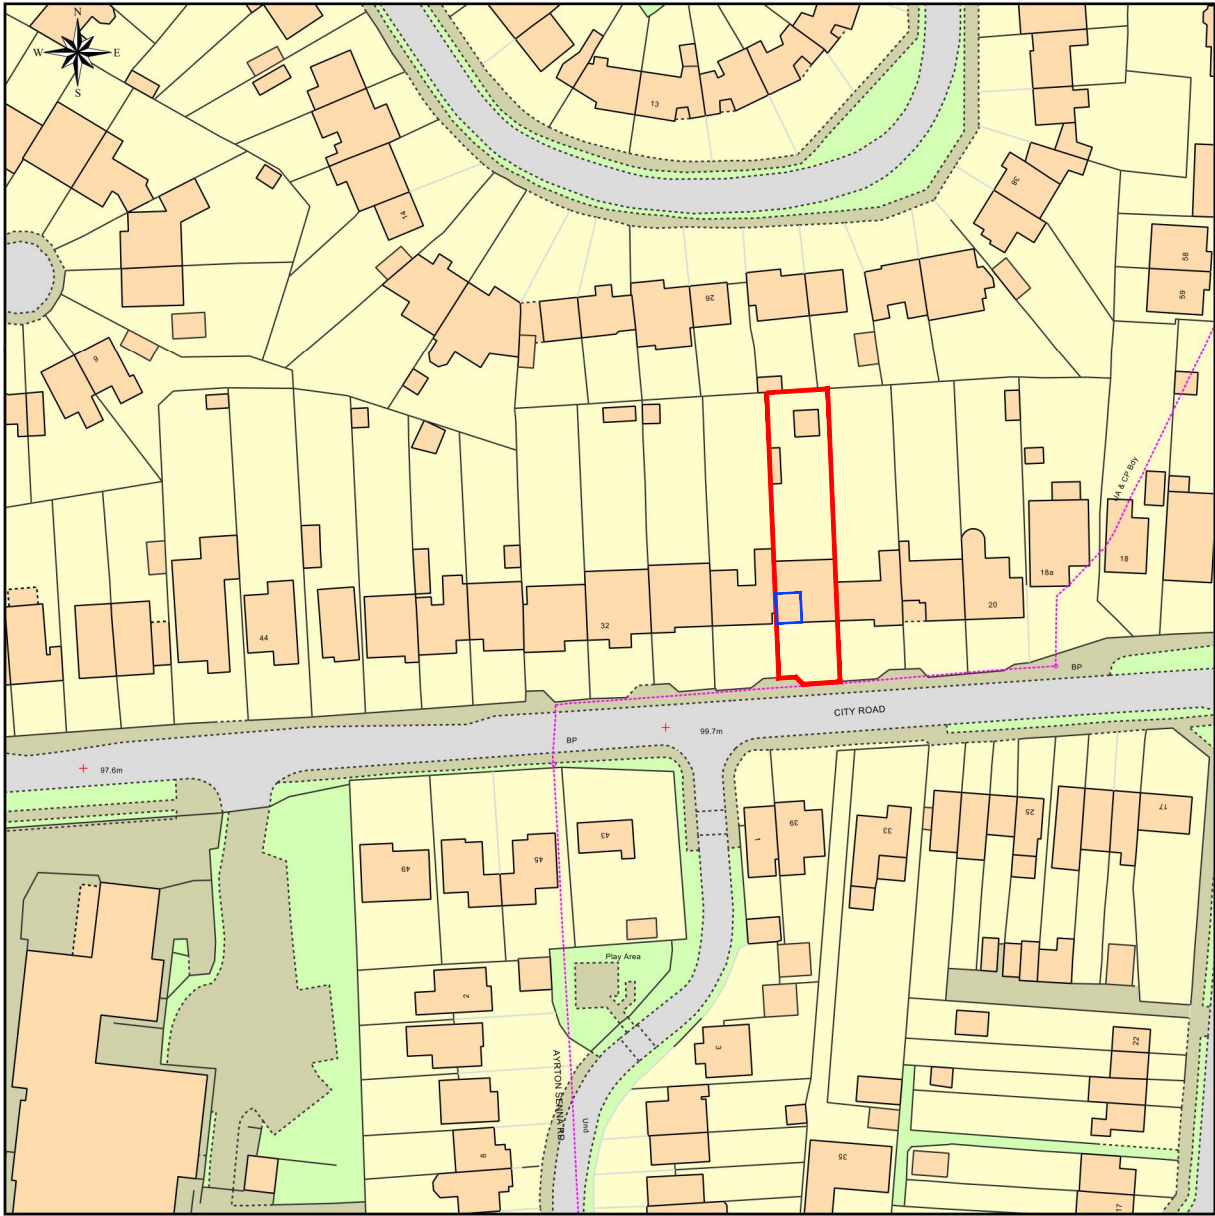

This Plan includes the following Licensed Data: OS MasterMap Colour PDF Location Plan by the Ordnance Survey National Geographic Database and incorporating surveyed revision available at the date of production. Reproduction in whole or in part is prohibited without the prior permission of Ordnance Survey. The representation of a road, track or path is no evidence of a right of way. The representation of features, as lines is no evidence of a property boundary. © Crown copyright and database rights, 2017. Ordnance Survey 0100031673

Scale: 1:1250, paper size: A4

C Steve Howie Design. 2017

Notes:
All dimensions to be checked on site and any discrepancies reported back to issuer before construction.

Rev A: 02-02-2017 Amendment after client email

STEVE HOWIE
DESIGN & BUILD

PHOENIX 11 TRADING AS STEVE HOWIE DESIGN
AND STEVE HOWIE DESIGN & BUILD
1ST FLOOR, ST GEORGES HOUSE, KNOLL ROAD
CAMBERLEY SURREY, GU15 3SY

TELEPHONE 01276 684888

CONTACT US AT: INFO@STEVEHOWIE.CO.UK
SEE STEVE'S WORK @ WWW.STEVEHOWIE.CO.UK

Client:
Mr and Mrs Graham
Project:
26 City Road
Tilehurst
RG31 5HB

Drawing Title:
Location Plan

Drawn By:

MS

Checked By:

Drawn Date:

21-02-2017

Checked Date:

Scale:

1/1250@A3

Drawing Status:

Drawing No.

631/000/001

Rev
-