



Disclaimer
THIS DRAWING MUST NOT BE SCALED UNLESS ISSUED FOR PLANNING PURPOSES.
ALL DIMENSIONS ARE TO BE VERIFIED PRIOR TO SETTING OUT, COMMENCING WORK, OR PRODUCTION OF FABRICATION DRAWINGS. REPORT ANY DISCREPANCIES TO THE SUPERVISING OFFICER IMMEDIATELY. DRAWINGS MARKED AS 'DRAFT' ARE FOR APPROVAL ONLY AND NOT ISSUED FOR CONSTRUCTION PURPOSES. COPYRIGHT ©


Rev	Description	By	Date

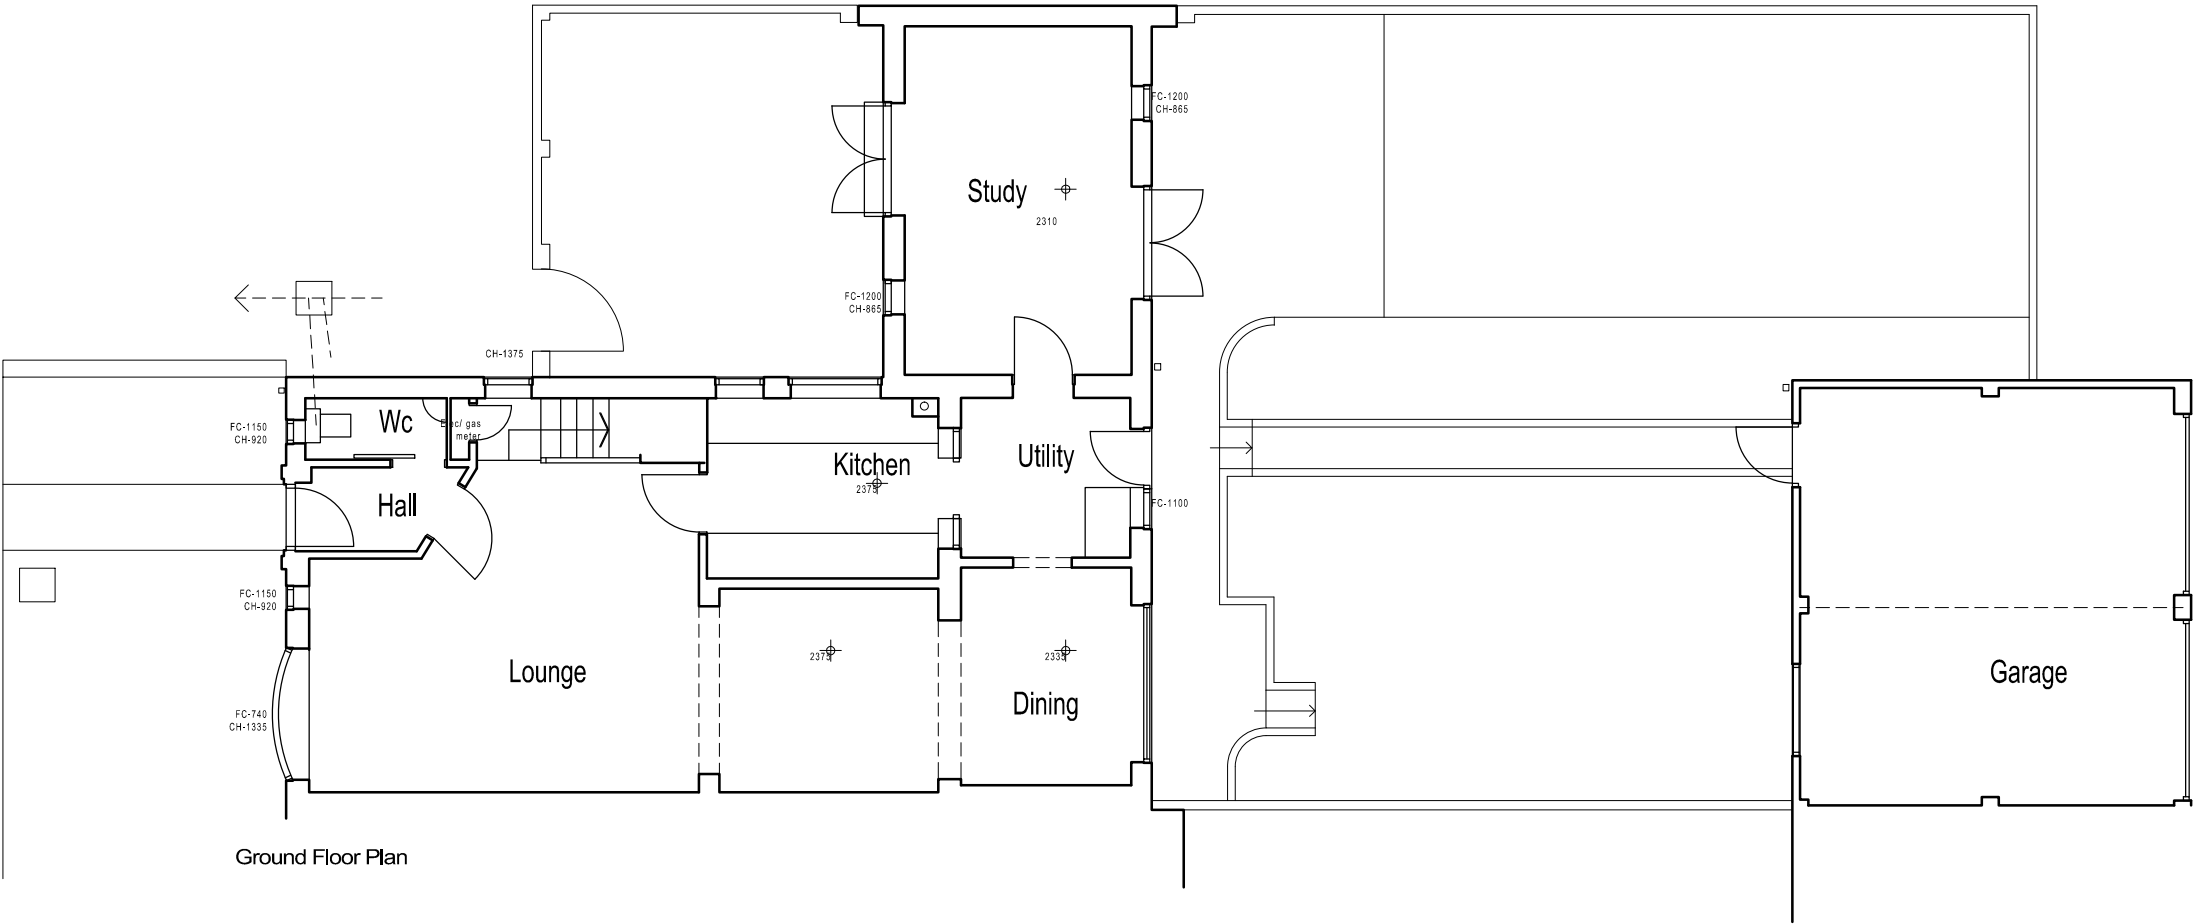

Ground Floor Plan

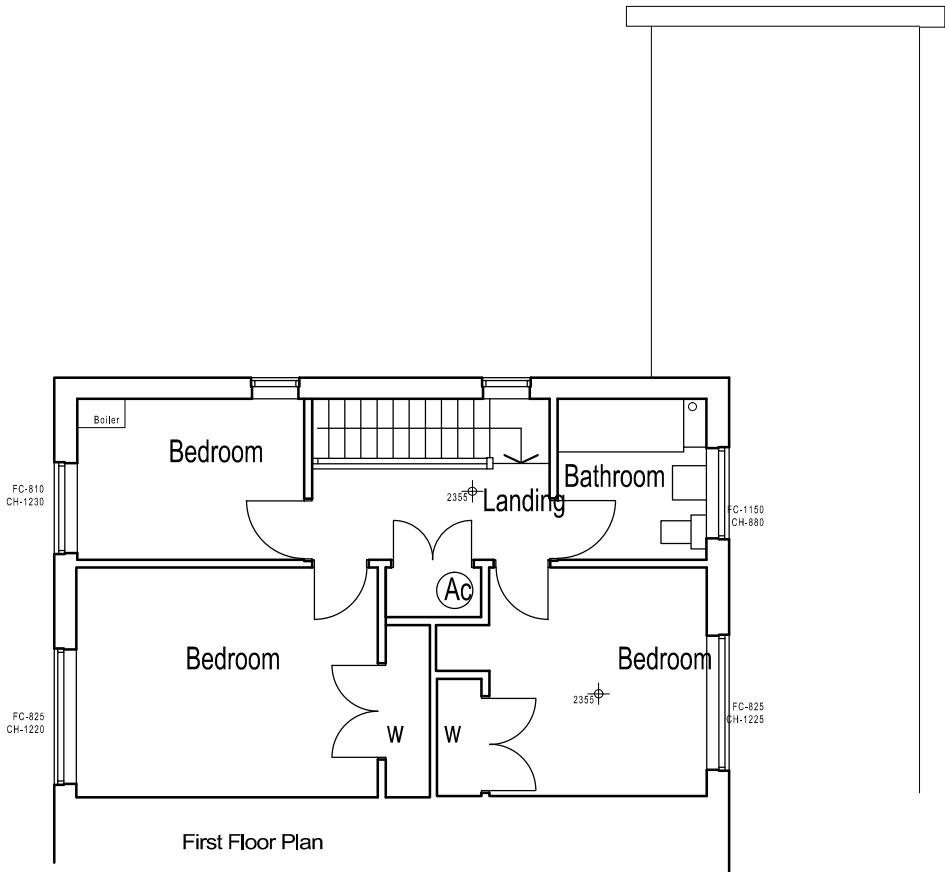

First Floor Plan

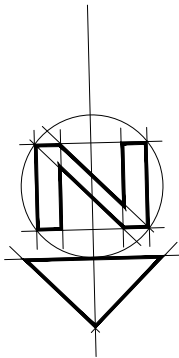

1:100 scale Bar
This Drawing has been produced for printing onto A3 size paper,



Day • Tanner Partnership

ARCHITECTURE AND PLANNING

CLIENT	Mr P. Harper & Ms J. Roberts	Suite 1A Market House 19–21 Market Place Wokingham Berkshire RG40 1AP 0118 989 0808 info@daytanner.co.uk
JOB	41 Ellesmere Close, Caversham, RG4 5HG	
DRG	As Existing Floor Plans	
SCALE	1:100	DRAWN JB
DATE	May 17	3478/101