





© CROWN COPYRIGHT 2016. SUPPLIED BY MAPSERVE.CO.UK A LICENSED ORDNANCE SURVEY PARTNER NUMBER 100053143
REPRODUCTION IN WHOLE OR PART IS PROHIBITED WITHOUT THE PRIOR PERMISSION OF ORDNANCE SURVEY.
EXPIRES 17-10-2017

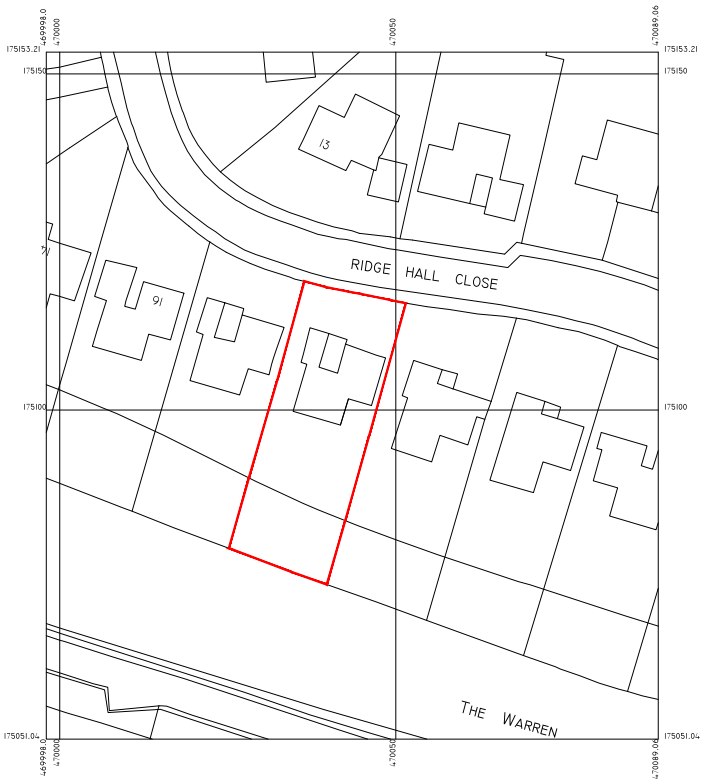


LOCATION PLAN 1 : 1250

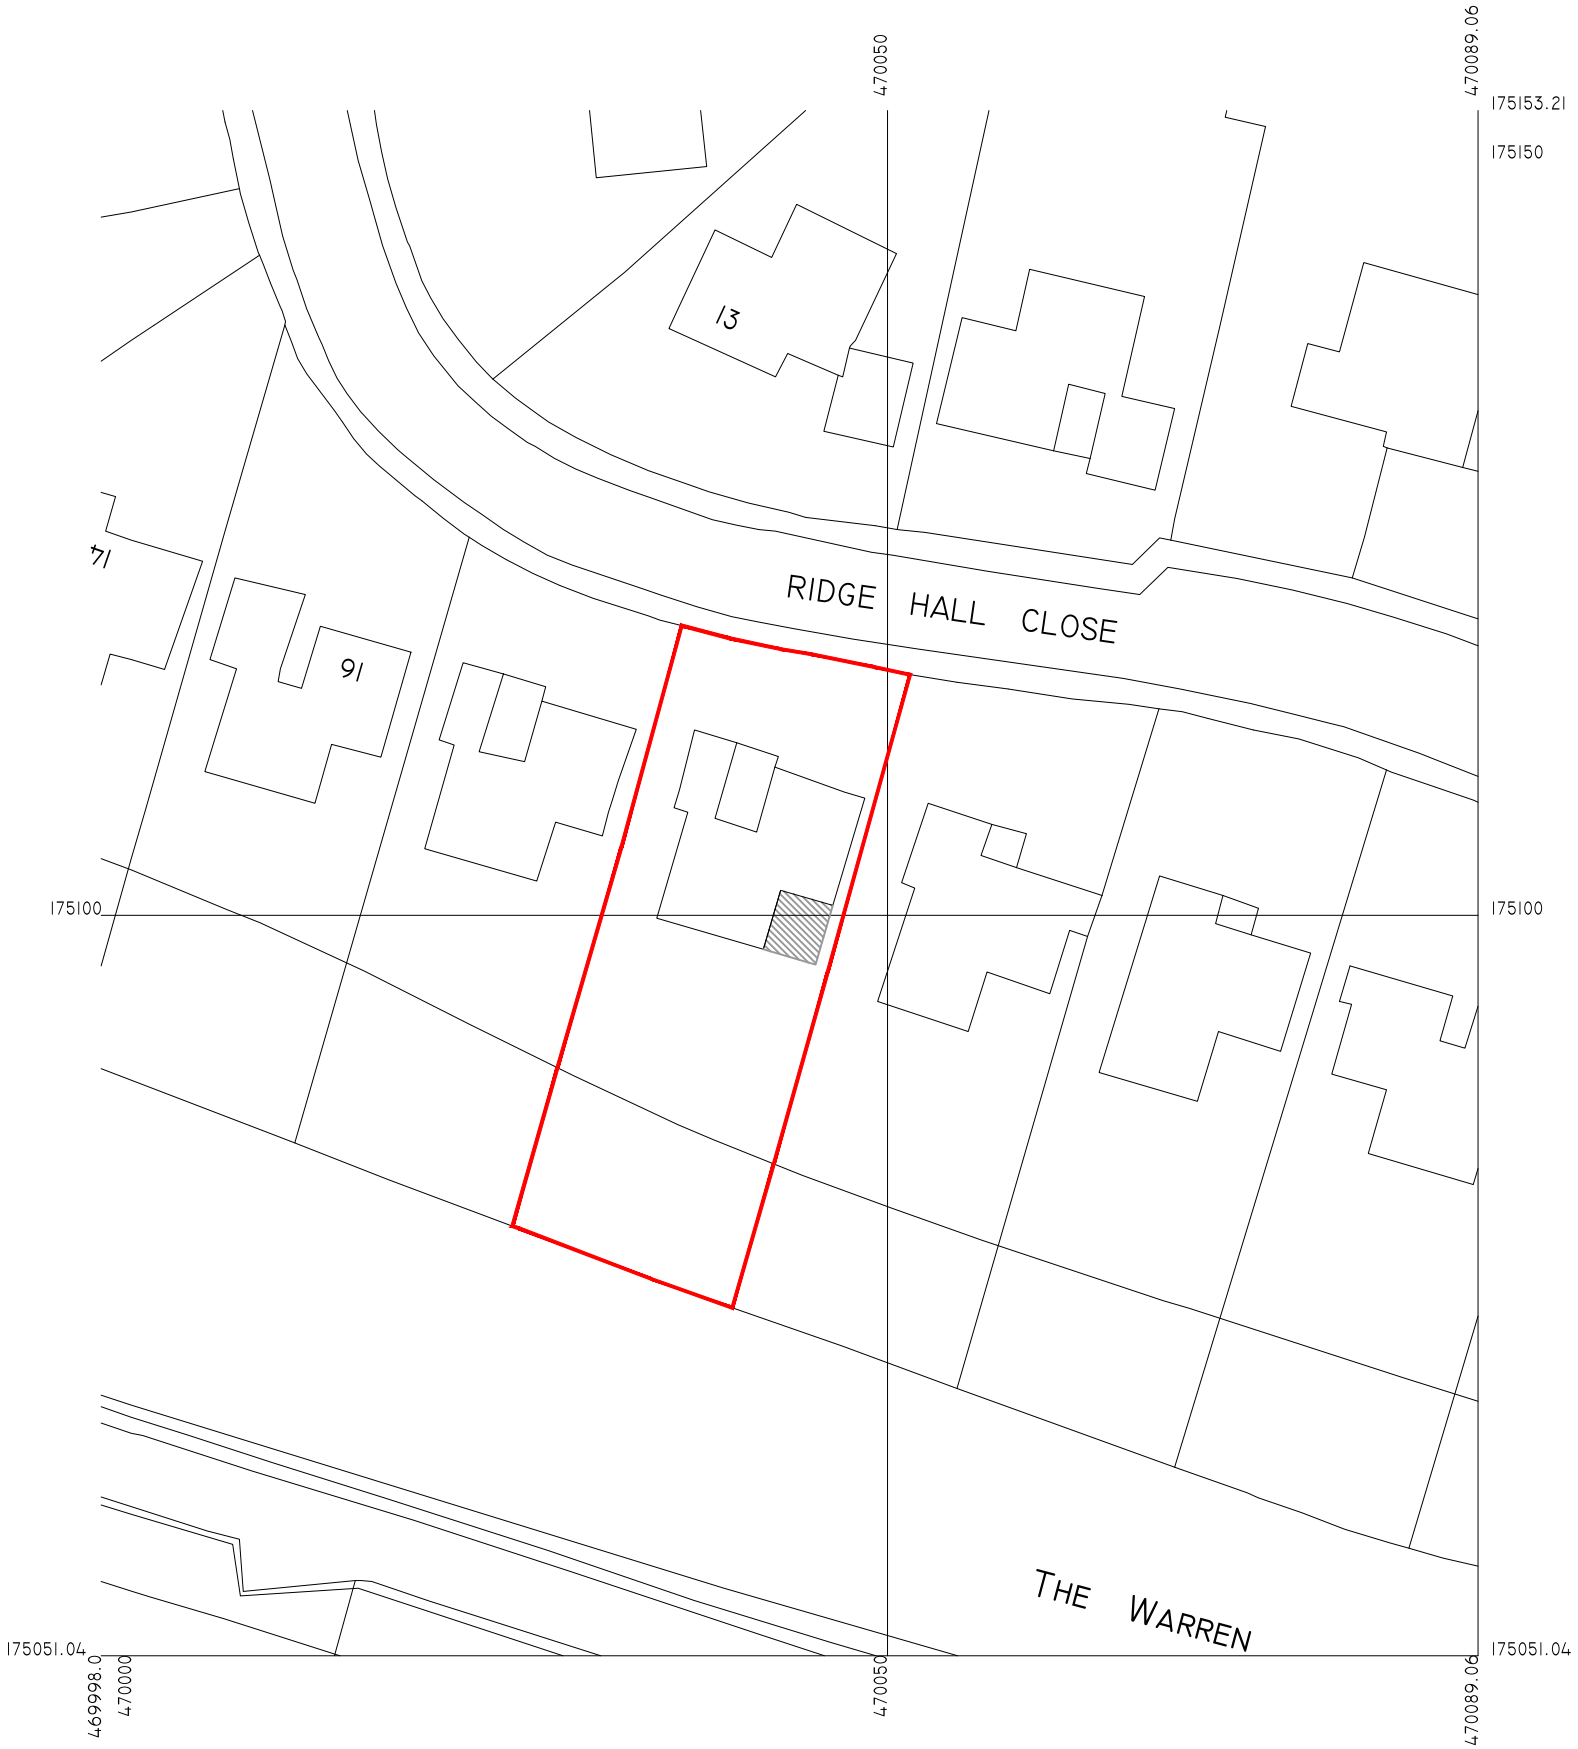

© CROWN COPYRIGHT 2016. SUPPLIED BY MAPSERVE.CO.UK A LICENSED ORDNANCE SURVEY PARTNER NUMBER 100053143
REPRODUCTION IN WHOLE OR PART IS PROHIBITED WITHOUT THE PRIOR PERMISSION OF ORDNANCE SURVEY.
EXPIRES 17-10-2017



BLOCK PLAN 1 : 500

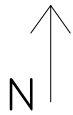

PROJECT

20 RIDGE HALL CLOSE
READING
RG4 7EP

PLANNING

LOCATION PLAN
BLOCK PLAN

DATE

27 NOV 2016

DRAWN BY

PM

SCALE AT A3

1/1250 , 1/500

DRAWING NUMBER

001

PABLO MOREIRA
12 LORDSHIP ROAD NI6 0QT