


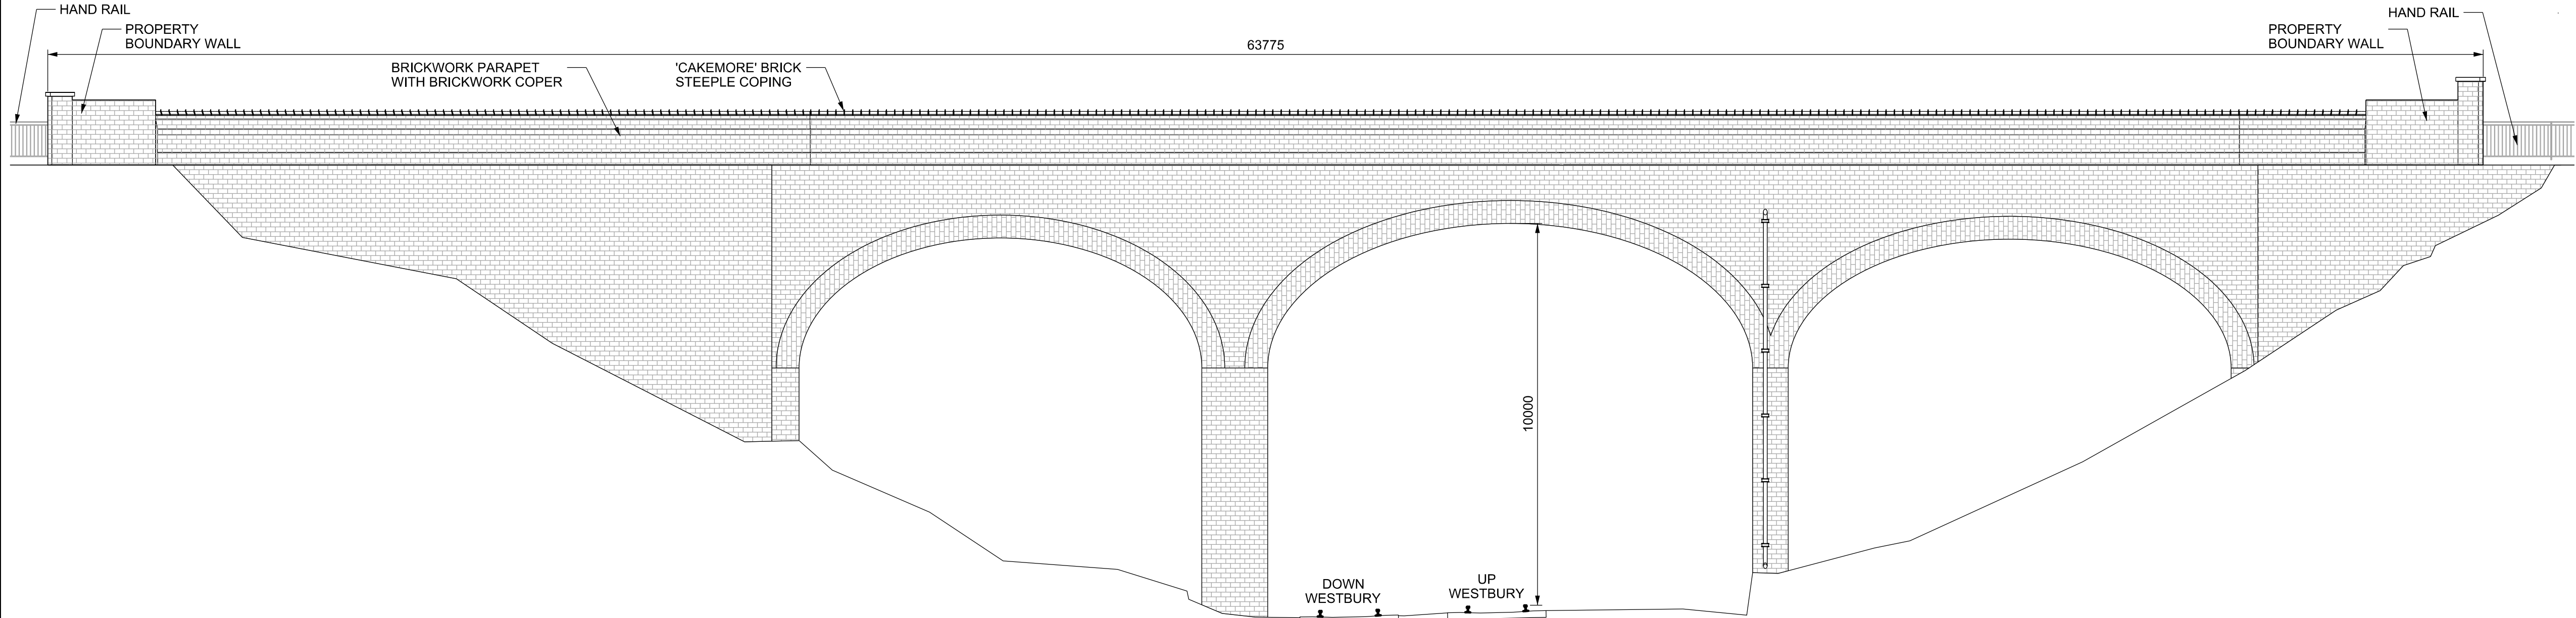


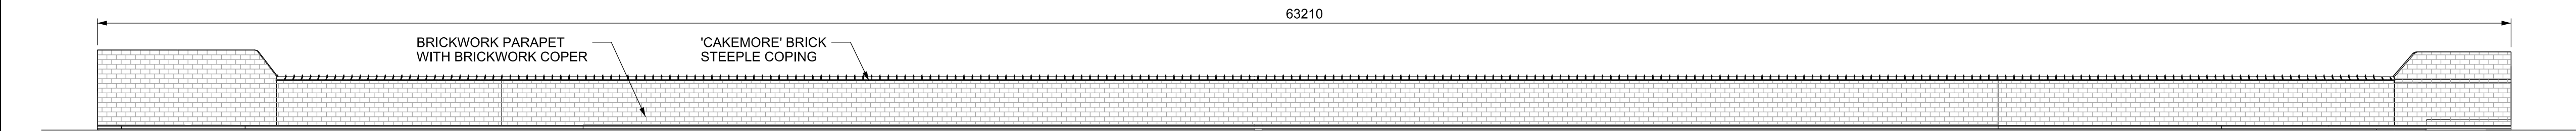

D Low Mileage External Elevation
151001 1:100

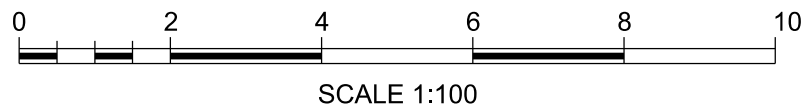

E High Mileage Internal Elevation
151001 1:100

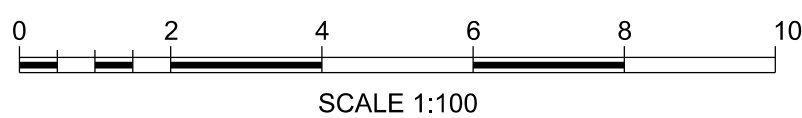

Legend/Notes

1. ALL DIMENSIONS ARE IN MILLIMETRES UNLESS NOTED OTHERWISE.
2. DO NOT SCALE ANY ITEMS OR INFORMATION FROM THIS DRAWING.
3. ALL LEVELS ARE IN METRES ABOVE ORDNANCE DATUM NEWLYN.
4. THIS DRAWING SHALL BE READ IN CONJUNCTION WITH DRAWING No. W1047B-AMR-DRG-ECV-151001, 152001, 152002, 152003, & 152004, ALL OTHER CONTRACT DRAWINGS, AND THE WORKS SPECIFICATION DOCUMENT No. W1047B-AMR-SPE-ECV-000001.
5. THIS DRAWING HAS BEEN PREPARED USING THE FOLLOWING INFORMATION:
FUGRO LIDAR TRACK MODEL (OSGB36): 118049-FGS-MOD-ETR-000101
FUGRO AERIAL POINT CLOUD: g47000_17300
AMCO POINT CLOUD TILEHURST ROAD PIGS GREEN
VARIOUS AS-BUILT DRAWINGS
6. LOCATION OS GRID REF.: SU70118 73042

Safety, Health and Environmental Information

Notes below are additional to hazards/risks normally associated with this type of work:

Construction

Cl.

Cii.

Ciii.

Operations

Oi.

Oii.

Oiii.

Maintenance

Mi.

Mii.

Miii.

Dismantling/Demolition (Future)

Di.

Dii.

Diii.

These notes are based on the use of experienced and competent contractors carrying out the work using an approved safe method of working.

B01	13/07/17	DETAILED DESIGN	T.M	C.S	C.B
Rev	Date	Description of Revisions	Drawn	Chkd	Appr
Status					Suitability

FOR APPROVAL



Contractor(s)



Project

GWEP D&B PARAPET & ANTI CLIMB WORKS
145157 - PARAPETS PACKAGE 17
OVERLINE STRUCTURES
PARAPET COMPLIANCE

Drawing Title

TILEHURST ROAD PIGS GREEN
BKE 37m 09chs (BRIDGE No.3709)
EXISTING GENERAL ARRANGEMENT
SHEET 2 of 2

Designed	C KENNEDY	Signed	C.K	Date	13/07/17
Drawn	T MANIGANDAN	Signed	T.M	Date	13/07/17
Checked	C SANGSTER	Signed	C.S	Date	13/07/17
Approved	C BISHOP	Signed	C.B	Date	14/07/17

Scale(s)	AS SHOWN	ELR & Mileage	BKE 37m 09chs
----------	----------	---------------	---------------

Alternative Reference	NOT APPLICABLE	Sheet	2 of 2
Drawing Number	W1047B-AMR-DRG-ECV-151002	Revision	B01