




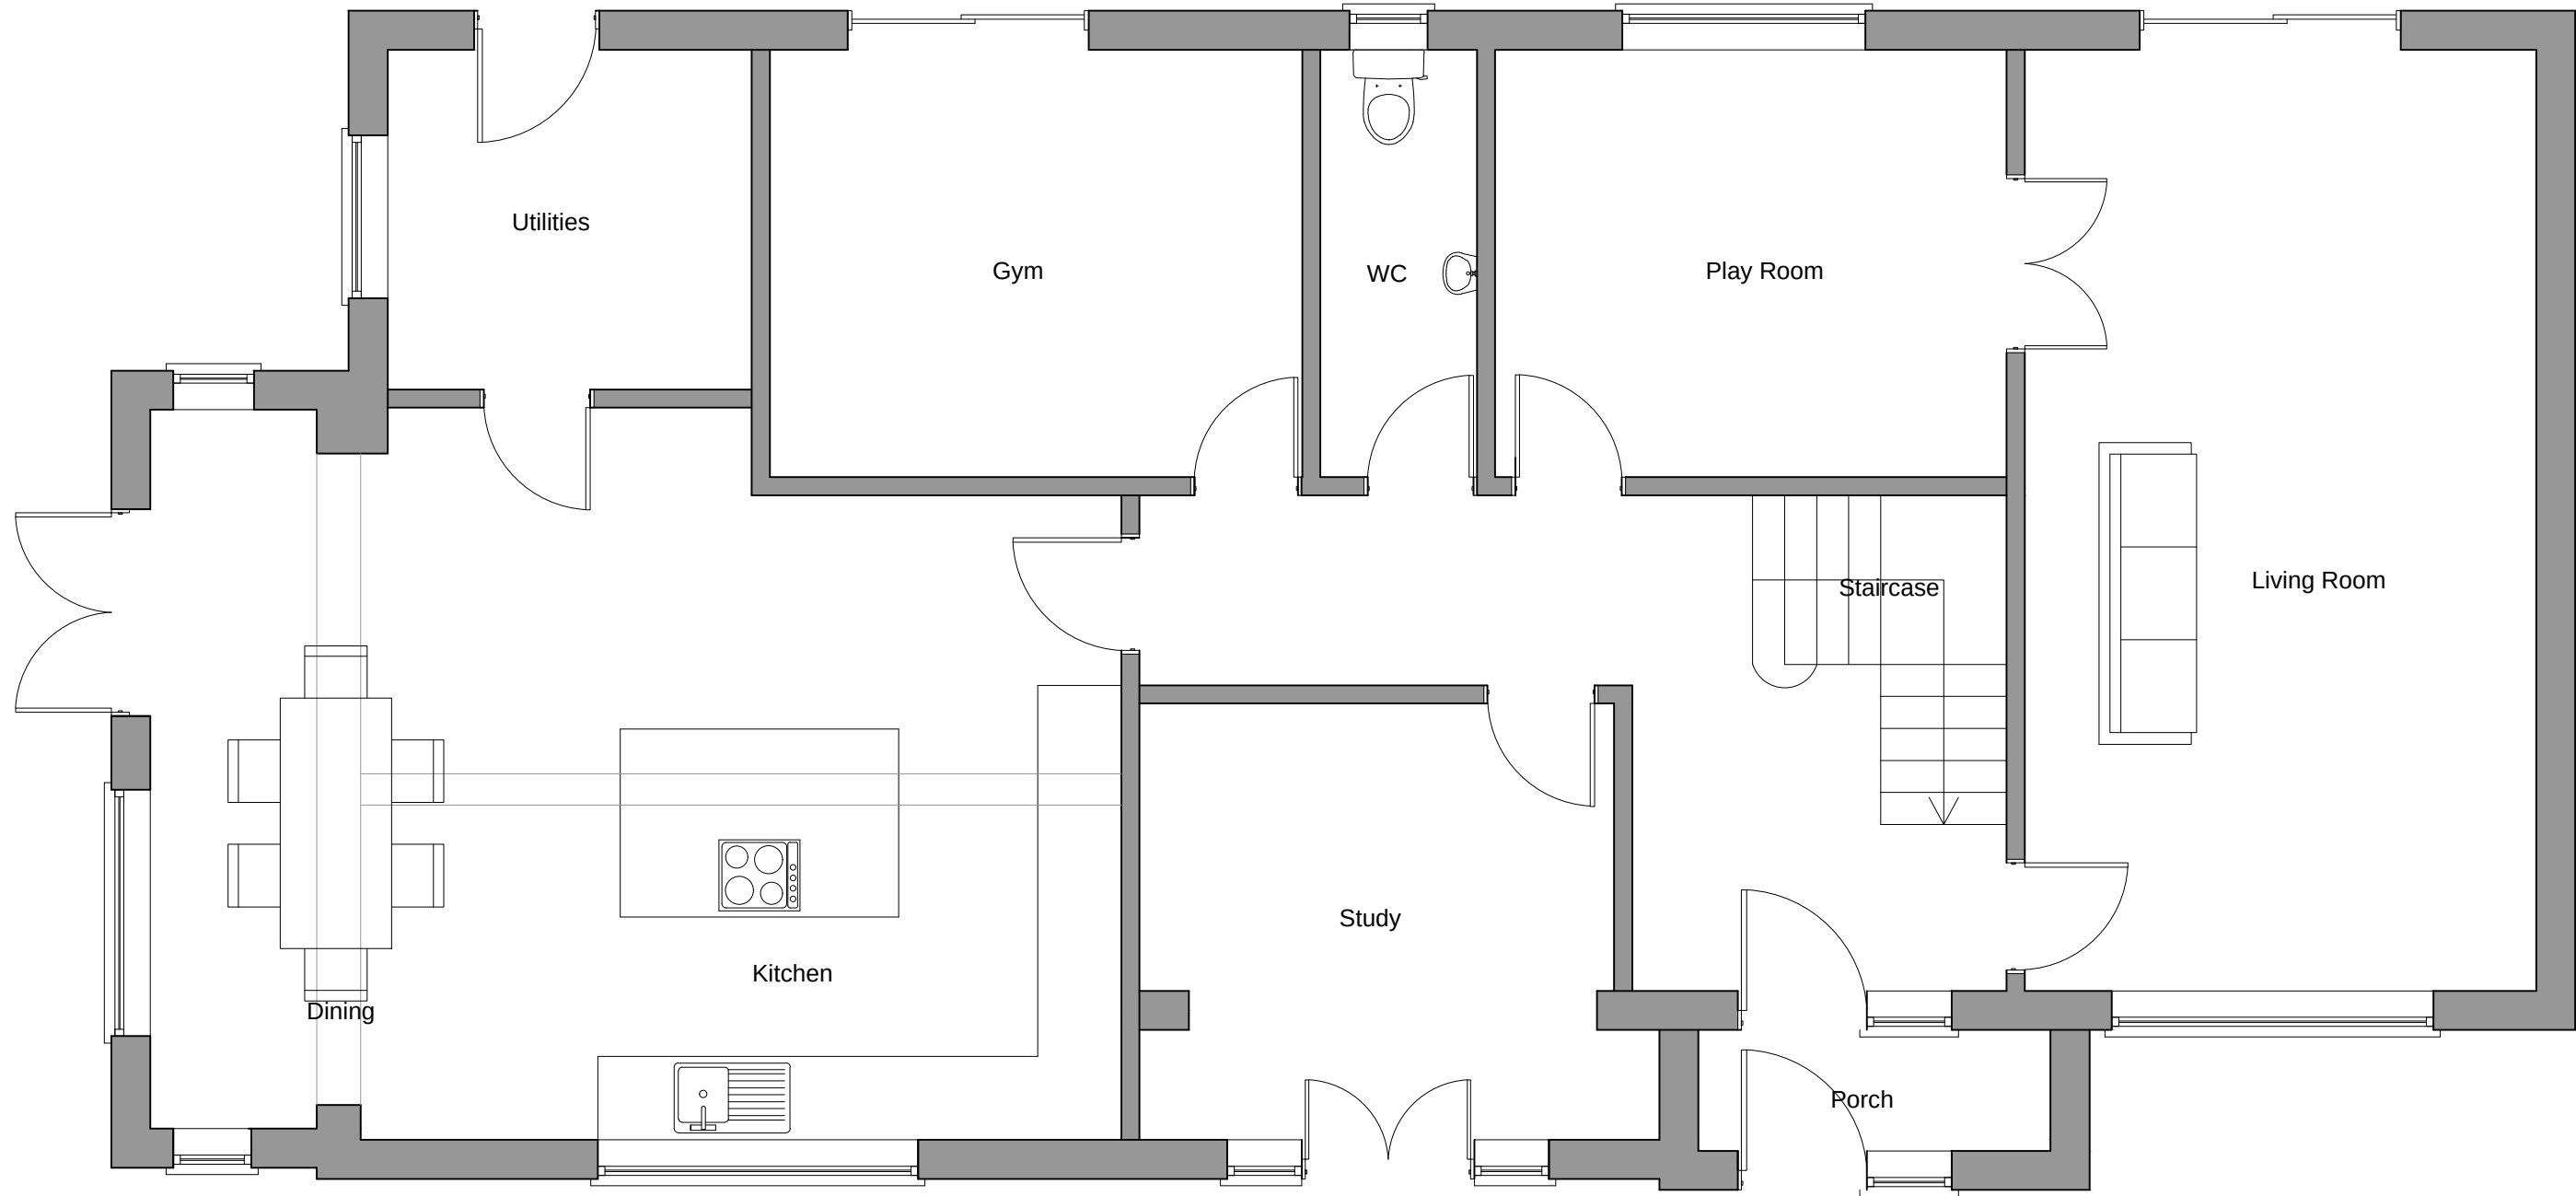

Existing Ground Floor

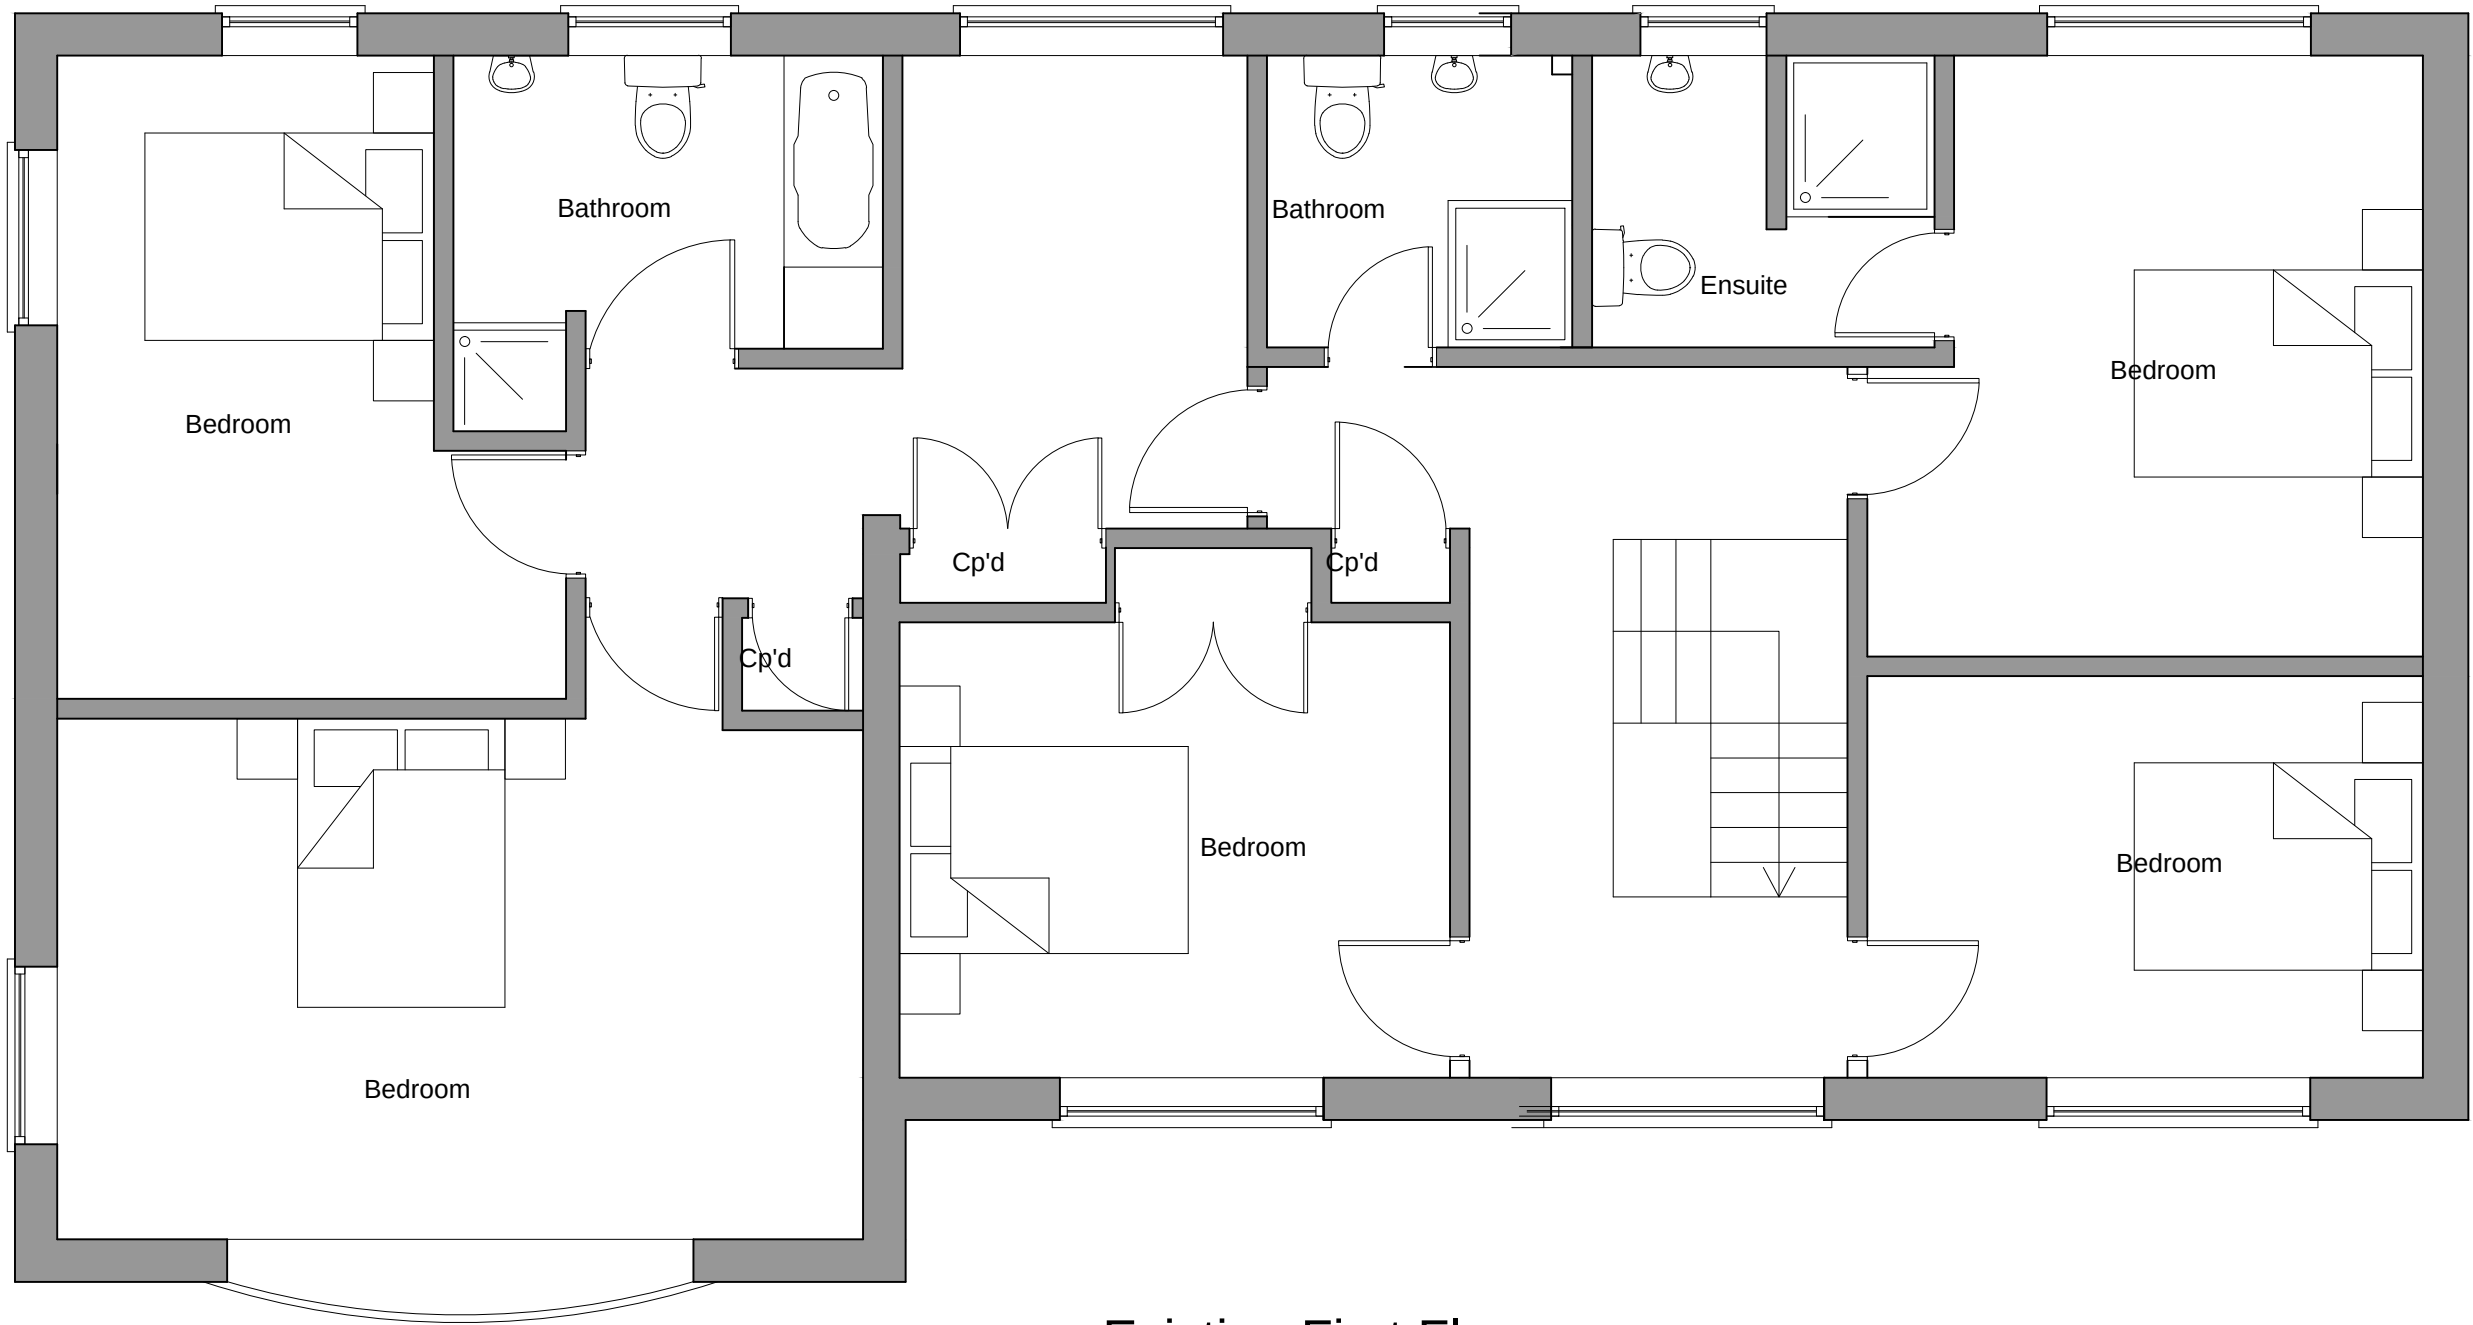

Existing First Floor

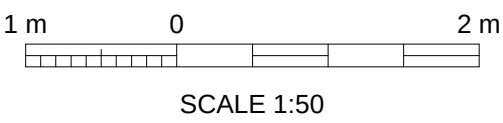

A	19.10.17	JA	DA	JA	ISSUED FOR PLANNING APPROVAL
REV	DATE	DRN	CHKD	APPD	DESCRIPTION

DRAWING STATUS

For Approval



E: info@bluebirdengineering.co.uk
T: 0118 9583 551 F: 0118 9583 563
A: 110 London Street, Reading, RG1 4SJ

CLIENT Mr & Mrs Weinberger

PROJECT 72 Chazey Road
Reading

TITLE Existing Plans

DRAWN JA	DATE Oct 17	SCALE 1:50 @ A1
-------------	----------------	--------------------

DRG NO A-1010	REV A
------------------	----------

© BLUEBIRD ENGINEERING LTD 2013