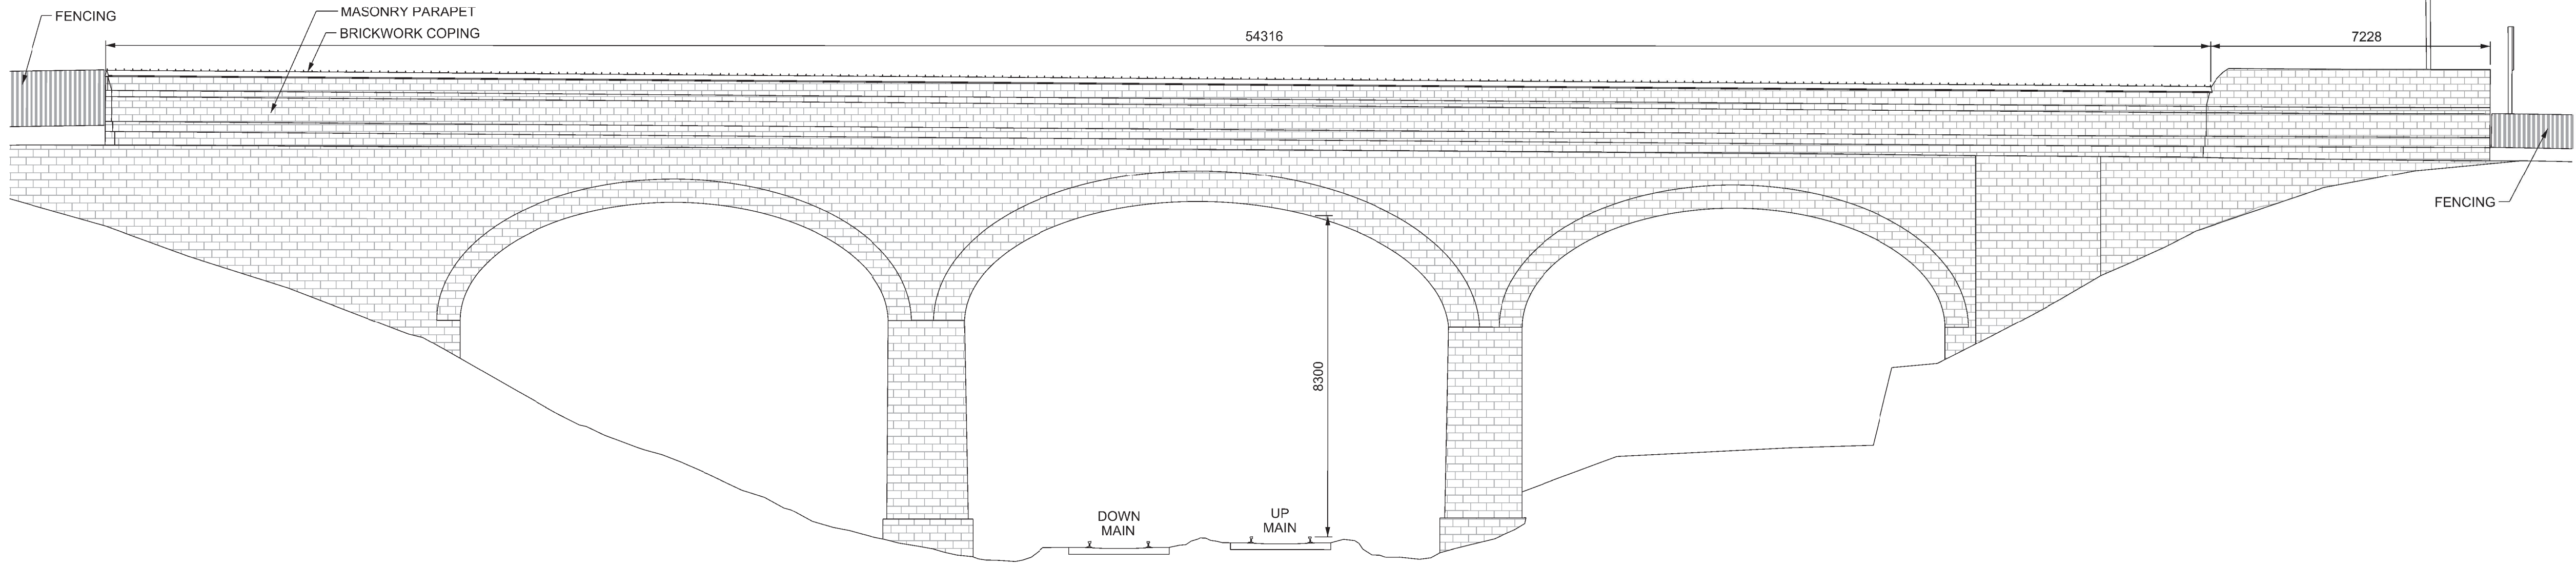
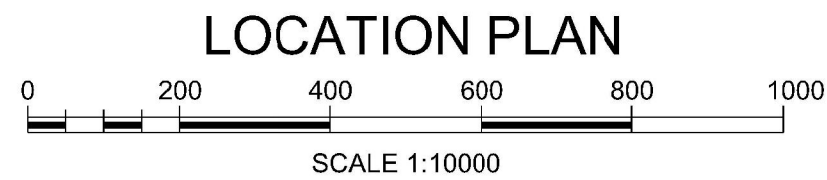
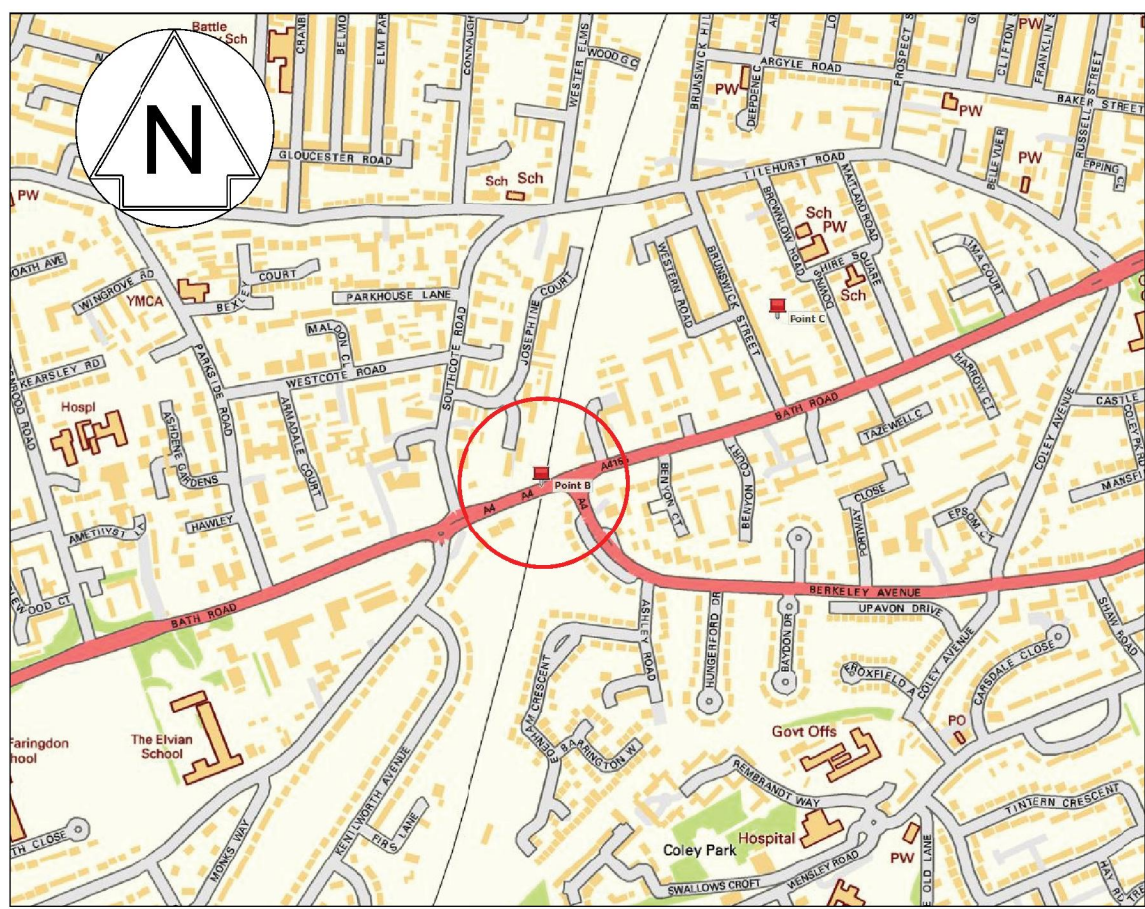
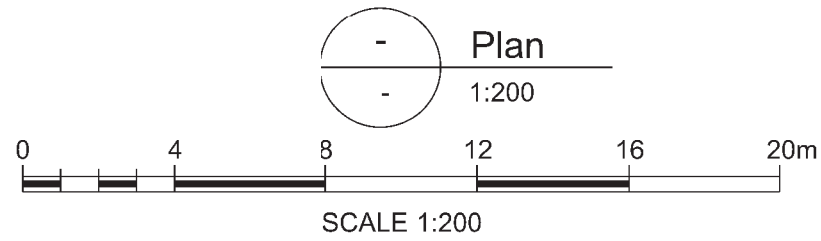
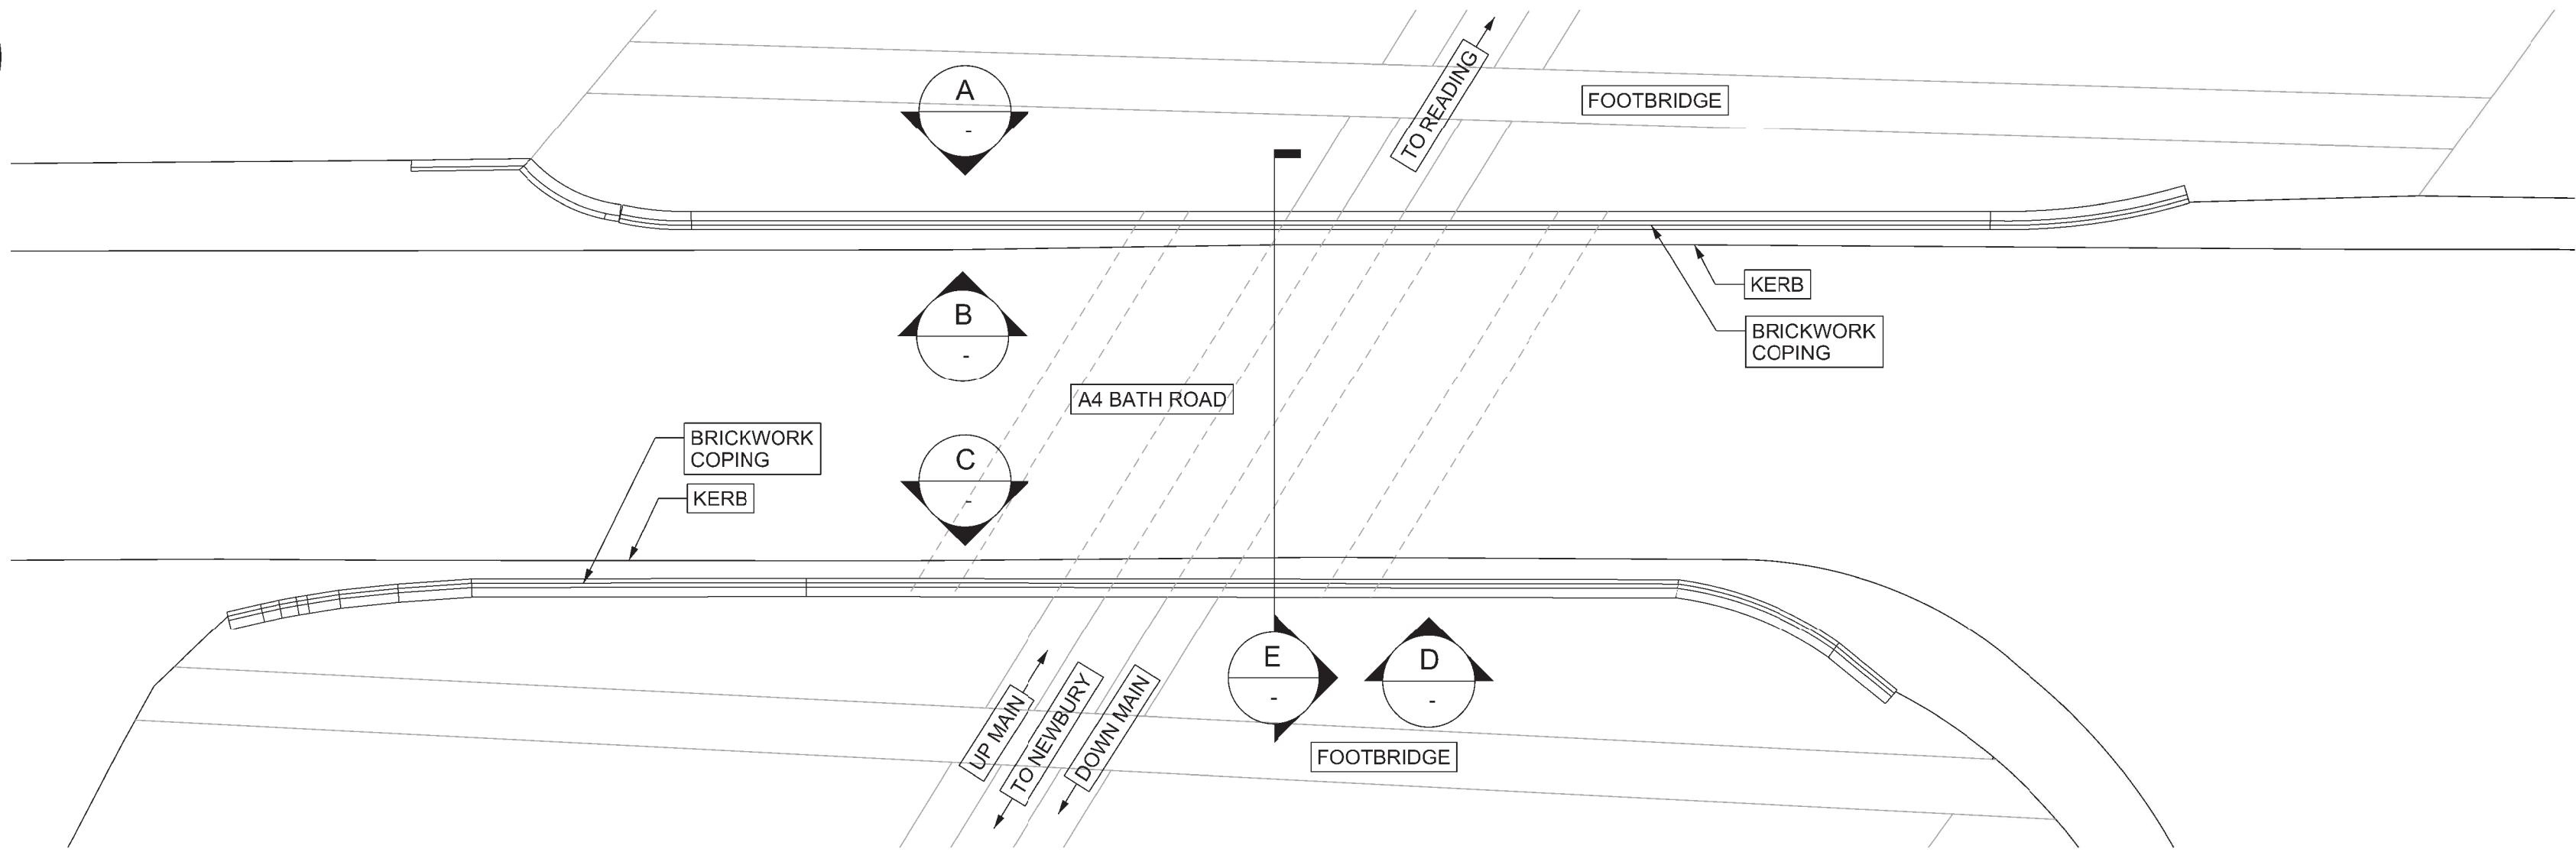
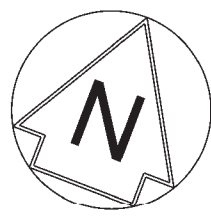


Legend/Notes

1. ALL DIMENSIONS ARE IN MILLIMETRES UNLESS NOTED OTHERWISE.
2. DO NOT SCALE ANY ITEMS OR INFORMATION FROM THIS DRAWING.
3. ALL LEVELS ARE IN METRES ABOVE ORDNANCE DATUM NEWLYN.
4. THIS DRAWING SHALL BE READ IN CONJUNCTION WITH DRAWING Nos. W1047B-AMR-DRG-ECV-161002, 162001 & 162002 ALL OTHER CONTRACT DRAWINGS, THE WORKS SPECIFICATION DOCUMENT No. W1047B-AMR-SPE-ECV-000001.
5. THIS DRAWING HAS BEEN PREPARED USING THE FOLLOWING INFORMATION:
FUGRO LIDAR TRACK MODEL (OSGB36): 118049-FGS-MOD-ETR-000101
AMCO POINT CLOUD BATH ROAD
VARIOUS AS-BUILT DRAWINGS
6. LOCATION OS GRID REF.: SU70040 72662

Safety, Health and Environmental Information

Notes below are additional to hazards/risks normally associated with this type of work:

Construction

Ci. There are buried services present beneath the carriageway and footway

Cii.

Operations

Oi.

Oii.

Oiii.

Maintenance

Mi.

Mii.

Miii.

Dismantling/Demolition (Future)

Di.

Dii.

Diii.

These notes are based on the use of experienced and competent contractors carrying out the work using an approved safe method of working.

B01	12/12/16	DETAILED DESIGN	P.S	A.C	I.W
Rev	Date	Description of Revisions	Drawn	Chkd	Appr
Status				Suitability	
FOR APPROVAL					SC



Contractor(s)



Project

GWP D&B PARAPET & ANTI CLIMB WORKS
145157 - PARAPET PACKAGE 17
OVERLINE STRUCTURES
PARAPET COMPLIANCE

Drawing Title

BATH ROAD (A4)
BKE 37m 29chs (BRIDGE NO.3729)
EXISTING GENERAL ARRANGEMENT

Designed	C KENNEDY	Signed	C.K	Date	12/12/16
Drawn	P SUGUNTHAN	Signed	P.S	Date	12/12/16
Checked	A CHRIMES	Signed	A.C	Date	13/01/17
Approved	I WATSON	Signed	I.W	Date	13/01/17

Scale(s)	AS SHOWN	ELR & Mileage	BKE 37m 29chs
----------	----------	---------------	---------------

Alternative Reference	NOT APPLICABLE	Sheet	1 of 2
-----------------------	----------------	-------	--------

Drawing Number	W1047B-AMR-DRG-ECV-161001	Revision	B01
----------------	---------------------------	----------	-----