


KEY

- a Bathroom
- b Bedroom
- c Kitchen
- d Living area / dining
- e Hallway / corridor
- f Storage/ boiler
- g Communal corridor
- h Services cup'd

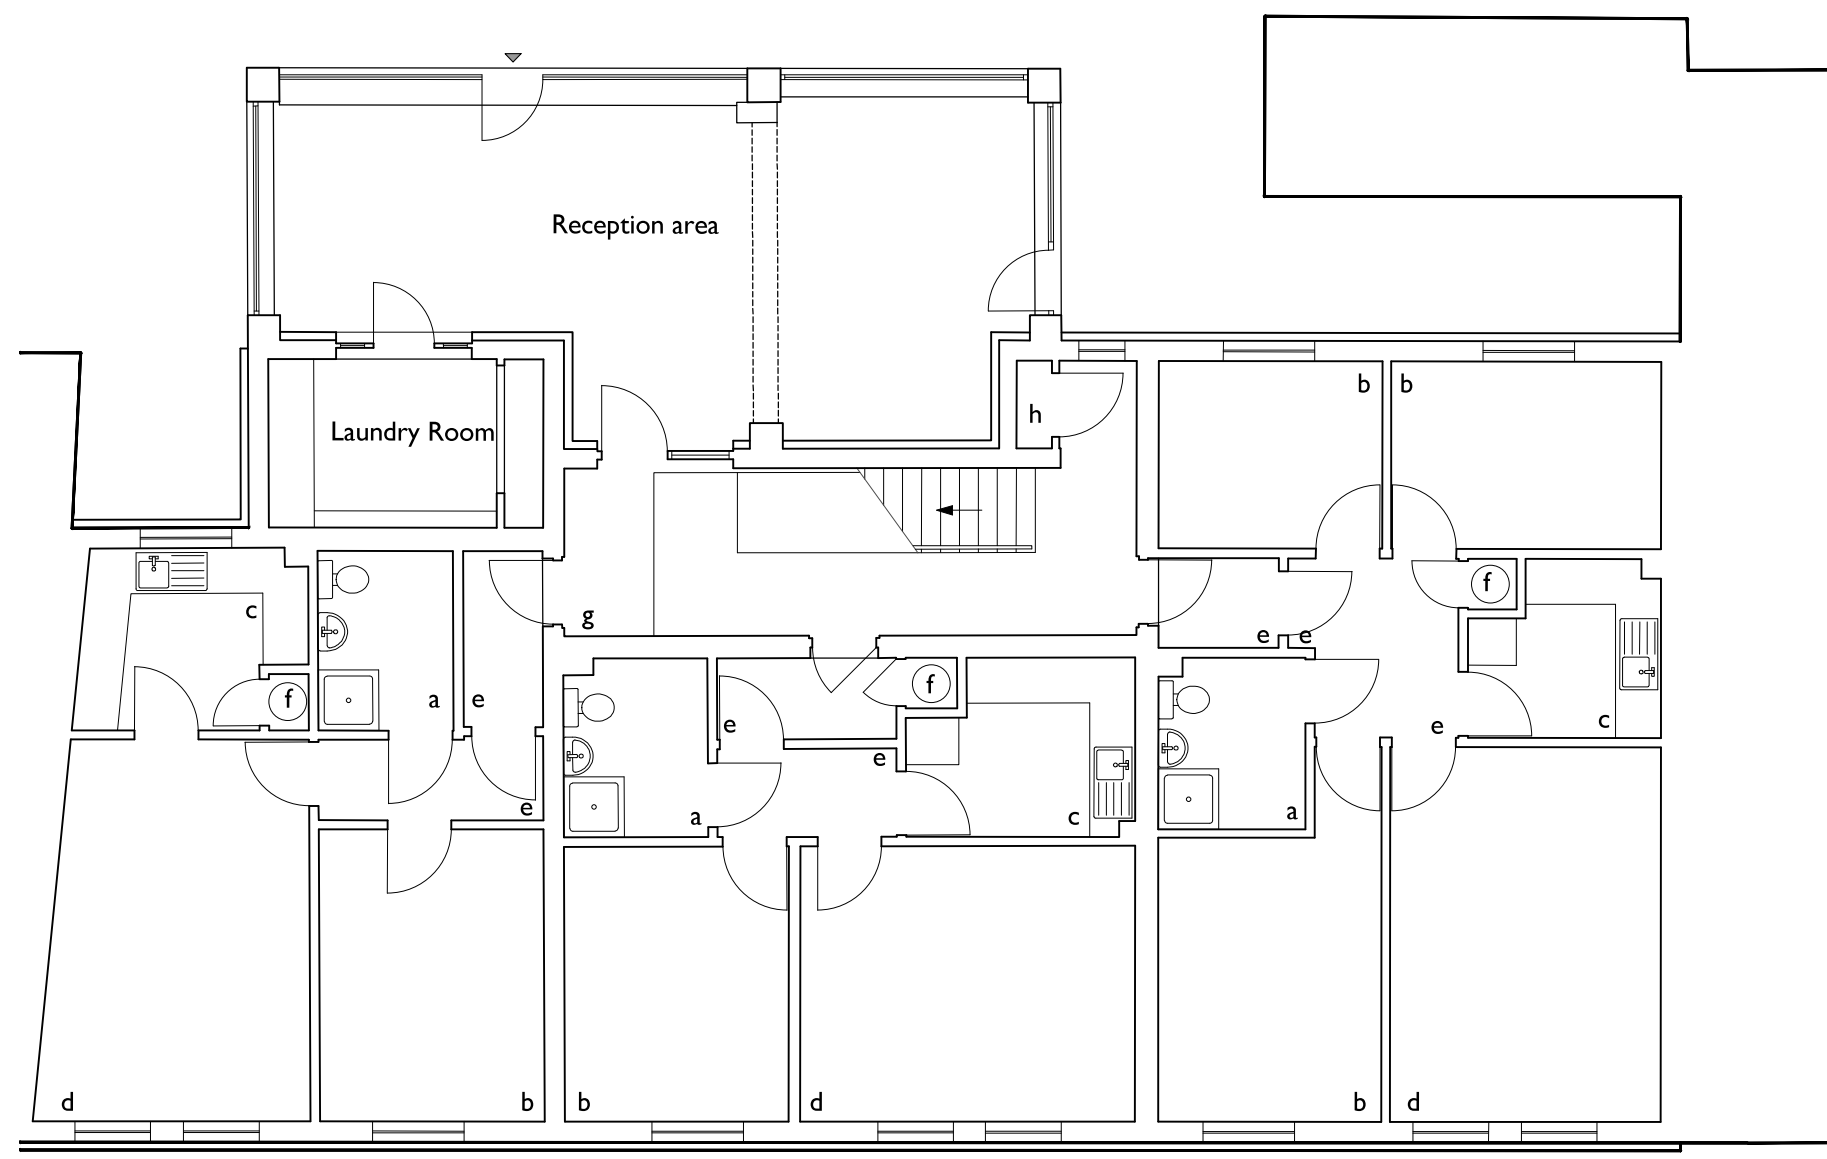

0 | EXISTING GROUND FLOOR 1:100



Status: Planning	Drawing: Existing Ground Floor	Project: The Faculty	OB ARCHITECTURE	
Scale: 1:100 @ A3	Dwg No: 178-D-02	Address: 23-27 London Road, Reading, RG1 5BJ		
NOTE: This drawing is to be scaled for planning purposes only		Date: 30.03.2017	Client: Mr Trevor Jenkin	The Dispensary 5-6 The Square Winchester Hampshire, SO23 9ES
				t: 01962 865344 e: info@obarchitecture.co.uk w: www.obarchitecture.co.uk