


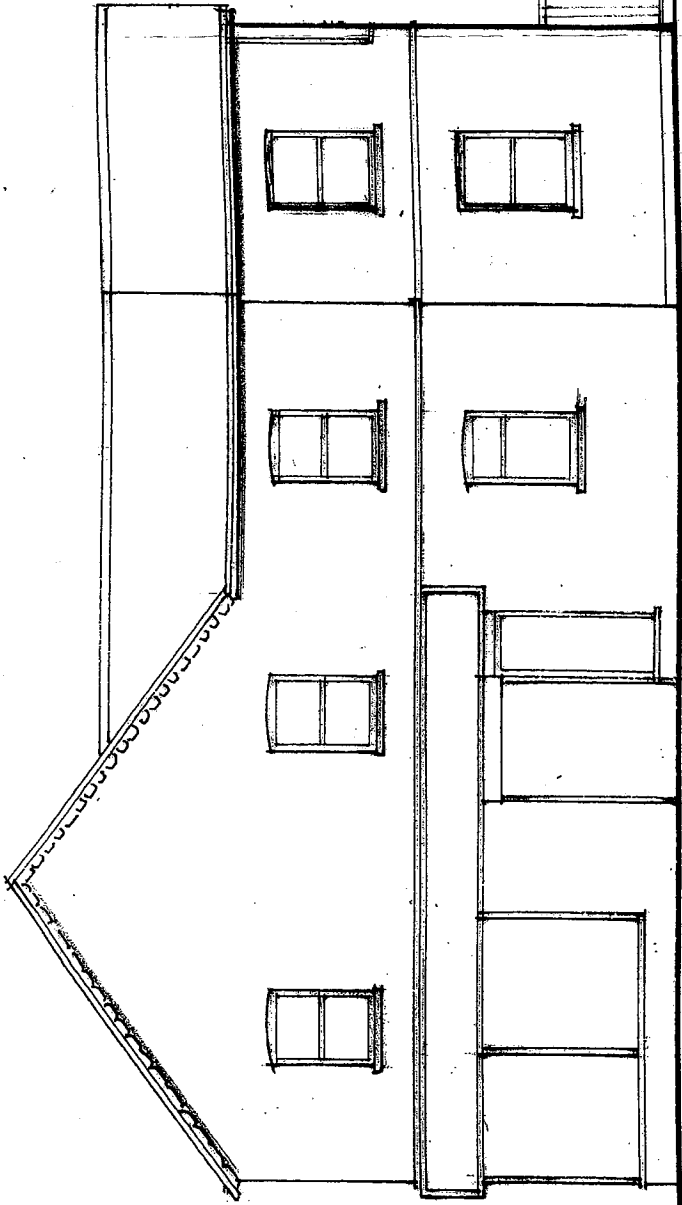


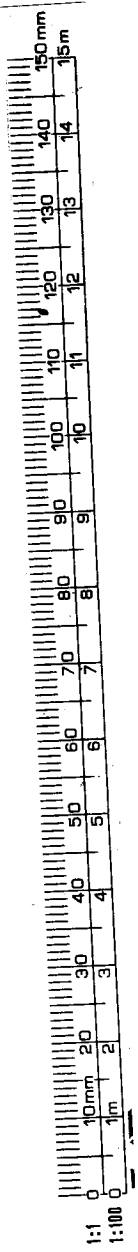


Gordon Place
Extension

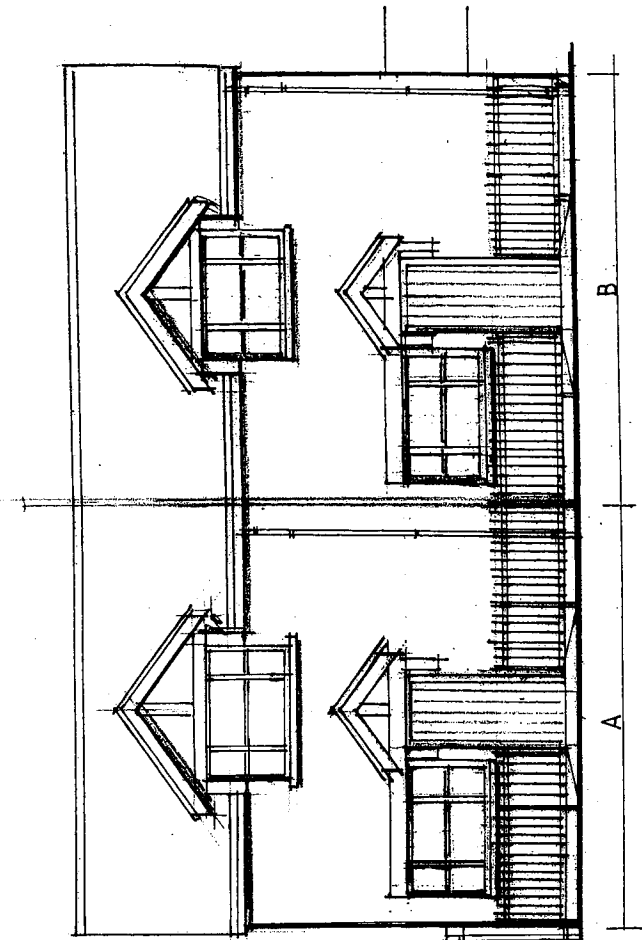

A B

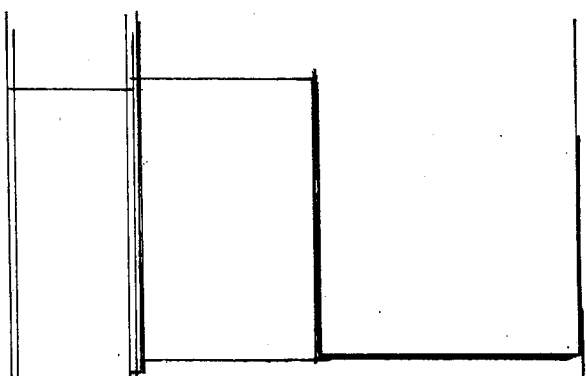


Extension

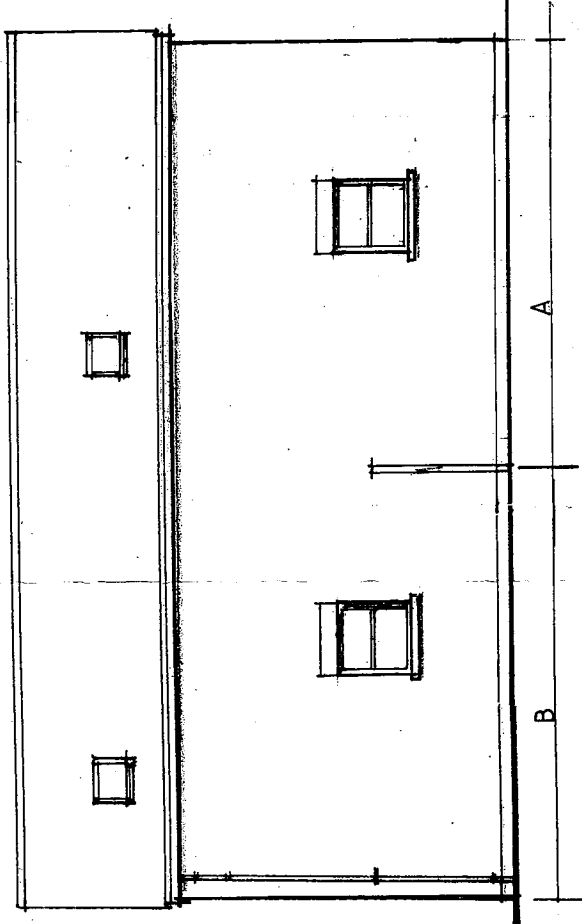


A

B

West

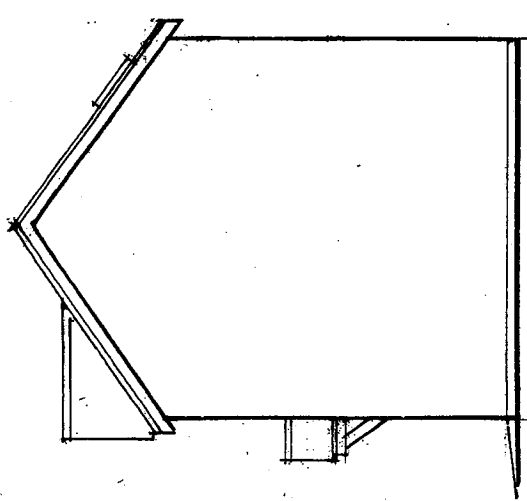


North

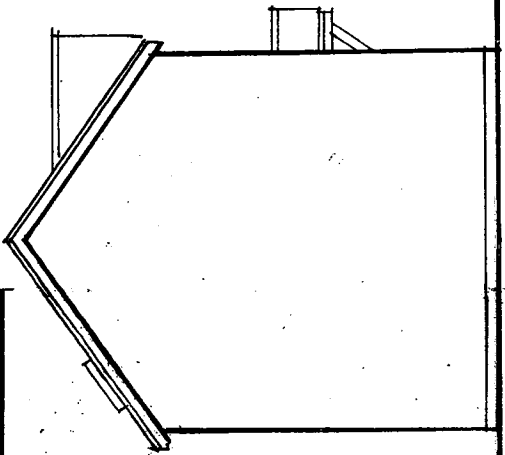

South

First Floor

Bike sheds. Other elevations similar

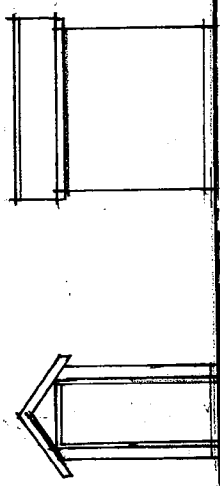

DAVID SYRAD ARCHITECT D. Arch. (Kingston) RIBA. Chartered Architect 1 HALFACRE CLOSE, SPENCERS WOOD, READING, RG7 1DZ. TEL: 0118 988 8866	Client: Kingfisher First (Oxford Road) Ltd	Date: July 2012
	Job Title: 578 - 584 Oxford Road Reading RG1 1EQ	Scale: 1:100 @ A3
	Proposed Elevations	Drawing No: 3226.08