
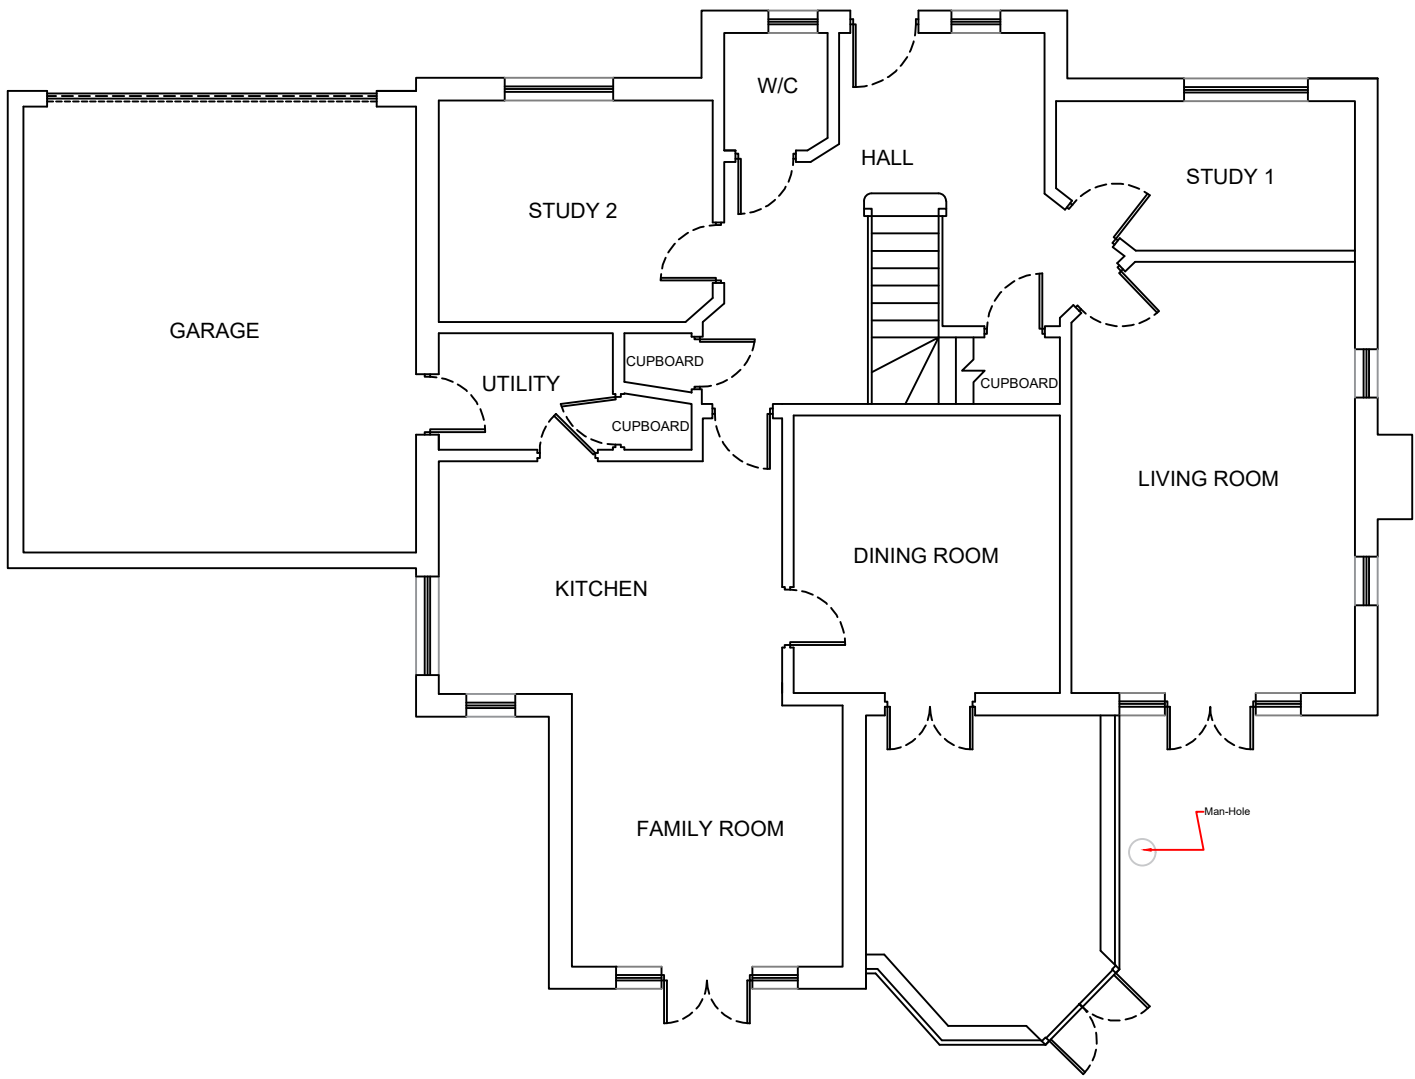


Notes:
Any drawings or plans depicted make no allowance for the provision of any tie bars within the roof of the proposed conservatory. This can only be determined once the roof is put into manufacture.

This drawing is the copyright of Anglian Home Improvements and must not be re-issued, loaned or copied without their consent.
All dimensions are in millimetres (mm) unless noted otherwise.
Do not use for base laying purposes

Produced on A3 paper

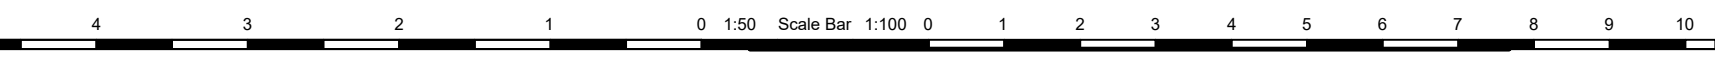

Rev.	Date	Description	Initials

Drawing title: Existing Plan	
CONTRACT No. :	099/96655
Page 1 of 4	
Proposed at:	PVCu WHITE KNIGHT CONSERVATORY & VERANDAH 17 COPPERFIELDS READING BERKSHIRE RG4 7PQ
For :.....	MR S YOOVIDHYA
Drawers initials:	J.E
Scale :	1:100
Date:	11/09/17