



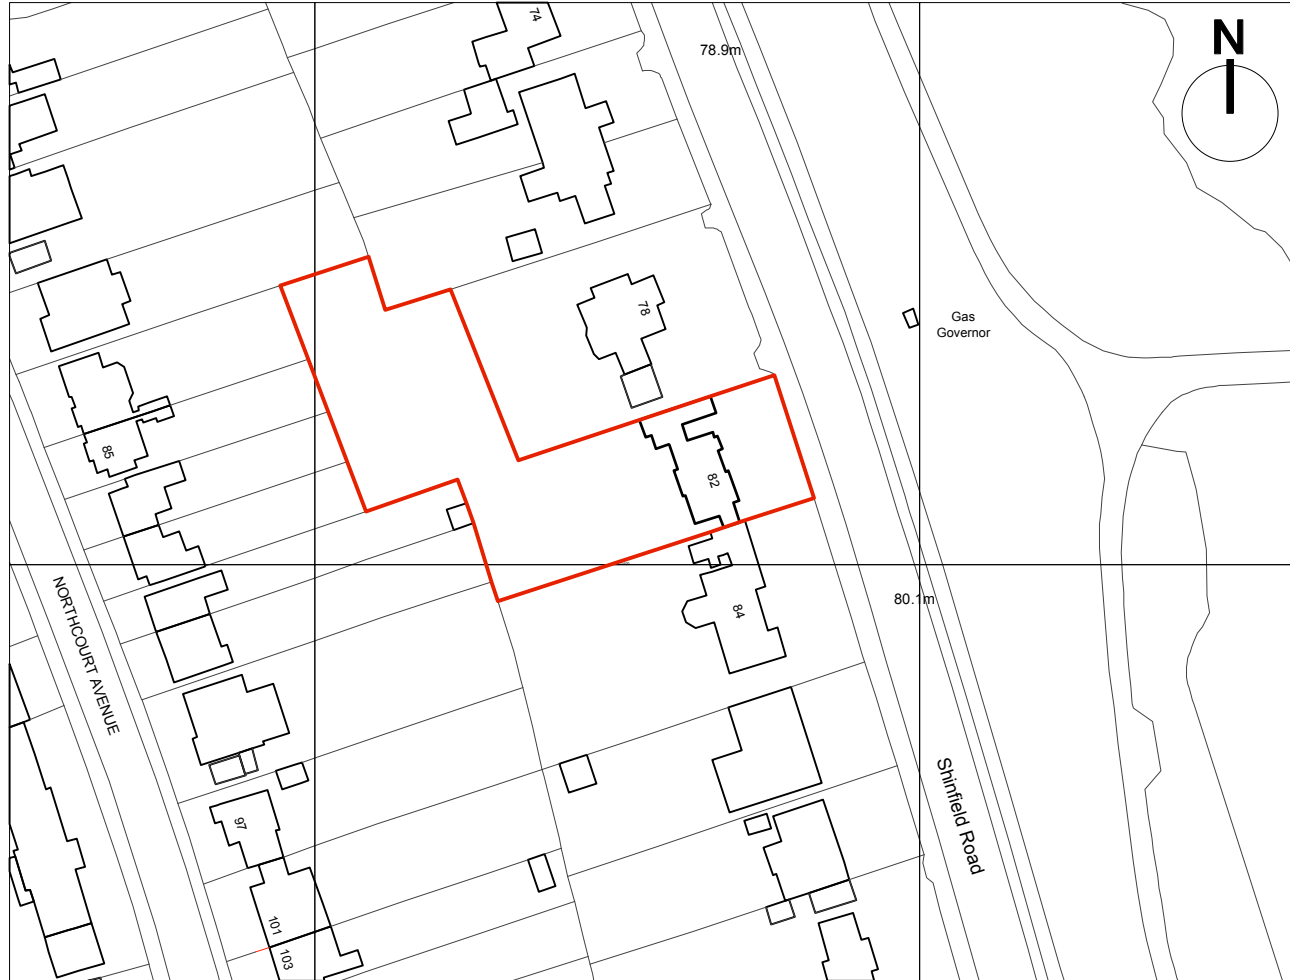

Ordnance Survey, (c) Crown Copyright 2017. All rights reserved. Licence number 100022432

Location plan 1:1250

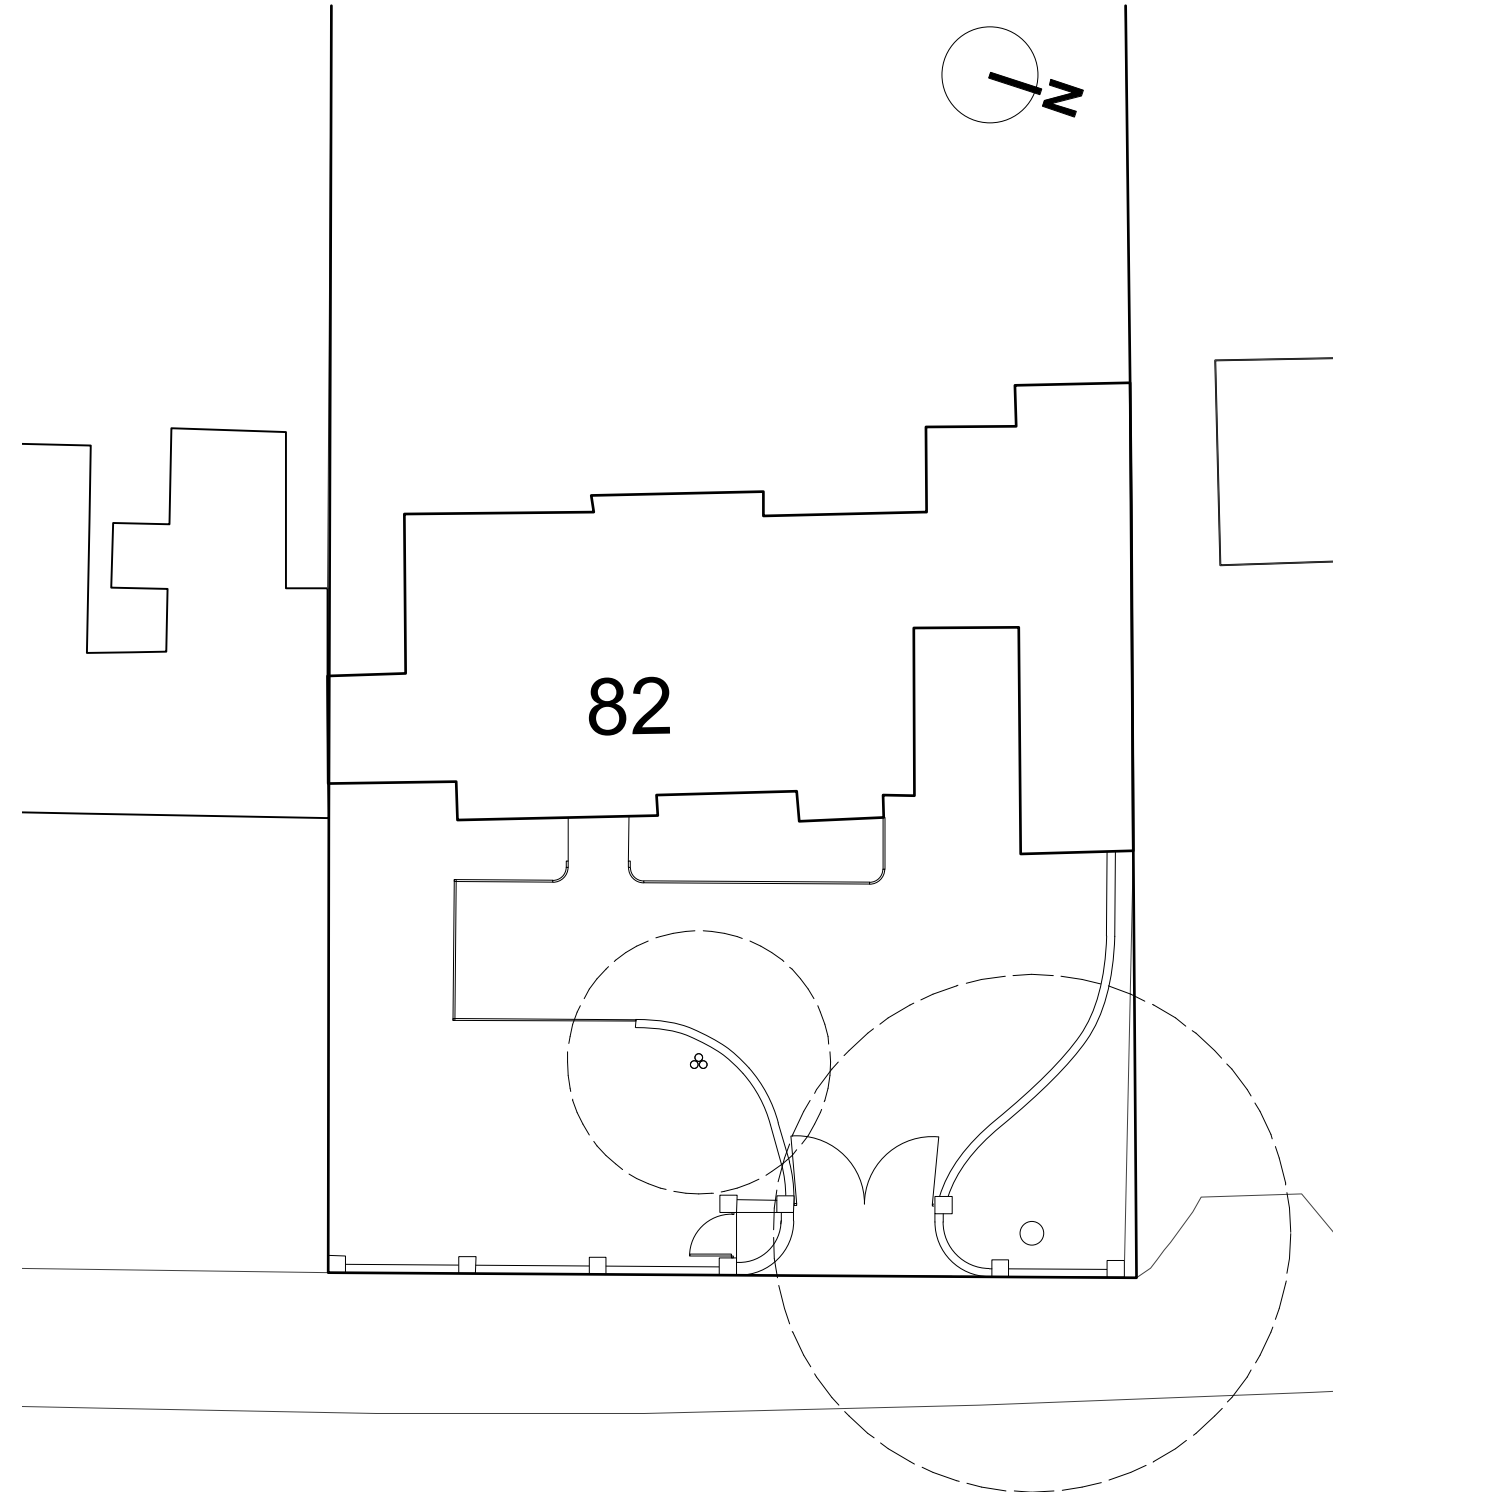

Proposed site/block plan 1:200



Milton Architects Limited
Old Stables Court The Parade
Marlborough SN8 1NE

T: 01672 514354 M: 07795 414675
mail@miltonarchitects.co.uk

Project : 82 Shinfield Road
Reading
Garden wall and entrance gates

Contents : Location plan and proposed site/block plan

milton architects

Scale : Shown@ A3

Date : September 2017

Drawing: **1710 / 02_001**