


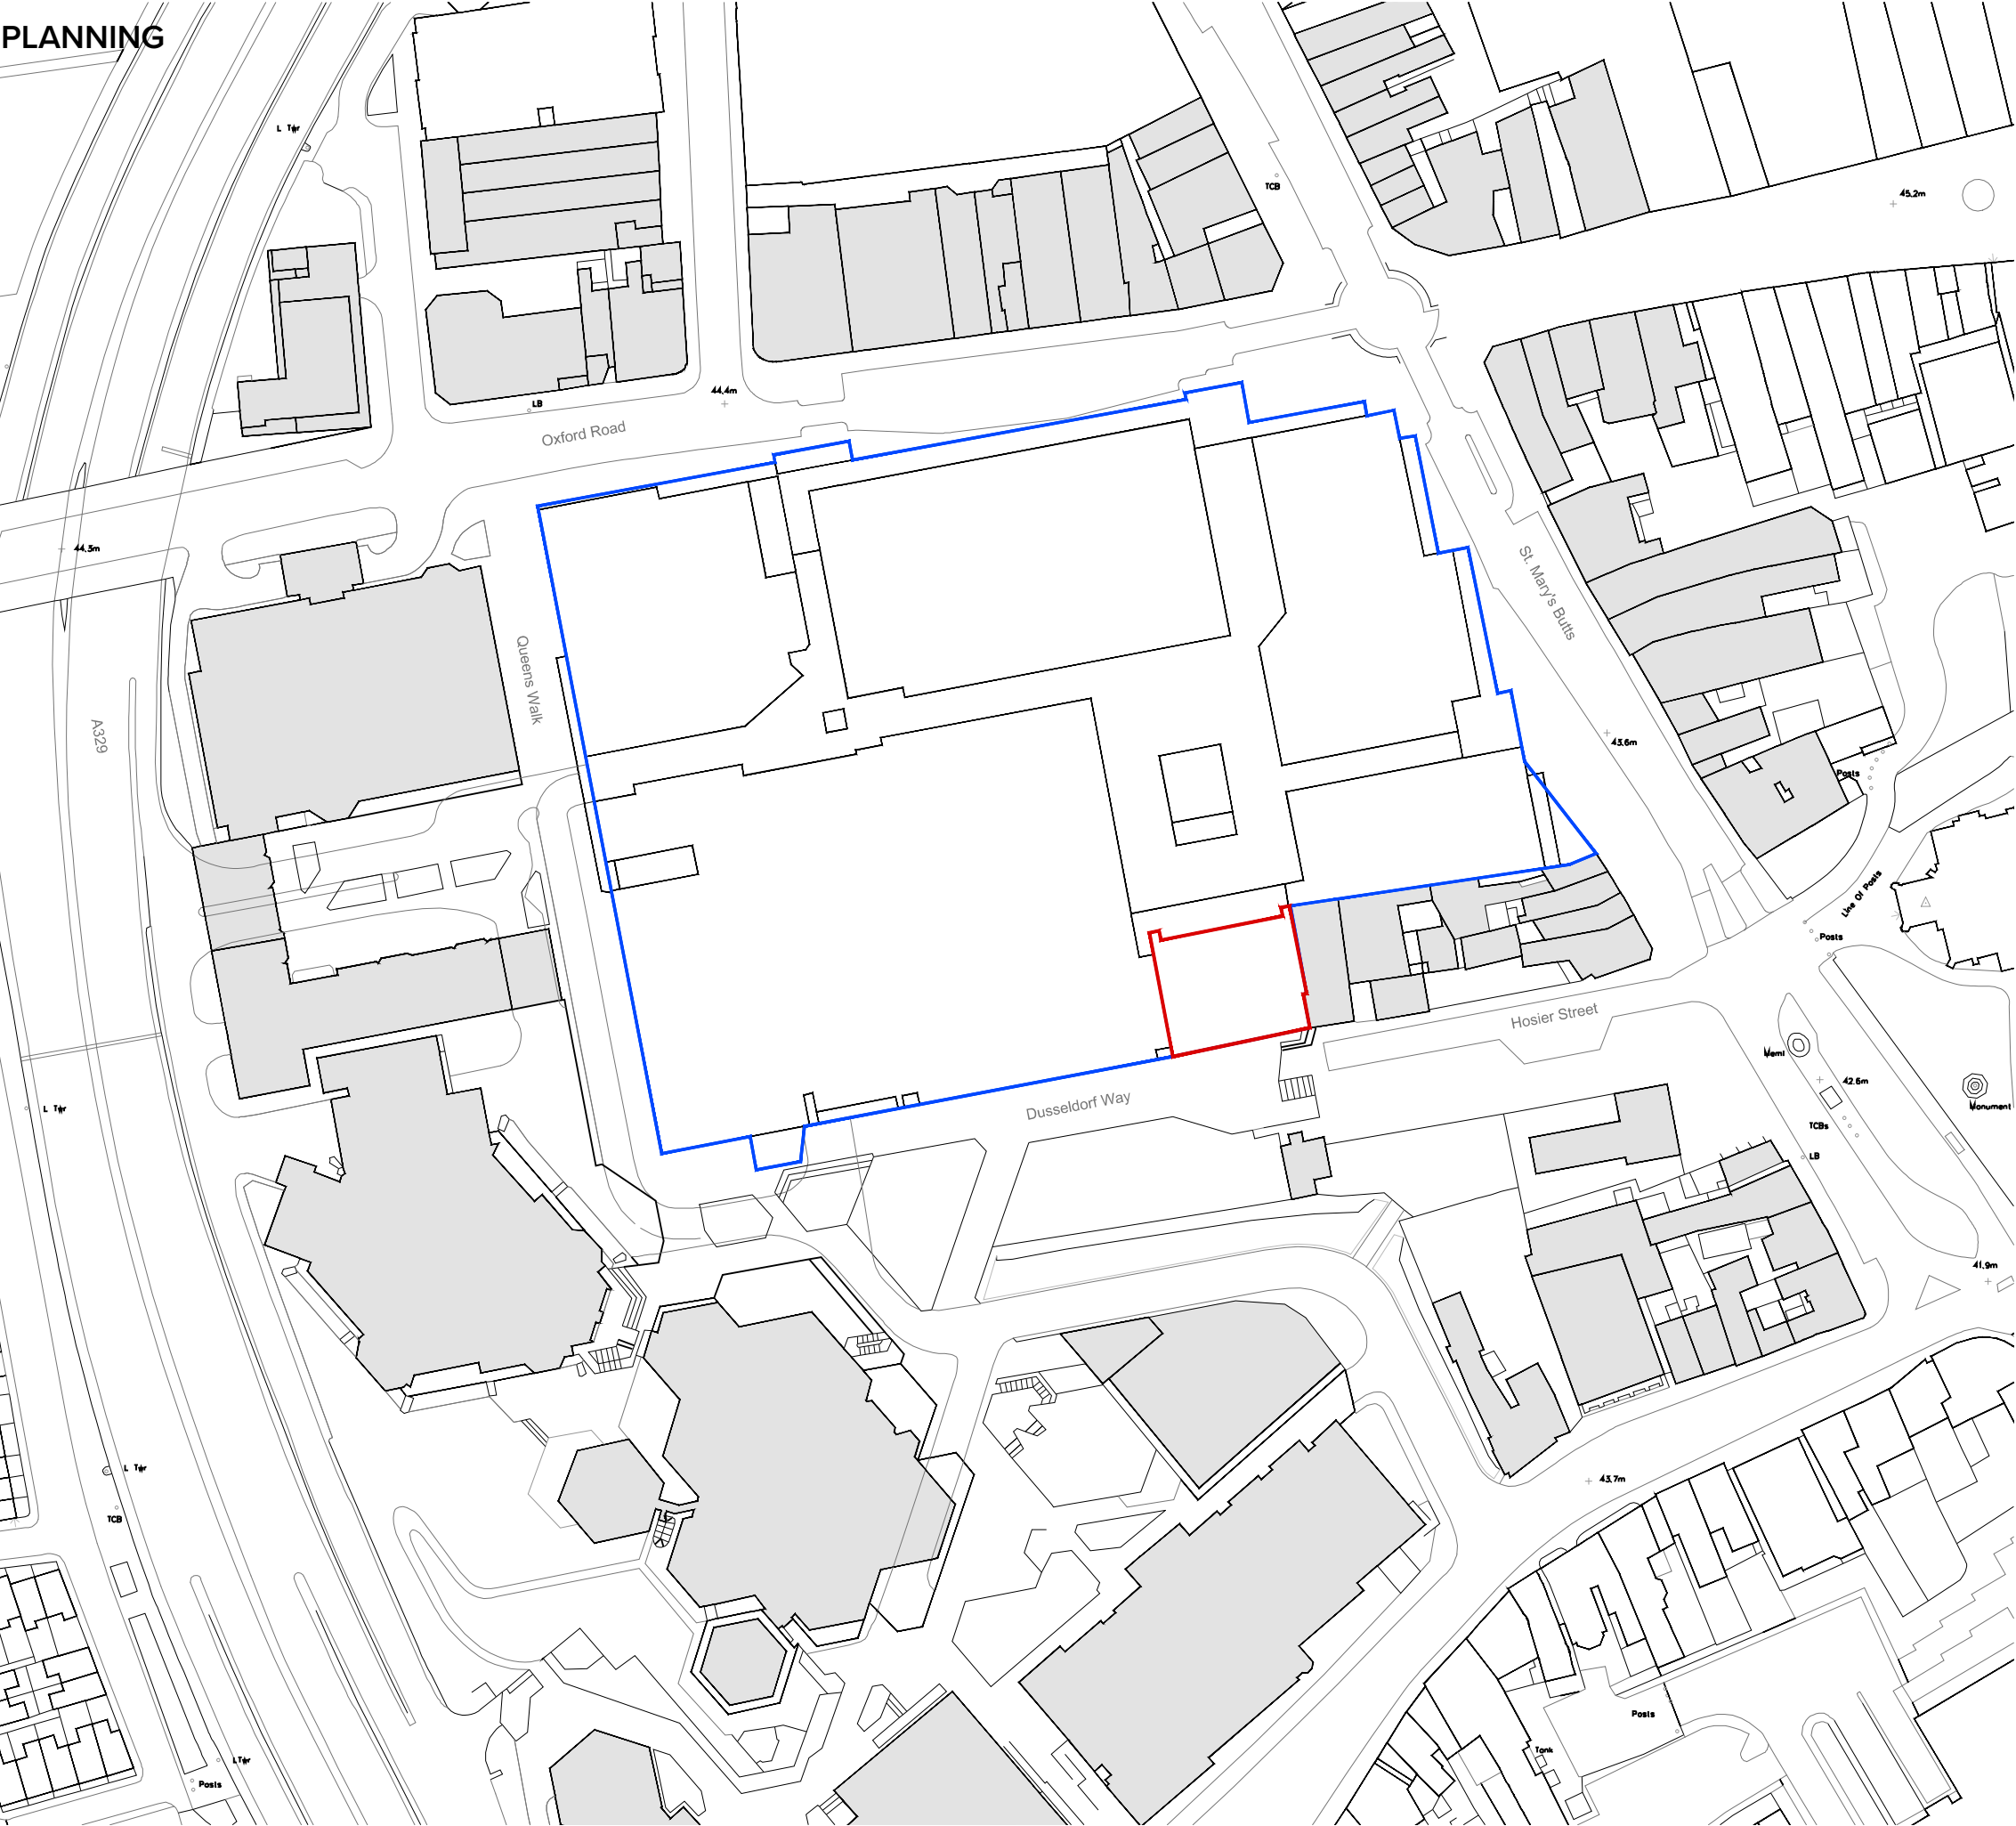


The copyright of this drawing is vested with Corstorphine + Wright Ltd and must not be copied or reproduced without the consent of the company.

Figured dimensions only to be taken from this drawing. DO NOT SCALE.  
All contractors must visit the site and be responsible for checking all setting out dimensions and notifying the architect of any discrepancies prior to any manufacture or construction work.

NOTES:



- Extent of Application
- Extent of Applicant Ownership

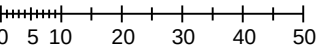

| REV | DATE | NOTES | CHK |
|-----|------|-------|-----|
|-----|------|-------|-----|

Client

MOORGARTH

Project

SOUTH COURT URBAN MARKET  
BROAD STREET MALL  
READING

Drawing Title

LOCATION PLAN

| Drawn       | Checked | Paper Size | Scale       | Date      |
|-------------|---------|------------|-------------|-----------|
| JF          | CB      | A3         | 1:1250      | JUNE 2017 |
| Project No. |         |            | Drawing No. | Revision  |
| 17434       |         |            | 0307        | -         |

**CORSTORPHINE + WRIGHT**  
ARCHITECTS

Warwick  
London  
Birmingham  
Manchester  
Newcastle  
Canterbury  
Dublin  
Glasgow  
Leeds

77 St Vincent Street Glasgow G2 5TF  
Tel. 0141 222 2676 www.corstorphine-wright.com