




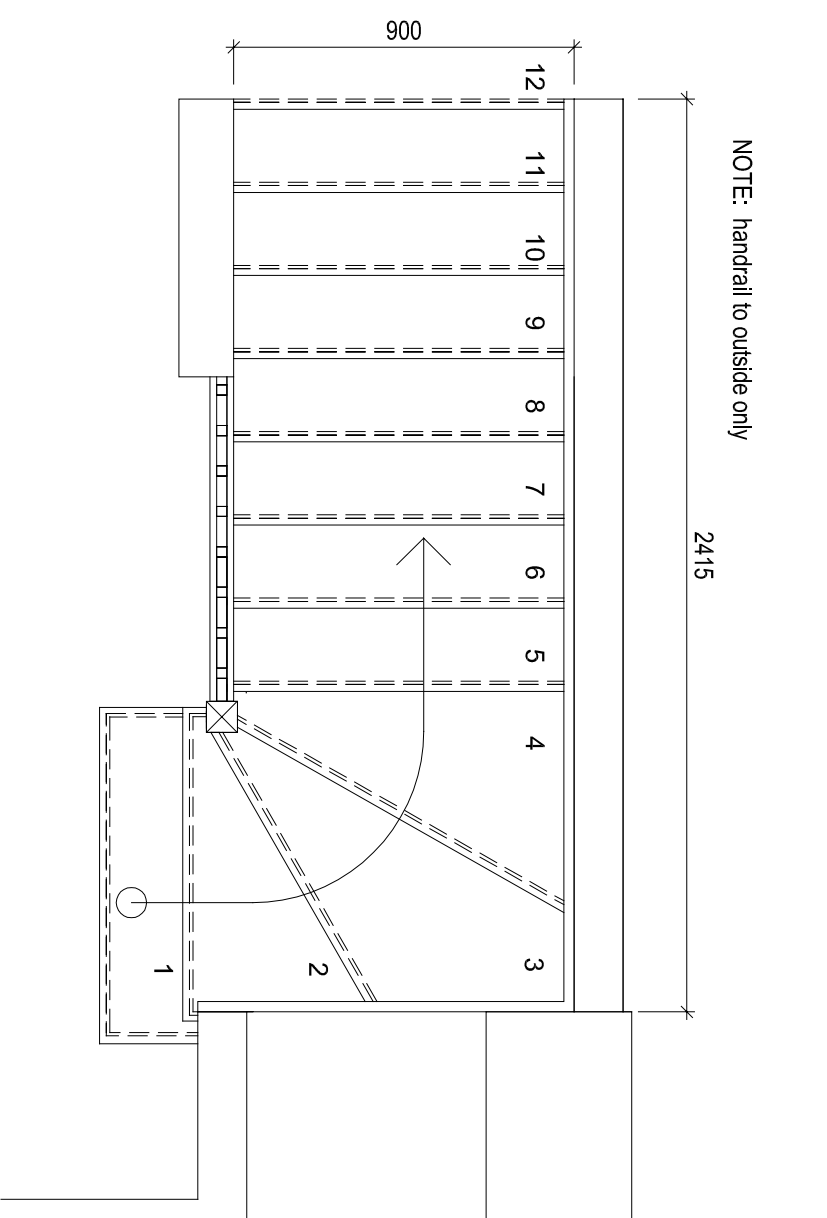

1
Stair Plan
Scale 1:20
Pl.14

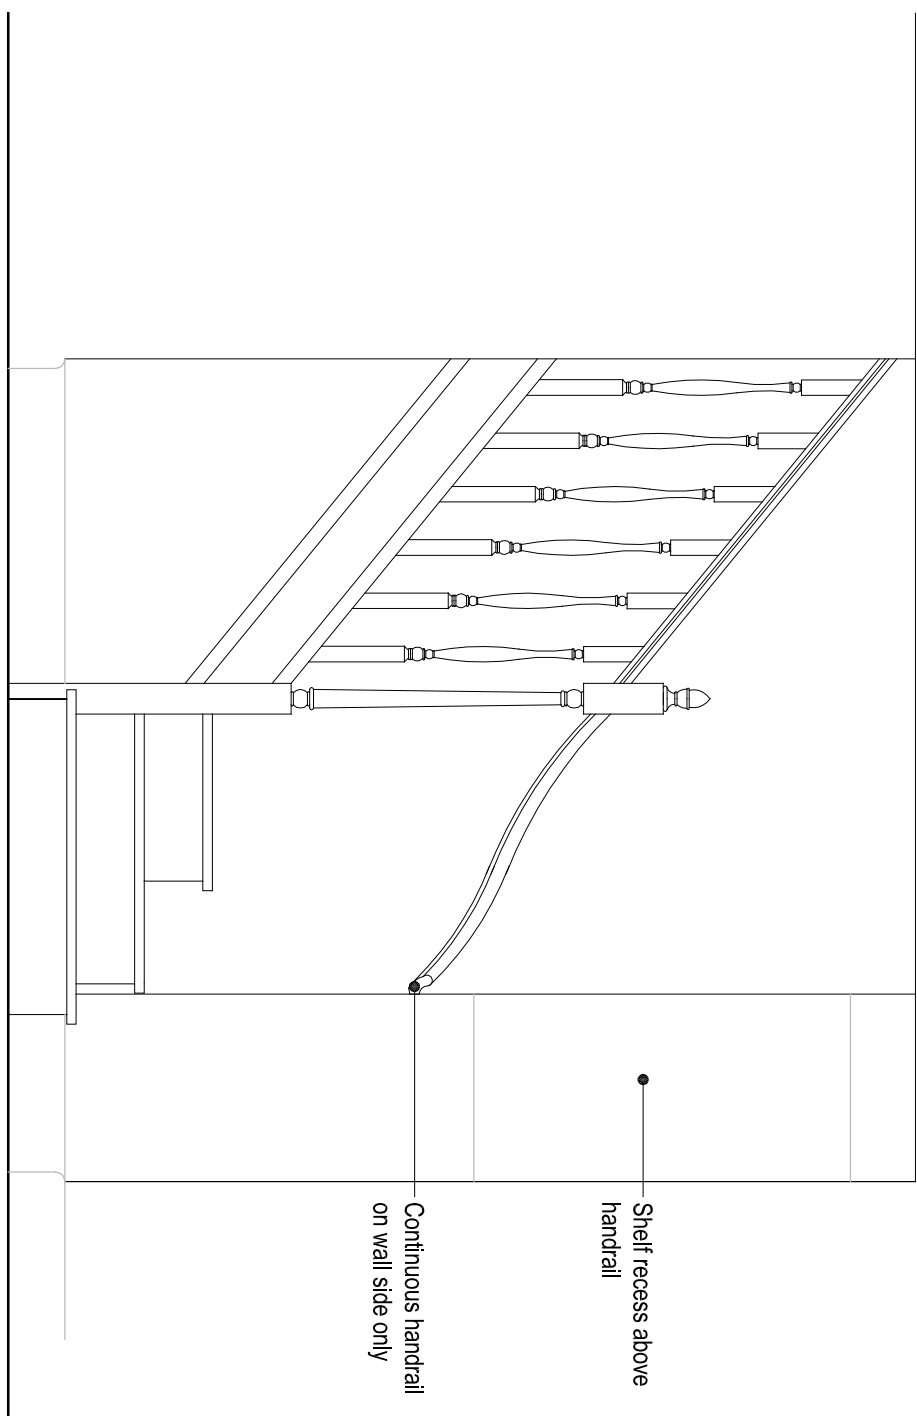


2 Stair Elevation

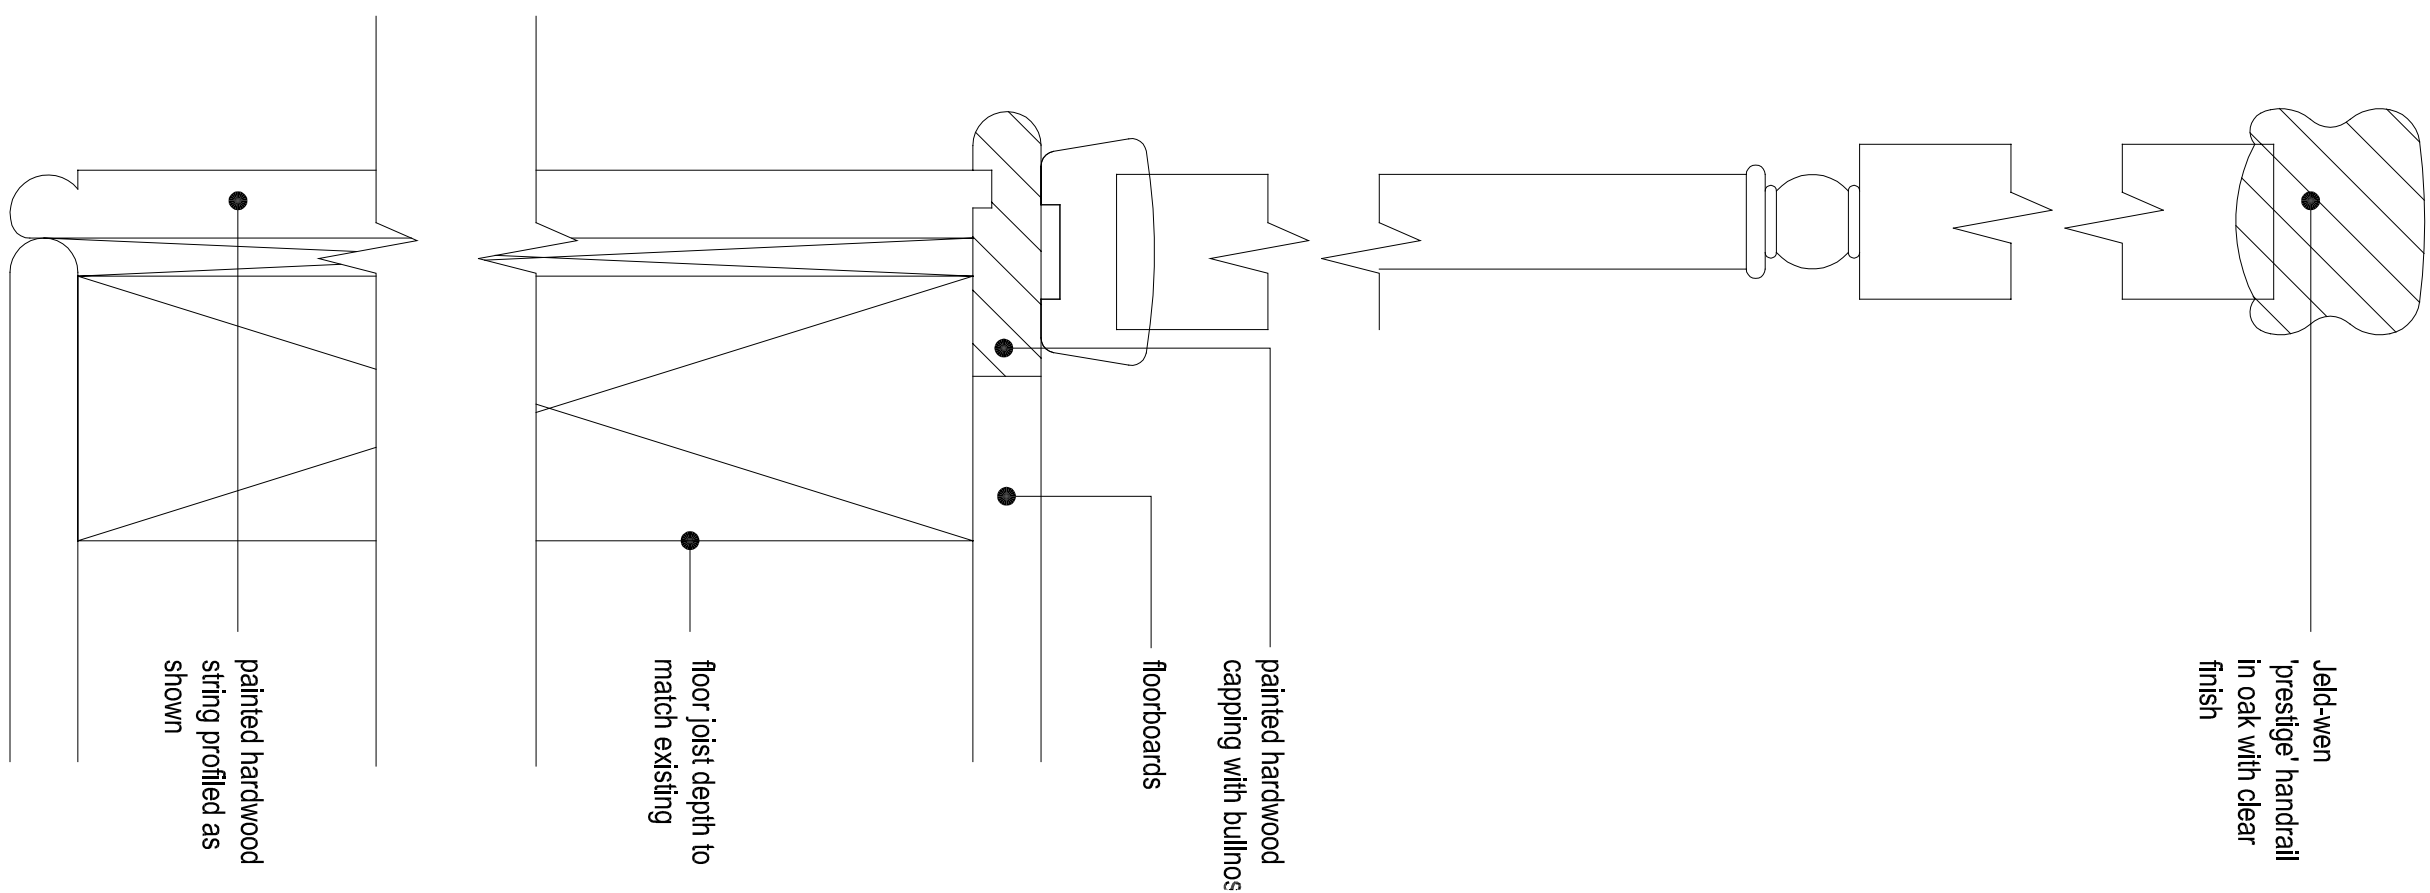



3
PL14

Balustrade Detail

Scale 1:2

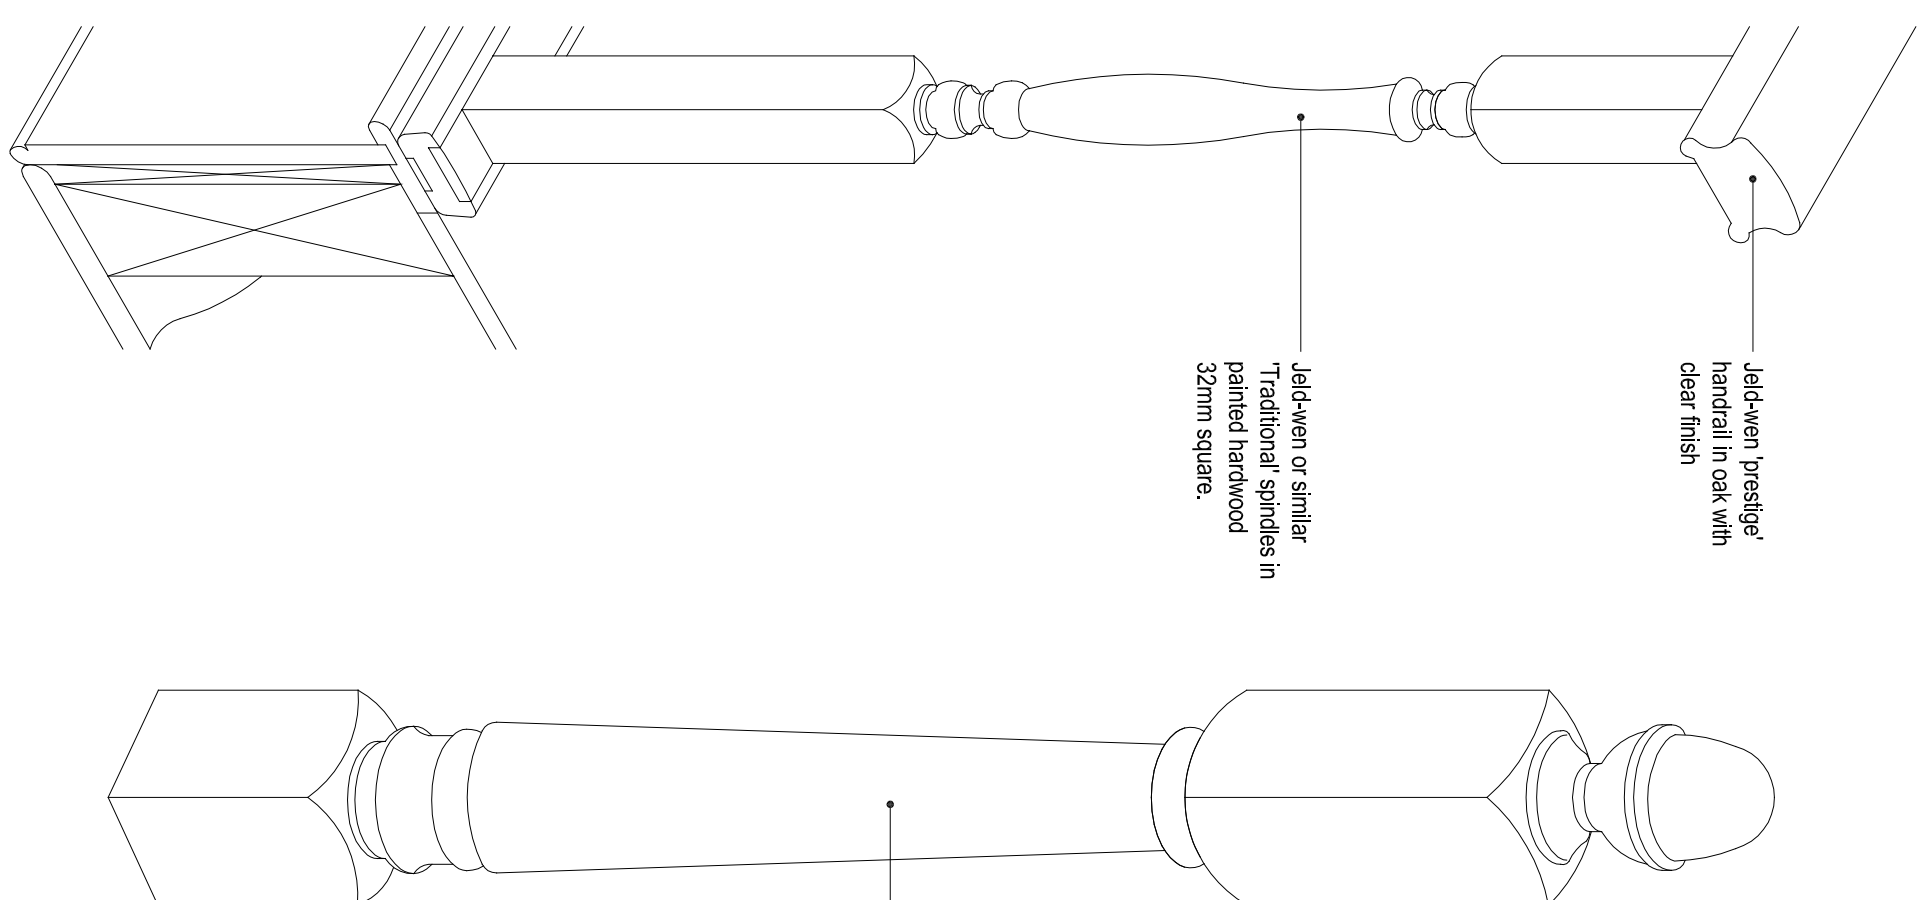

4 **Balustrade and Newell post**
PL14
Axonometric
Scale 1:5

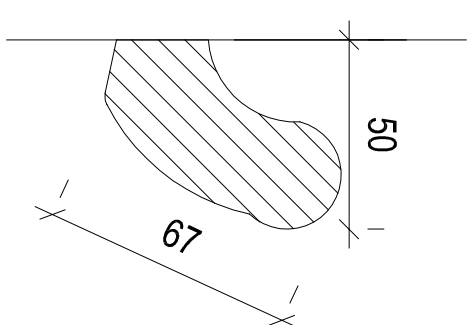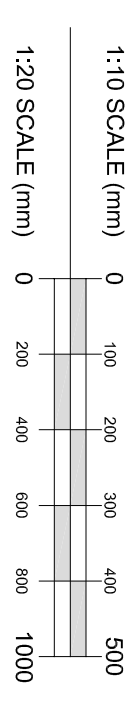

5
PL14


**Continuous
Handrail Profile**

Scale 1:2

[illegible]

LISTED BUILDING CONSENT

Do not scale from this drawing - all dimensions to be checked on site

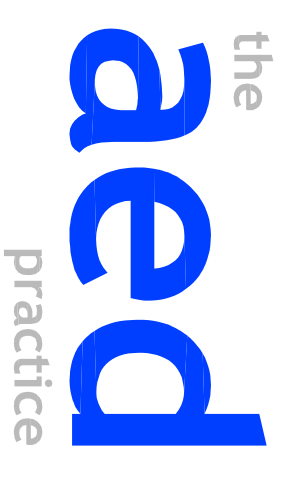

**Building L27, London Road Campus
London Road, Reading, RG1 5AQ
t: 0118 916 8450 f: 0118 916 8459
mail@aedpractice.co.uk www.aedpractice.co.uk**
Also in Wokingham, Berkshire

Copyright © The AED Practice Limited (2012)

Copyright © The AED Practice Limited (2012)

MR ANTHONY SANDALL

40 QUEENS ROAD, READING, RG14AU

MEASURED SURVEY OF 40 QUEENS ROAD

PROPOSED STAIRCASE DETAILS
Scale: As Indicated @ A2 Date: 04.08.17

Dwg No: **AS1465/PL14** Rev: