

NOTES

- 01 All new and existing building work dimensions are critical to the construction process.
- 02 All drawings are preliminary unless stated differently.
Preliminary drawings and are not to be built or manufactured from.
- 03 This drawing is subject to copyright of iPlans
reproduction only with written authority.
- 04 All the dimensions on the drawings should be checked on site with accurate site dimensions by the builder or client and any discrepancies should be notified to iPlans before the commencement of works
- 05 These plans may be subject to ☐ Planning & Building Regulation Approval ☐ or any other statute in law before the commencement of building works.
- 06 All materials to match existing unless otherwise stated.
- 07 Client must establish the exact position of the boundary line or party wall position, so that any extension loft conversion or any other structure is built within the curtilage of the clients land. Any roof overhangs or other protrusions must be within this curtilage. Dimensions on the drawings should always follow site dimensions, but building or structures should not be larger that what is quoted on the drawing, so that compliance with planning permission is maintained.
- 08 Drains locations and runs are based on limited site access/information and are purely an estimation on their current location. New drain design should be based on liaison with the building inspector on site.

M 1:500 0 5 10 15 20 25
M 1:1250 0 12.5 25 37.5 50 62.5

Site Location & Block Plans

Caroline Stewart
48 Kenilworth Avenue
Reading
RG30 3DN

ISSUE 1A - 26.09.16

CLIENT NO: TBA


DRAWN: PG

JOB NO: TBA

DATE:
26.09.2016

SCALE @ A3: 1:500/1:1250

PG NO: 01

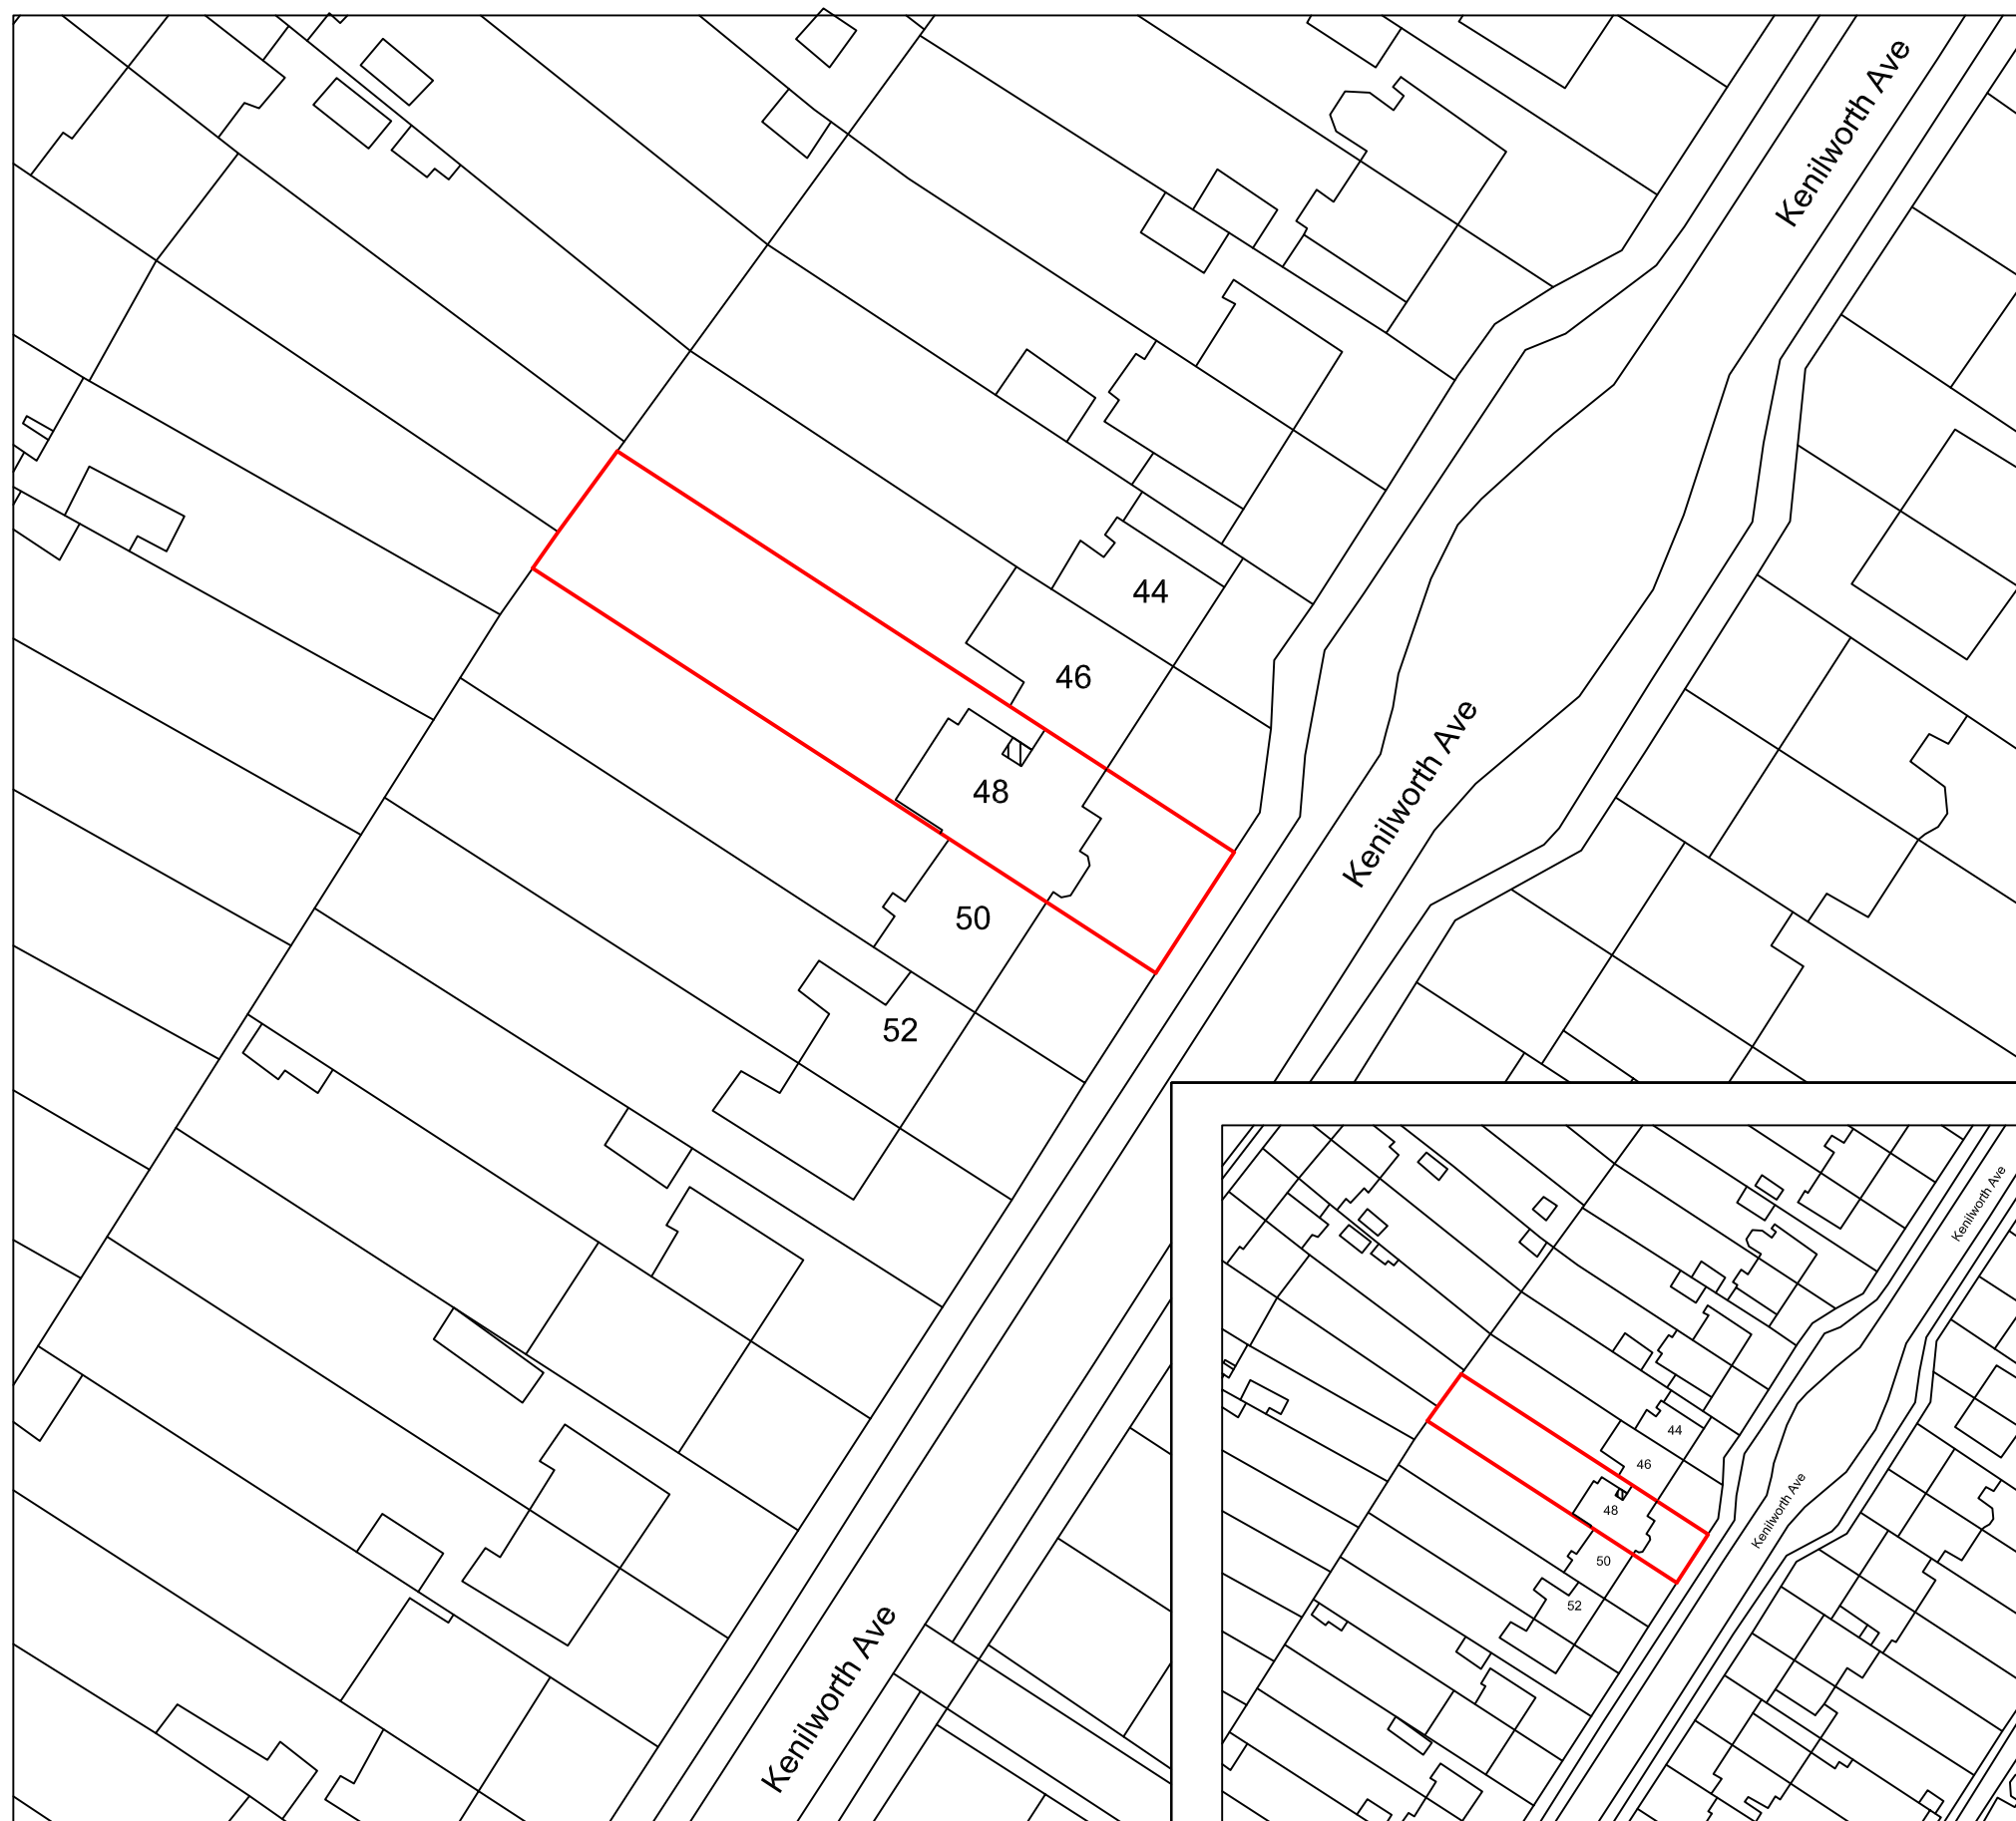

SITE BLOCK PLAN
SCALE 1:500

SITE LOCATION PLAN
SCALE 1:1250