


- Extent of Application
- Extent of Applicant Ownership

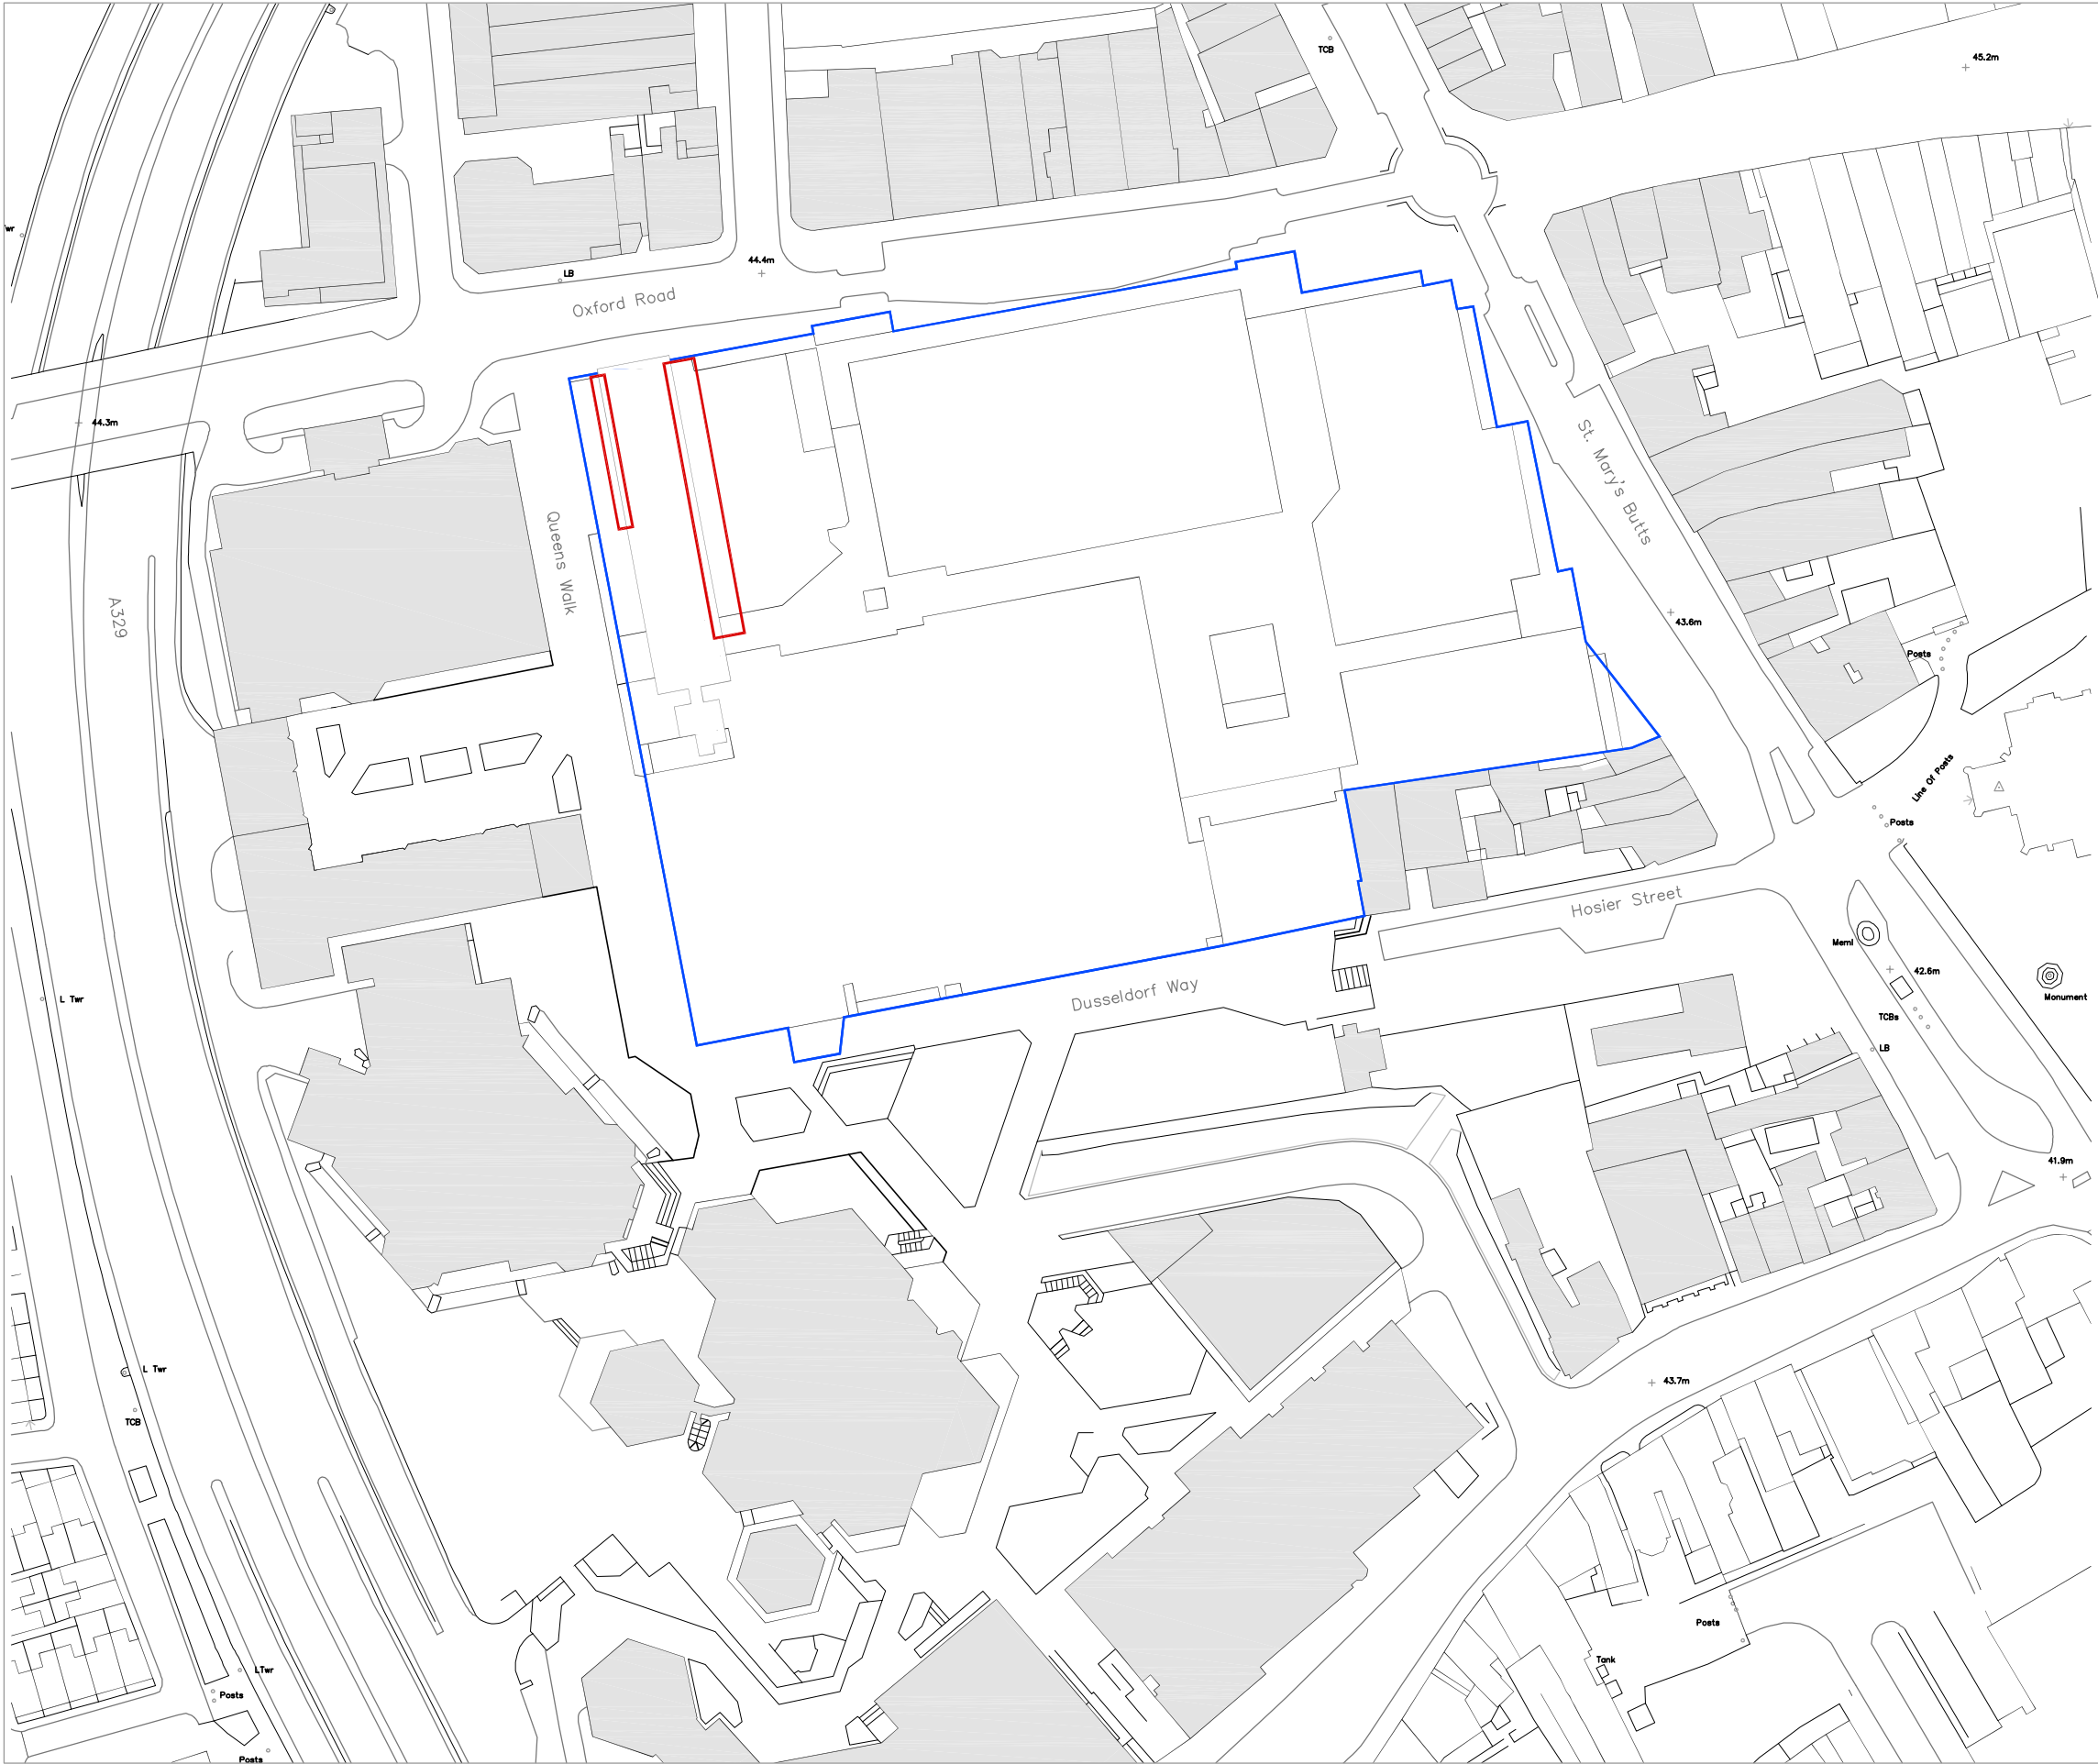

Site Location Plan
Scale 1:1250

REV	DATE	NOTES
-----	------	-------

Client

INCEPTION (READING) SARL

Project

BROAD STREET MALL
READING

Drawing Title

FOUNTAIN HOUSE
SITE LOCATION PLAN

Drawn	Checked	Paper Size	Scale	Date
CMc	PT	A3	1:1250	AUG 2017
Project No.	Drawing No.	Revision		
15116	0336	00		

**CORSTORPHINE
+ WRIGHT
ARCHITECTS**