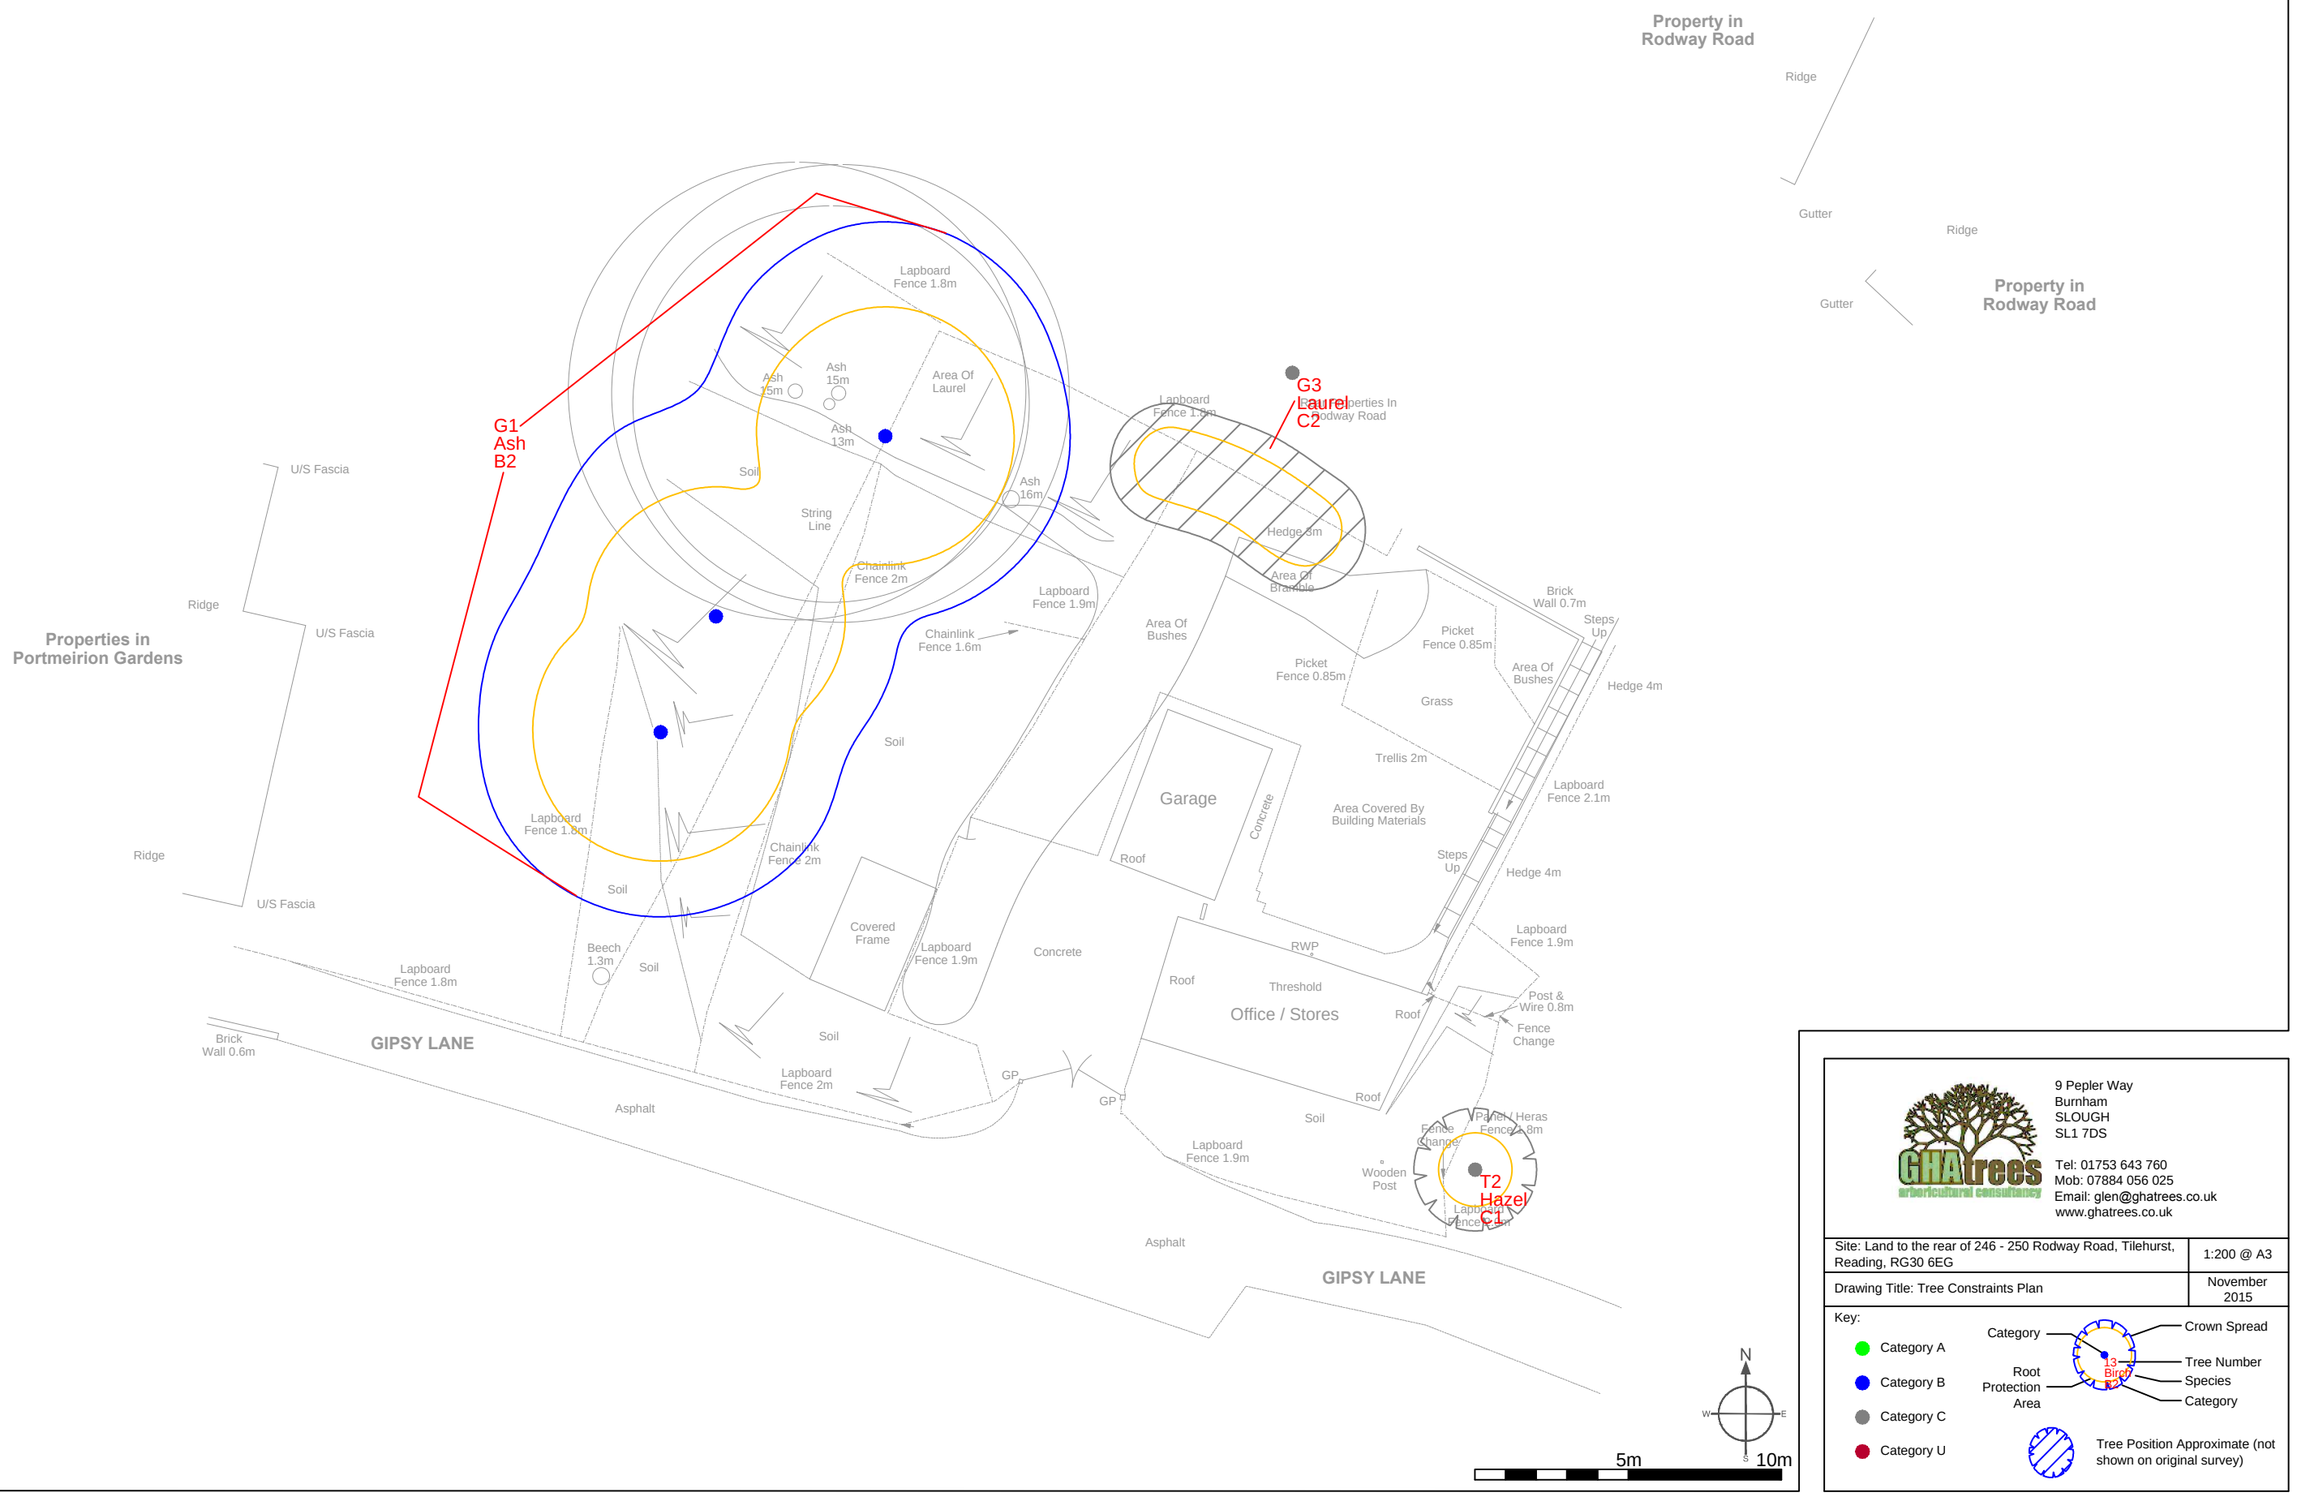


9 Pepler Way
Burnham
SLOUGH
SL1 7DS

Tel: 01753 643 760
Mob: 07884 056 025
Email: glen@ghatrees.co.uk
www.ghatrees.co.uk

Site: Land to the rear of 246 - 250 Rodway Road, Tilehurst, Reading, RG30 6EG	1:200 @ A3
Drawing Title: Tree Constraints Plan	November 2015

Key:

- Category A
- Category B
- Category C
- Category U

Category
Crown Spread
Root Protection Area
T3 Birch A2
Tree Number
Species
Category

Tree Position Approximate (not shown on original survey)