



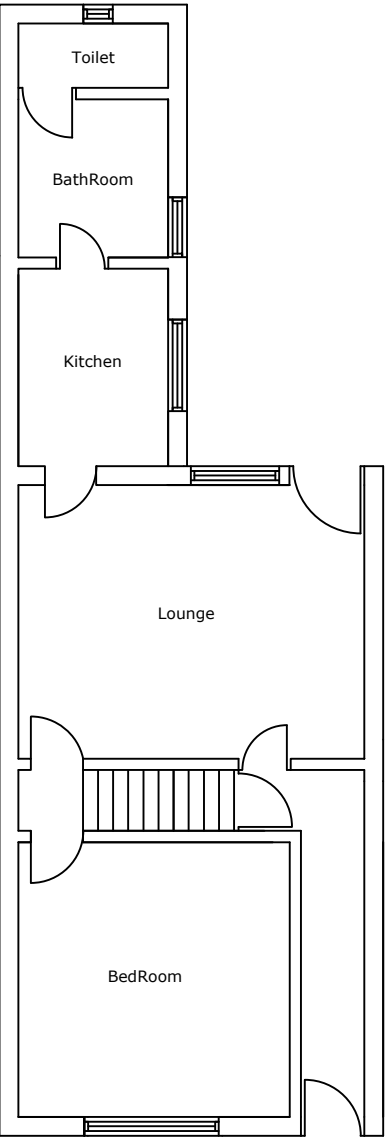

Existing Ground Floor Flat A Plan
Scale - 1:100

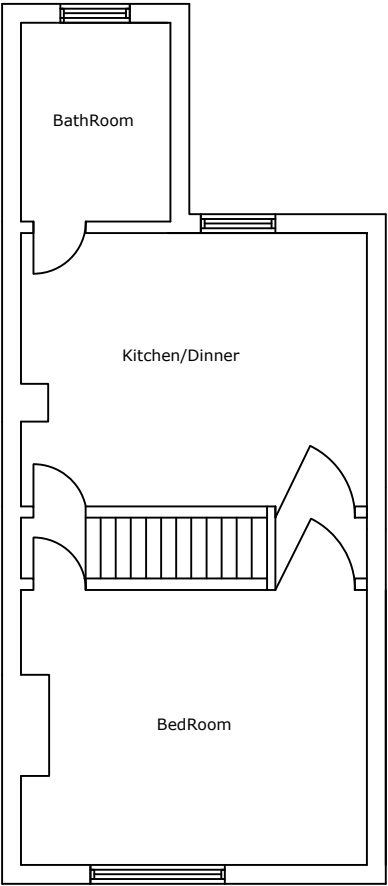

Existing First Floor Flat B Plan
Scale - 1:100

Date: 20/05/2017	PRO PLANNING SOLUTIONS	Mobile 07534354000	Job no. 67
Title: Existing Plans.			
Site: 73 Sherwood Street. Reading. RG30 1LF.		Client:RnR Lettings Project:Clued.	
Scale: 1:100 @ A3	Drawn by: H.M	Drawing no:	rev: --

