
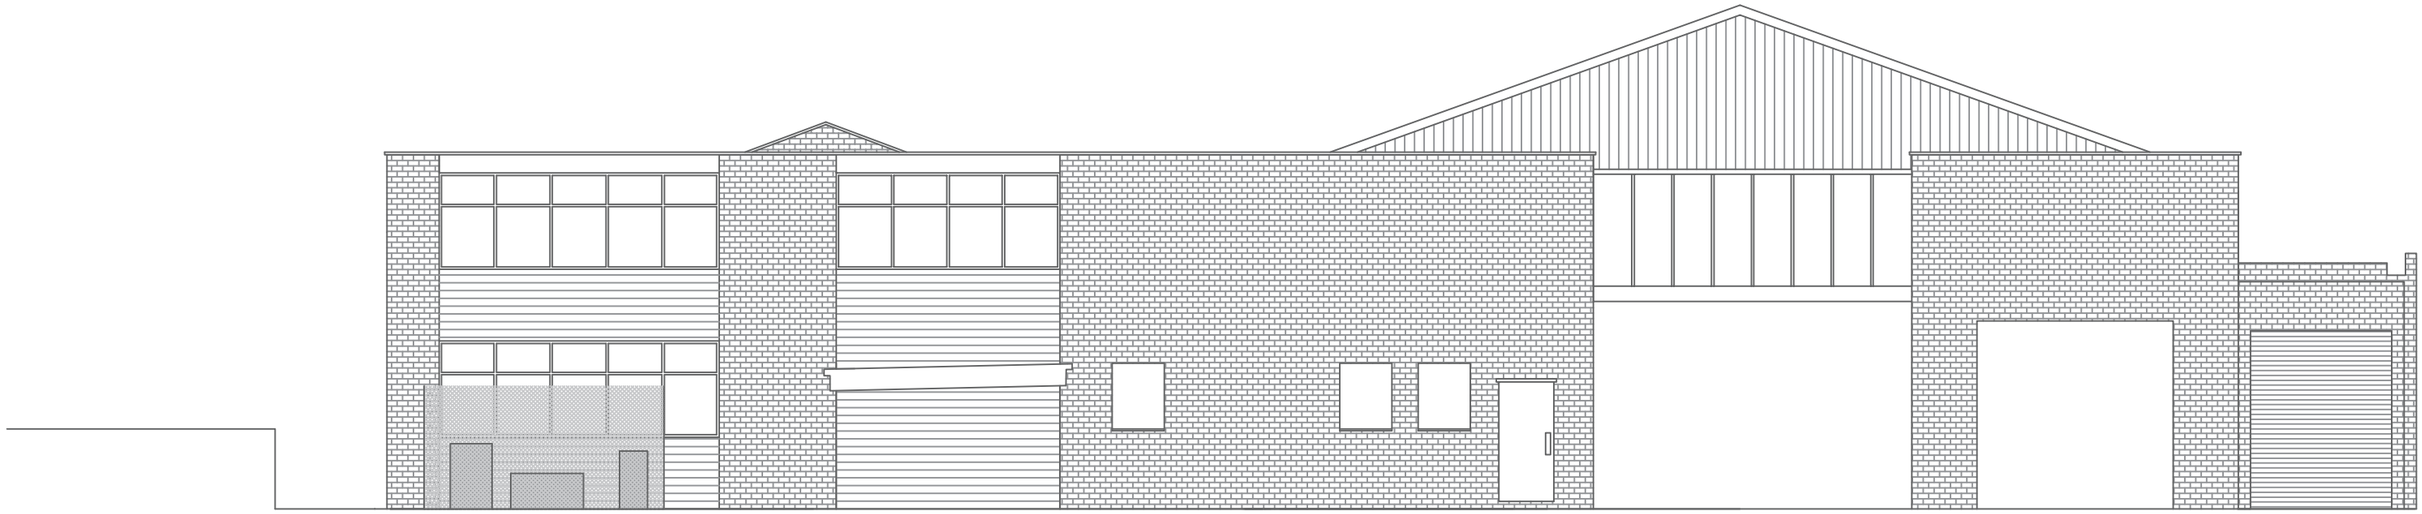


Existing West facing elevation

LEGEND

- Red Brick
- Silver cladding with Graphite Grey contrasting features
- White roof cladding
- UPVC windows & doors - Graphite Grey, Ral 9016 or similar
- Roller Shutters - RAL 9016 or similar

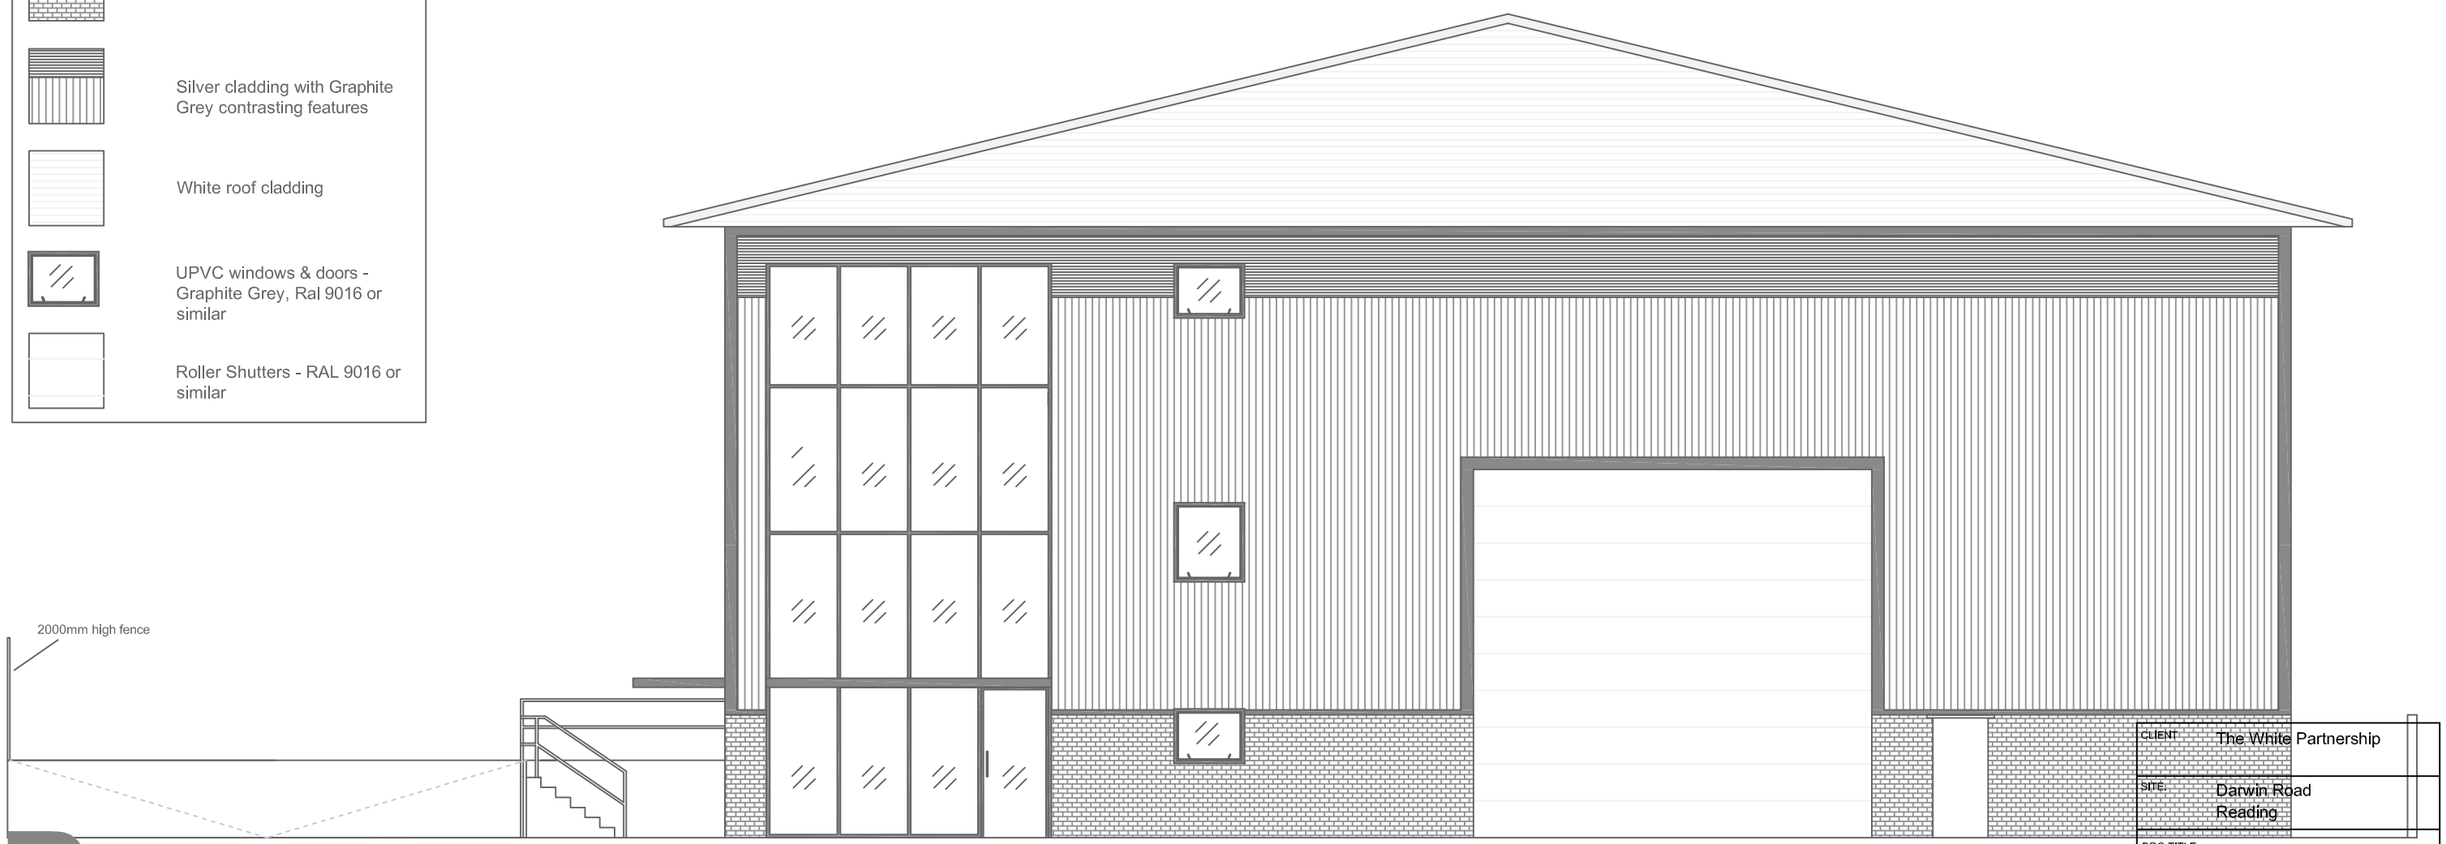

Proposed West facing elevation

P 1:100@ A3

October 2017

DESIGN SCHEME

West Facing elevations

CLIENT.	The White Partnership		
SITE.	Darwin Road Reading		
DRG TITLE.	West Facing elevations		
DRG NO.	05	SCALE.	1:100@A3
DATE.	03-10-17	DRAWN BY.	GL
REVISION.			