



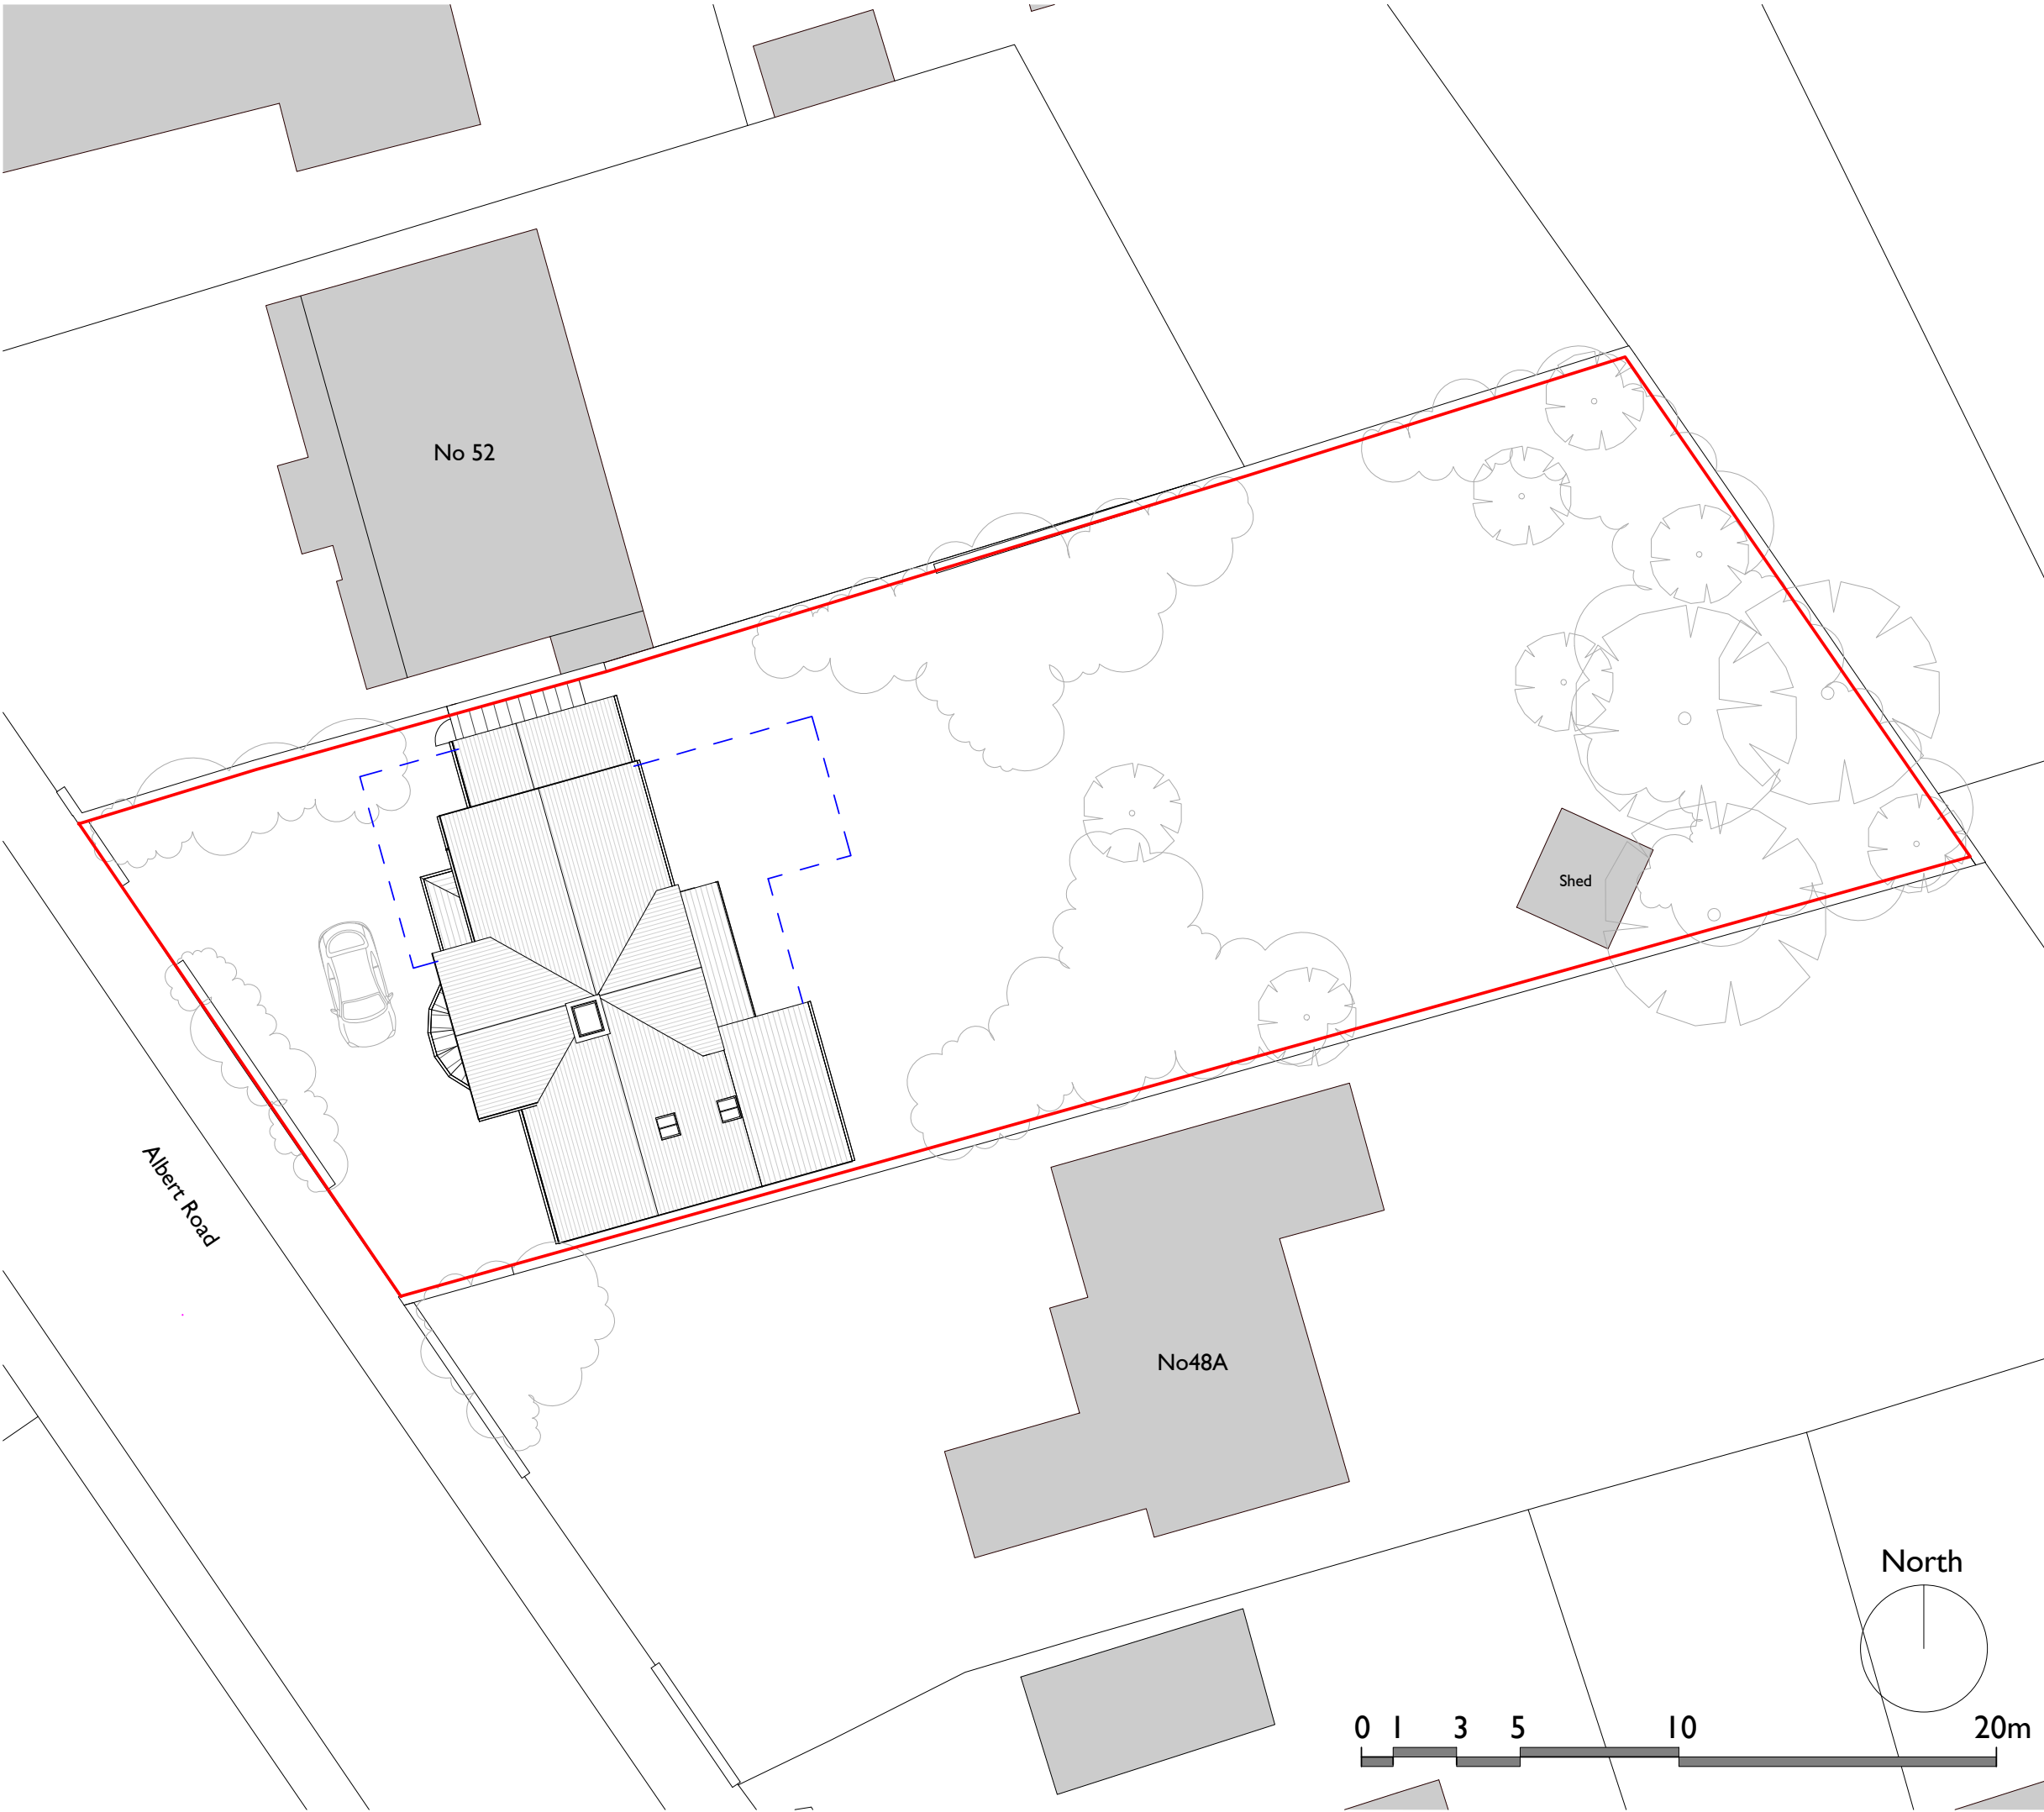

Notes

This drawing is the property of Willmore Iles Architects.

Copyright is reserved by Willmore Iles Architects and the drawing is issued on the condition that it is not copied, reproduced, retained, or disclosed to any unauthorised person, either wholly or in part, without the consent in writing of Willmore Iles Architects

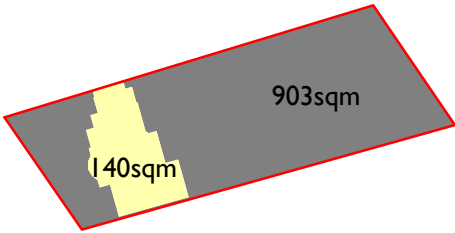

Total Plot Area = 903sqm
Existing House Footprint = 140sqm
House Footprint As Percentage Of
Total Plot = 15.5%

— — Extant planning consent
outline.
Ref: 162206
Granted on the 7 June 2017

Planning Issue	PL	SB	26.07.17	A
Amendment	Drwn	Chkd	Date	Rev

 **willmore ile**s architects

267 Hotwell Road - Hotwells - Bristol - BS8 4SF - Tel: 0117 9450962
www.willmoreiles.com

Drawing Status

PLANNING

Client

MR + MRS SCOTT

Job Title

**50 ALBERT ROAD
CAVERSHAM, READING**

Drawing Title

EXISTING BLOCK PLAN

Scale	Size	Drawn	Checked	Date
1:200	A3	PL	SB	JULY 17
Job No	Drawing No	Rev		
570	0570-SITE-GA-102	A		