



NOTE:
ALL DIMENSIONS MUST BE CHECKED ON SITE AND NOT SCALED FROM
THIS DRAWING.
FOR USE IN PRECISE NAMED LOCATION ONLY. COPYRIGHT RESERVED.

READING BOROUGH COUNCIL
01 JUN 2017
PLANNING

17 08 85

revision date description
status
LOCATION


project title
90 Whitley Wood Lane, Reading, RG2
8PP

drawing title
Site Location Plan
client name

first issued
17/05/17
drawn
CT
scale
1:2000 @ A3
job/drawing no/revision
A8 - L0001 -

The Studio, 70 Church Road, Whitley, Oxford, OX3 1LZ
01865 873936 | info@andersonorr.com | www.andersonorr.com

Anderson Orr
Architects

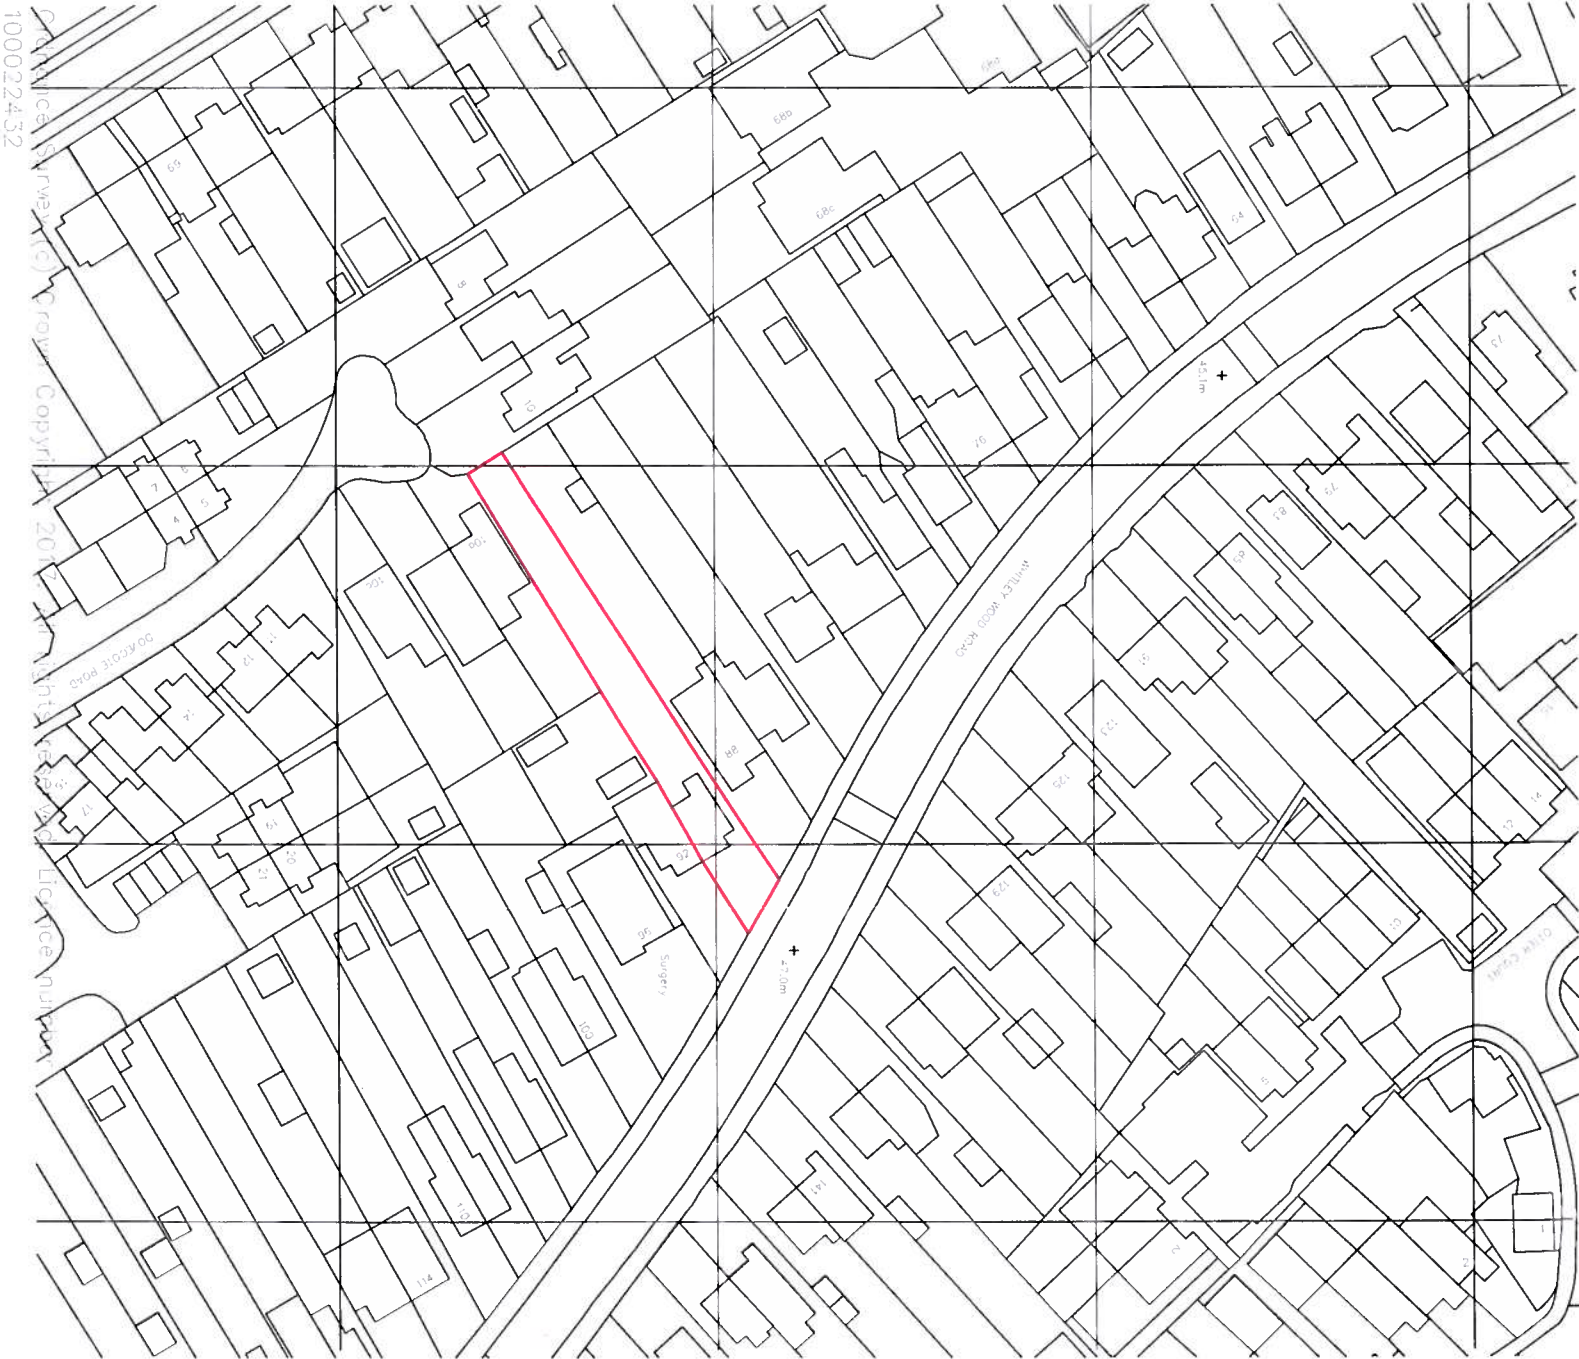

Copyright Reserved
100022432