




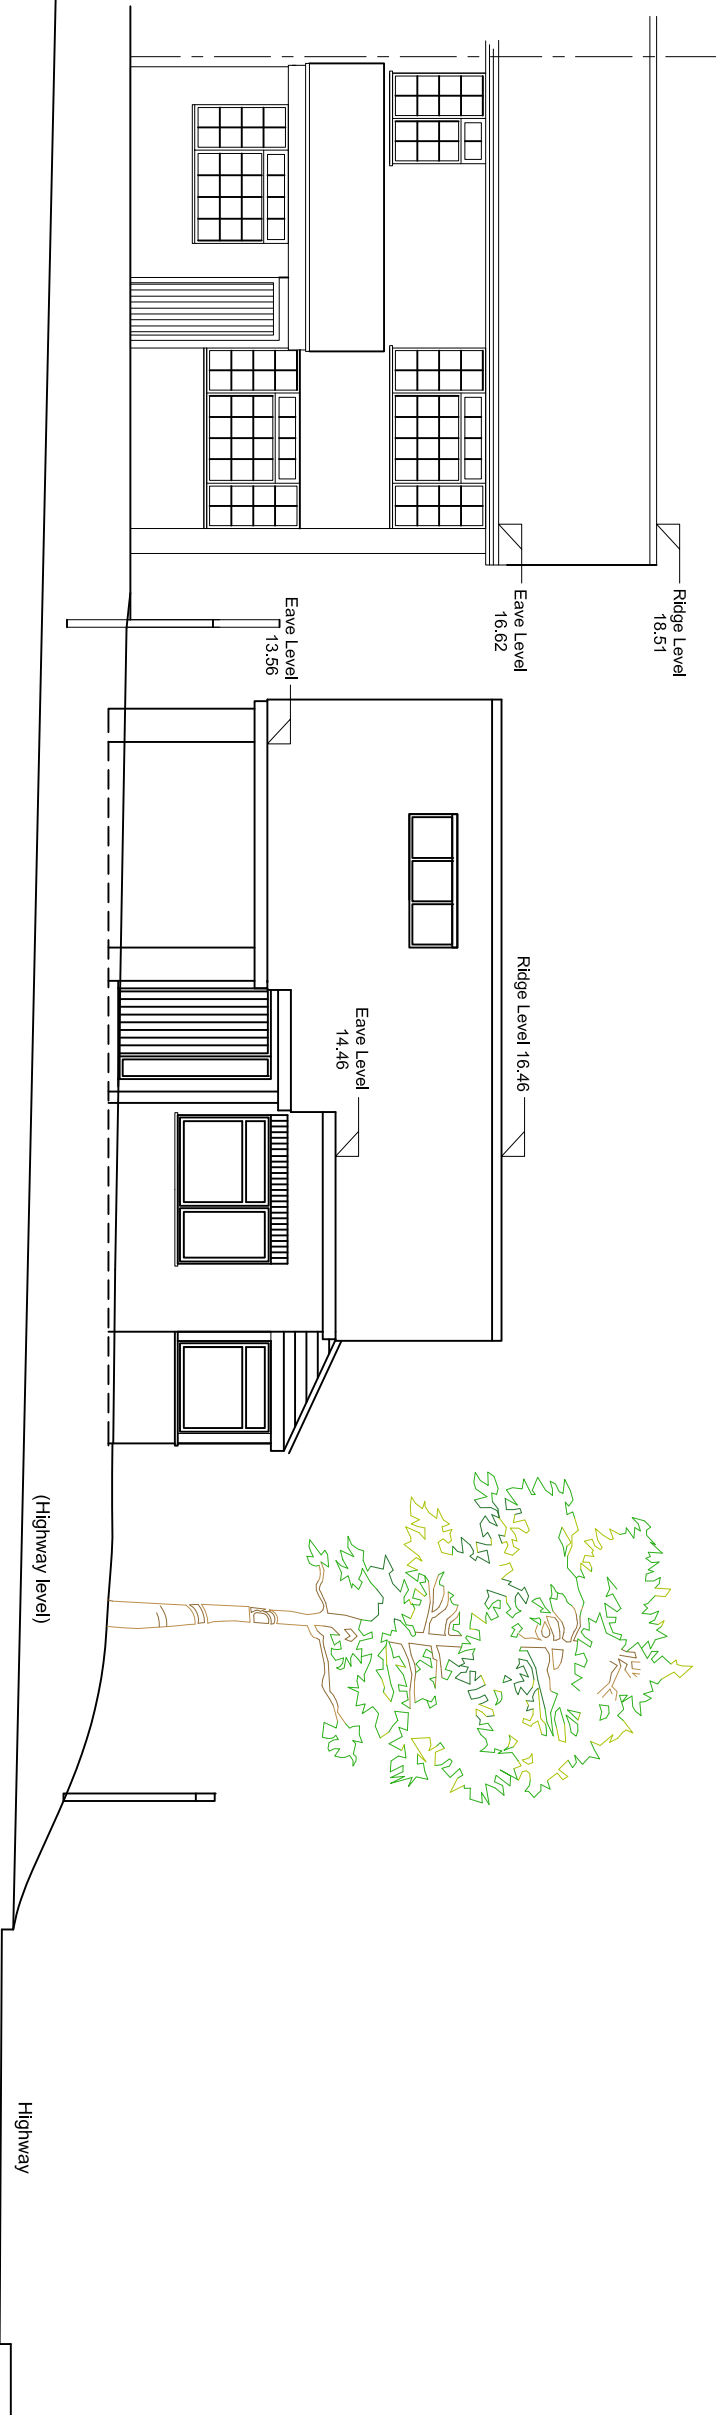

QUANTOCK AVENUE STREET ELEVATION

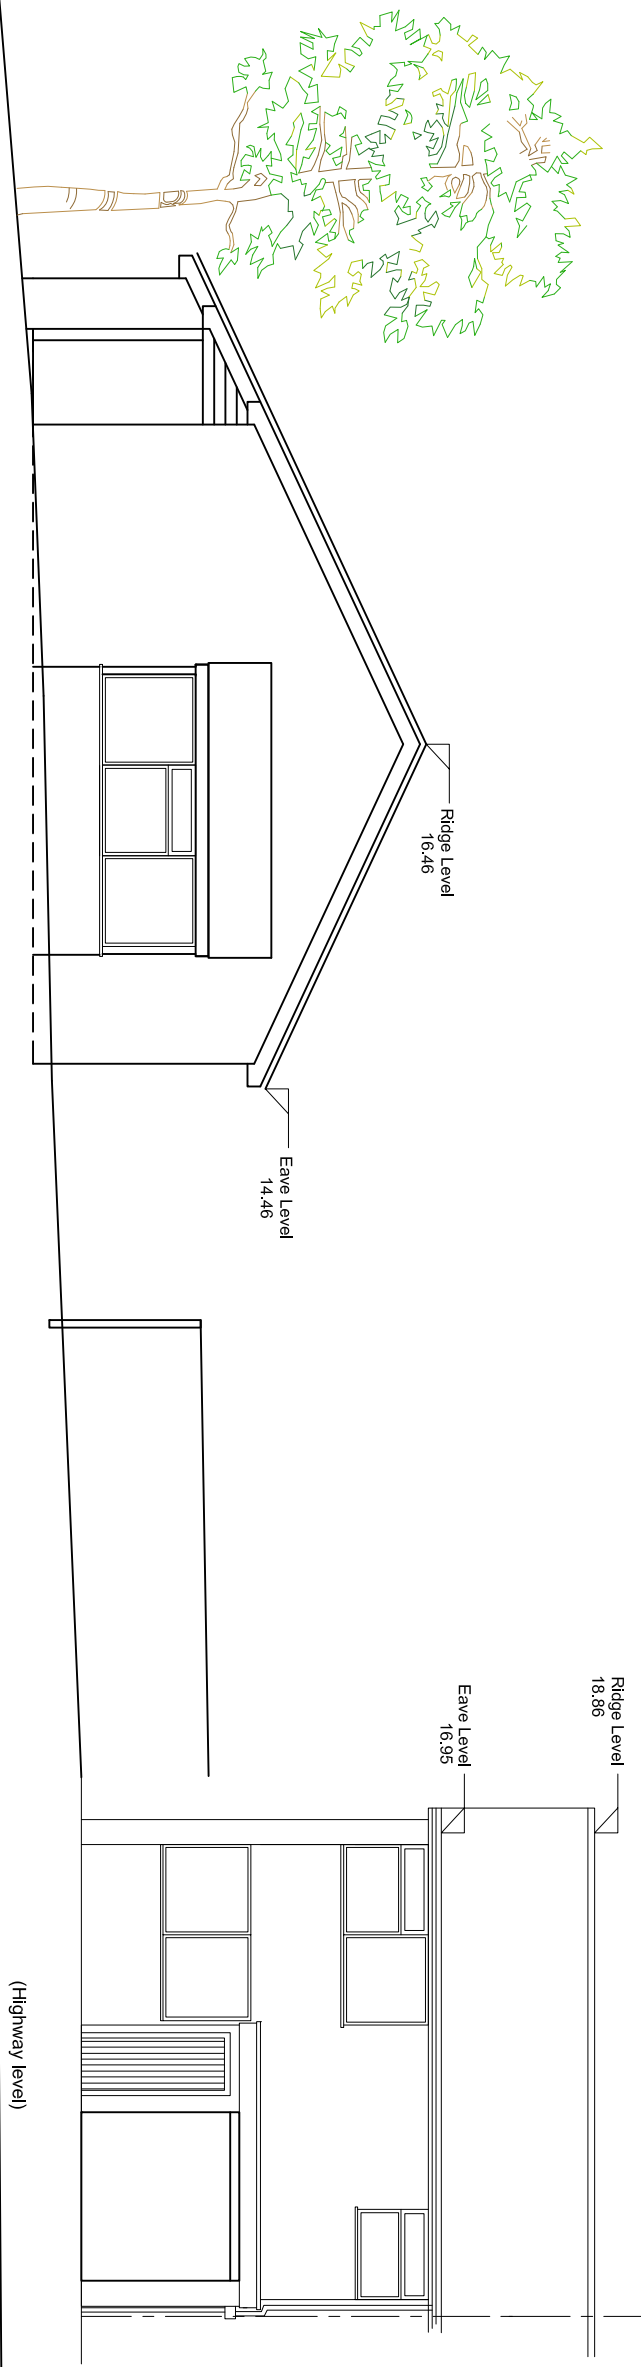

MONTPELLIER DRIVE STREET ELEVATION

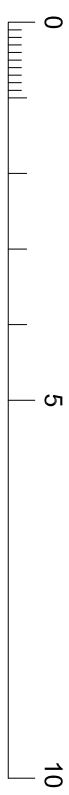

SCALE: (Metres)



Woolhampton Design Centre
Construction Design Services

The Woolhampton Design Centre
Station Road, Woolhampton
Reading, Berkshire RG7 5SE
Tel: 0118 9713 363

LAND ADJ. TO 22 QUANTOCK AVENUE,
CAVERSHAM, READING

SCALES	1:100 @A3	DRAWN	NJB	DATE	NOV.17	DRAWING NO.	17038102	REVISION
--------	-----------	-------	-----	------	--------	-------------	----------	----------