
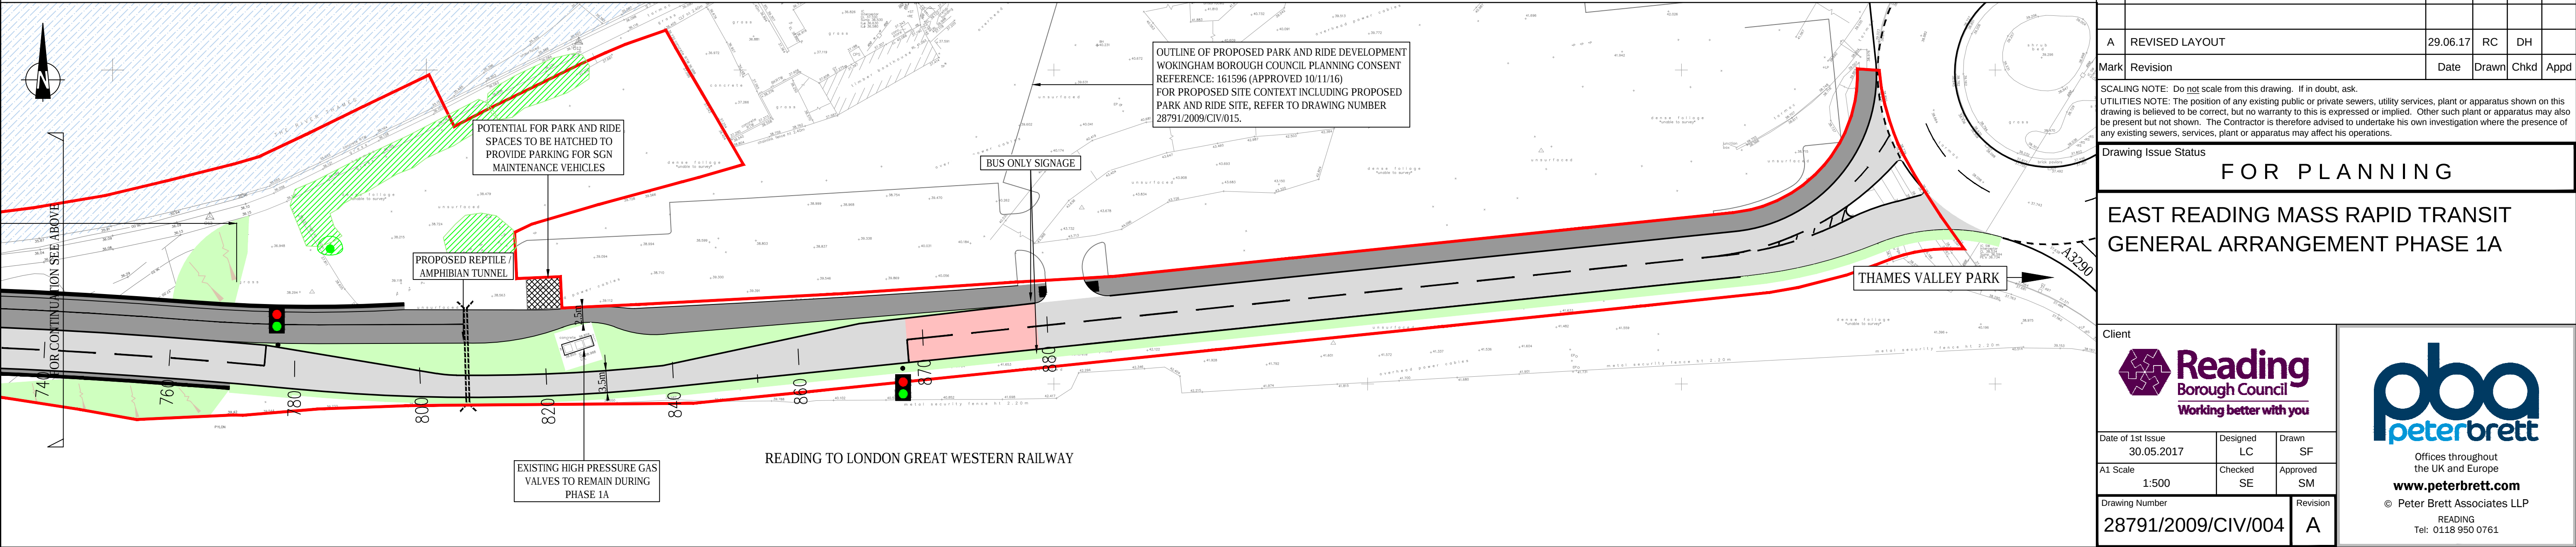
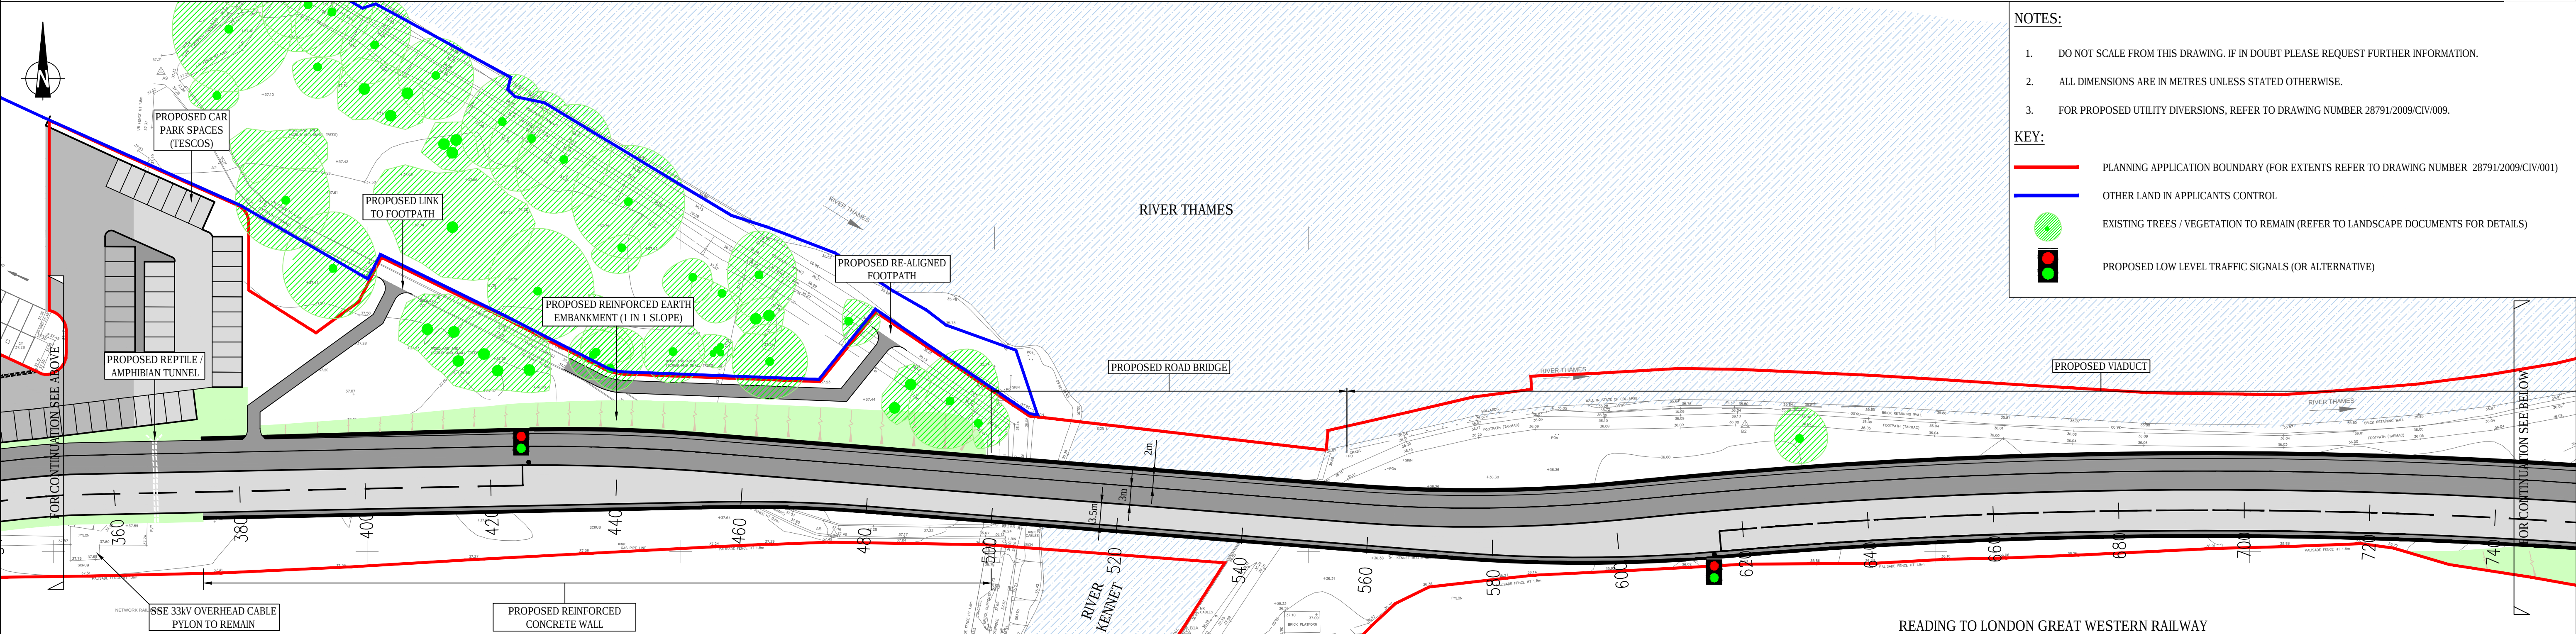


Appendix 3-1 Plans

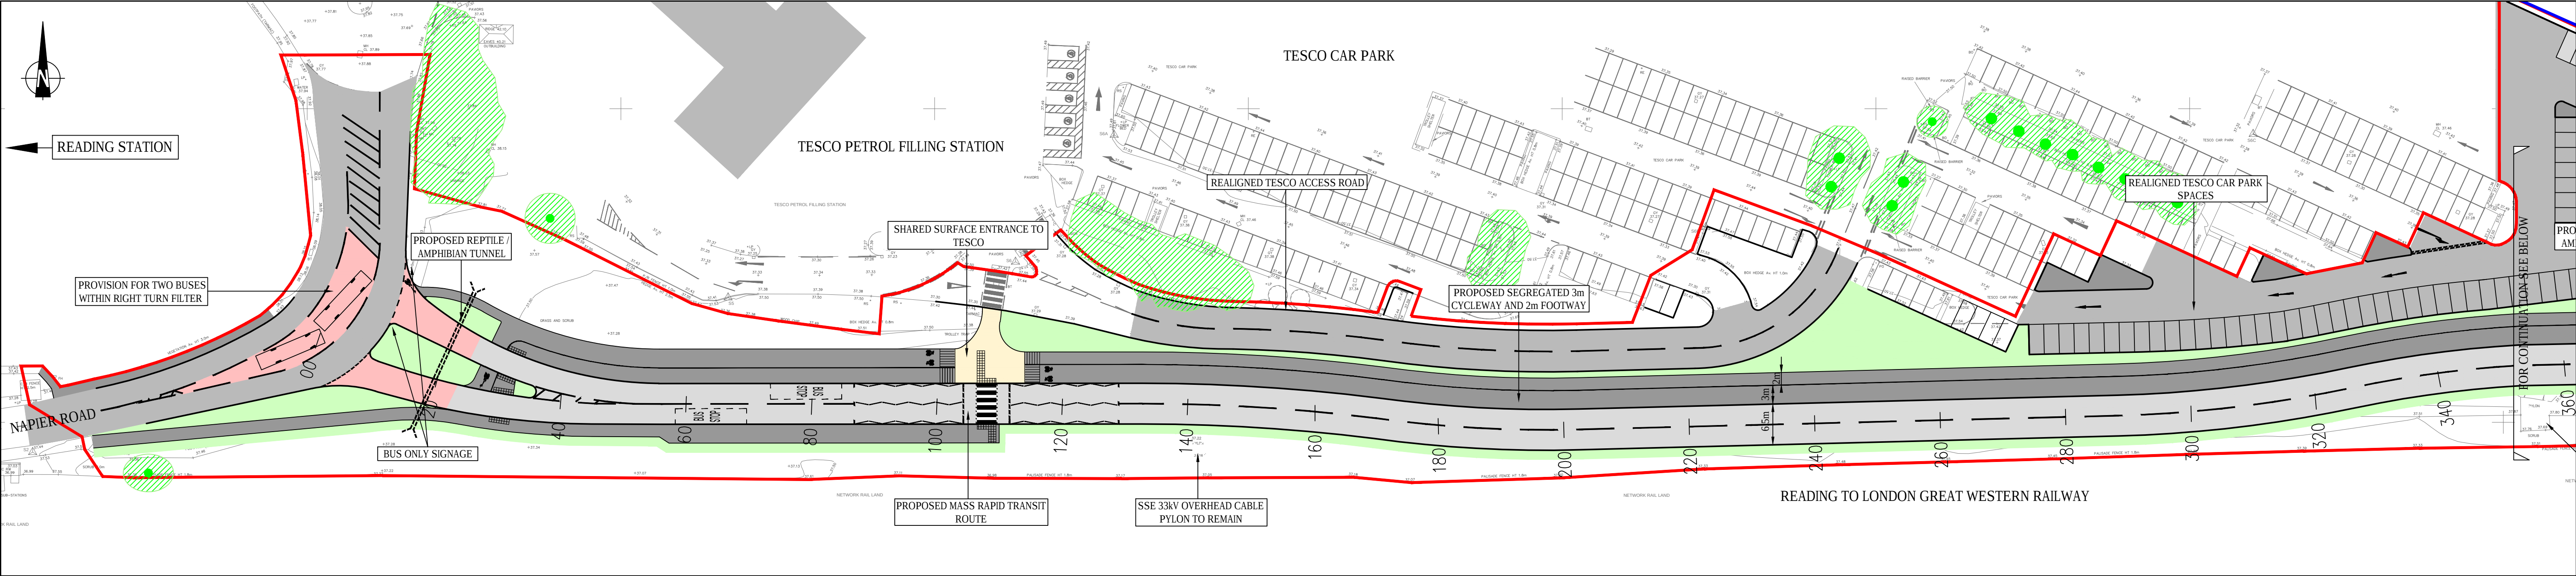

NOTES:

- DO NOT SCALE FROM THIS DRAWING. IF IN DOUBT PLEASE REQUEST FURTHER INFORMATION.
- ALL DIMENSIONS ARE IN METRES UNLESS STATED OTHERWISE.
- FOR PROPOSED UTILITY DIVERSIONS, REFER TO DRAWING NUMBER 28791/2009/CIV/009.

KEY:

- PLANNING APPLICATION BOUNDARY (FOR EXTENTS REFER TO DRAWING NUMBER 28791/2009/CIV/001)
- OTHER LAND IN APPLICANTS CONTROL
- EXISTING TREES / VEGETATION TO REMAIN (REFER TO LANDSCAPE DOCUMENTS FOR DETAILS)
- PROPOSED LOW LEVEL TRAFFIC SIGNALS (OR ALTERNATIVE)

A	REVISED LAYOUT	29.06.17	RC	DH	
Mark	Revision	Date	Drawn	Chkd	Appd

SCALING NOTE: Do not scale from this drawing. If in doubt, ask.
UTILITIES NOTE: The position of any existing public or private sewers, utility services, plant or apparatus shown on this drawing is believed to be correct, but no warranty to this is expressed or implied. Other such plant or apparatus may also be present but not shown. The Contractor is therefore advised to undertake his own investigation where the presence of any existing sewers, services, plant or apparatus may affect his operations.

Drawing Issue Status

FOR PLANNING


**EAST READING MASS RAPID TRANSIT
GENERAL ARRANGEMENT PHASE 1A**

Client


Reading Borough Council
Working better with you

Date of 1st Issue: 30.05.2017
Designed: LC
Drawn: SF
A1 Scale: 1:500
Checked: SE
Approved: SM
Drawing Number: 28791/2009/CIV/004
Revision: A


pba peterbrett
Offices throughout the UK and Europe
www.peterbrett.com
© Peter Brett Associates LLP
READING
Tel: 0118 950 0761

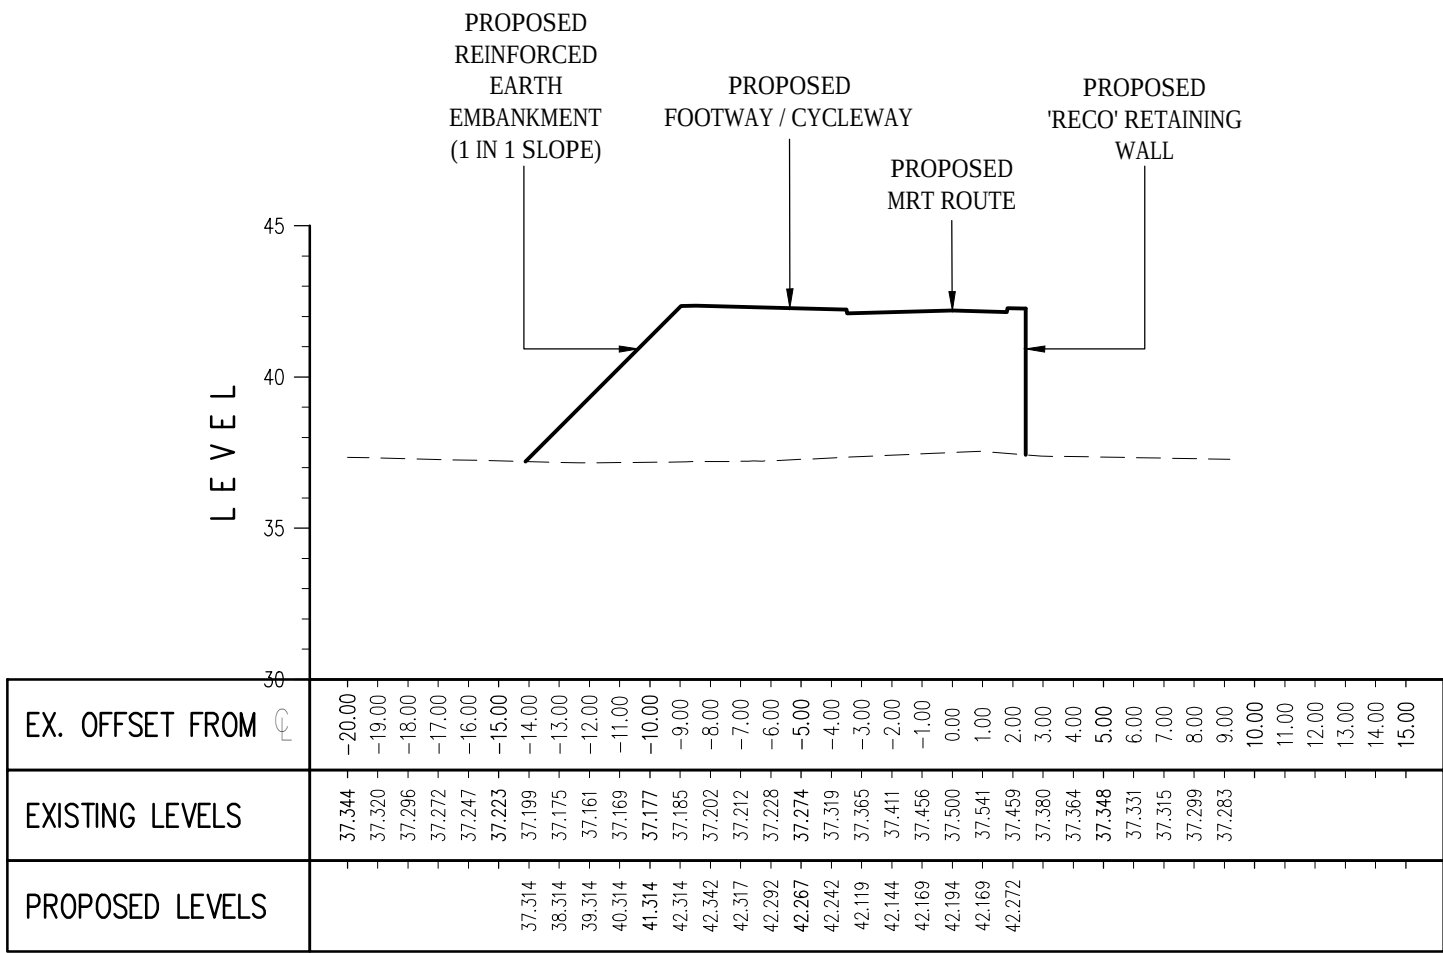


PRO CENTRELINE - DESIGN - CH 450.000

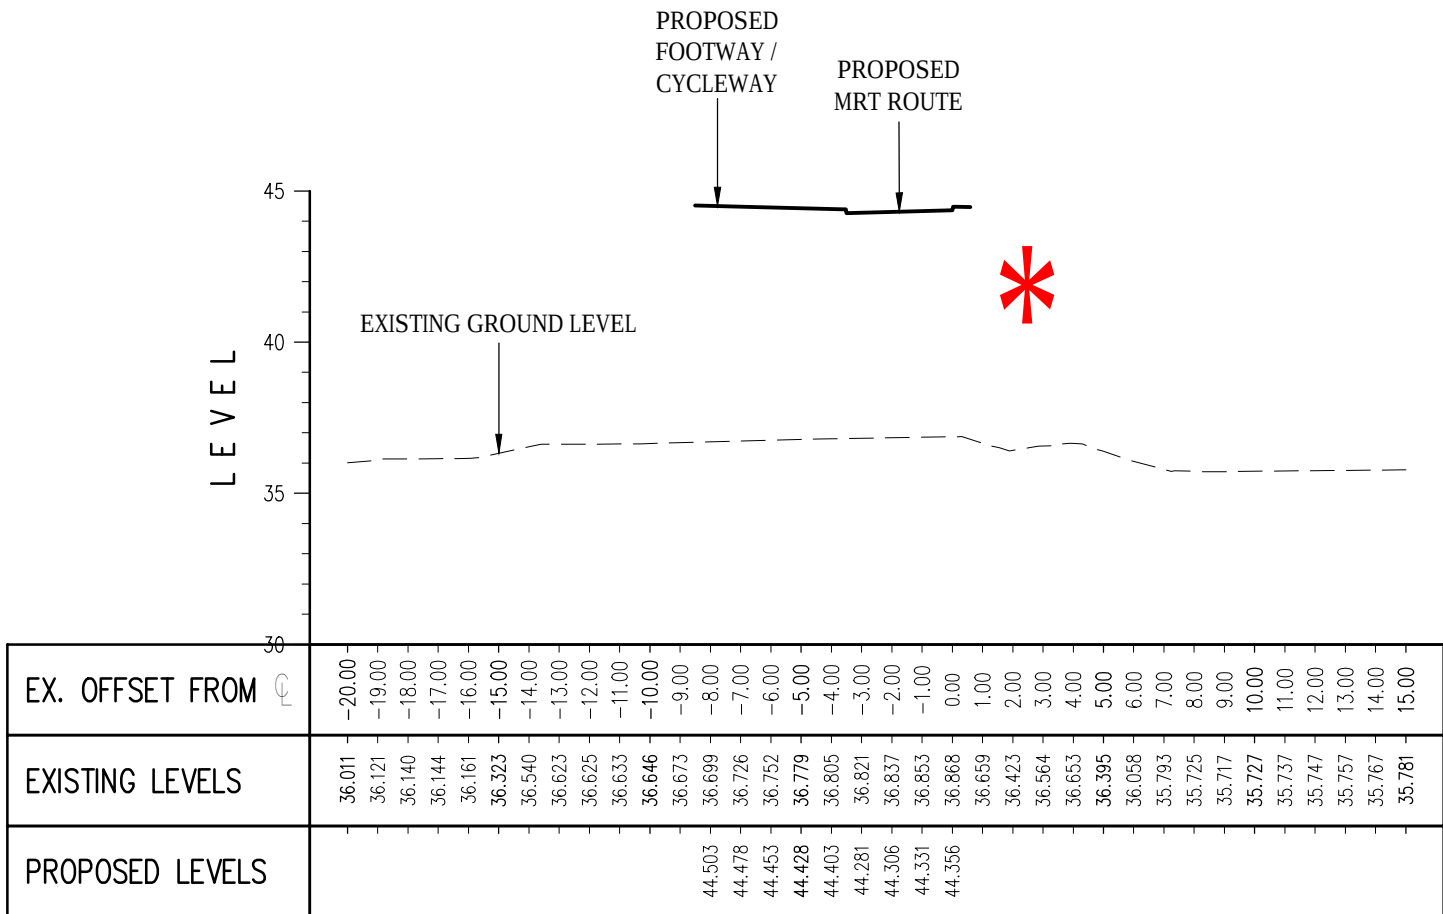


PRO CENTRELINE - DESIGN - CH 500.000

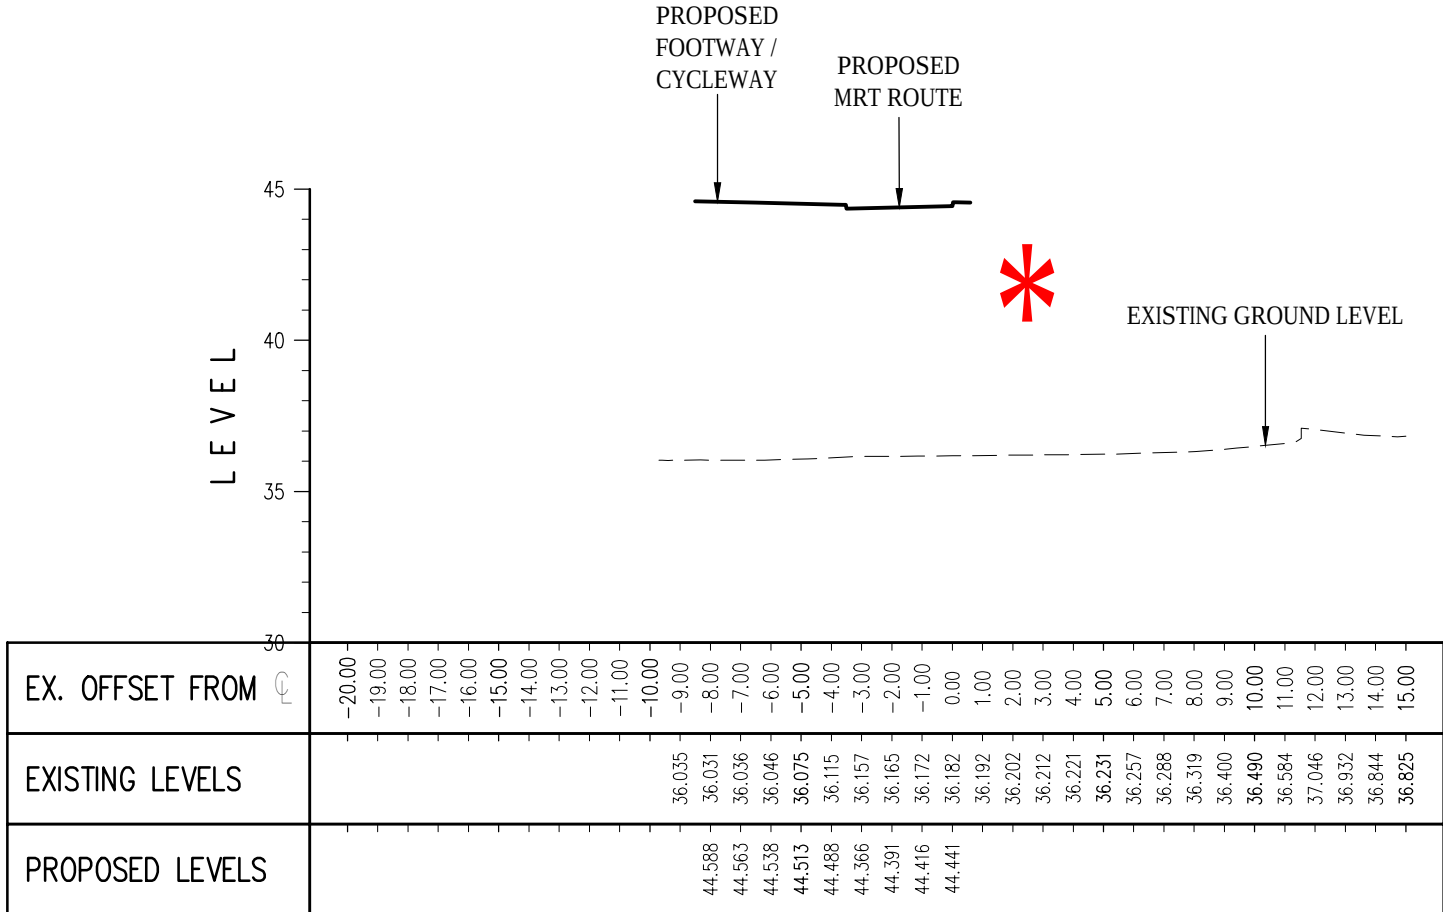


PRO CENTRELINE - DESIGN - CH 550.000

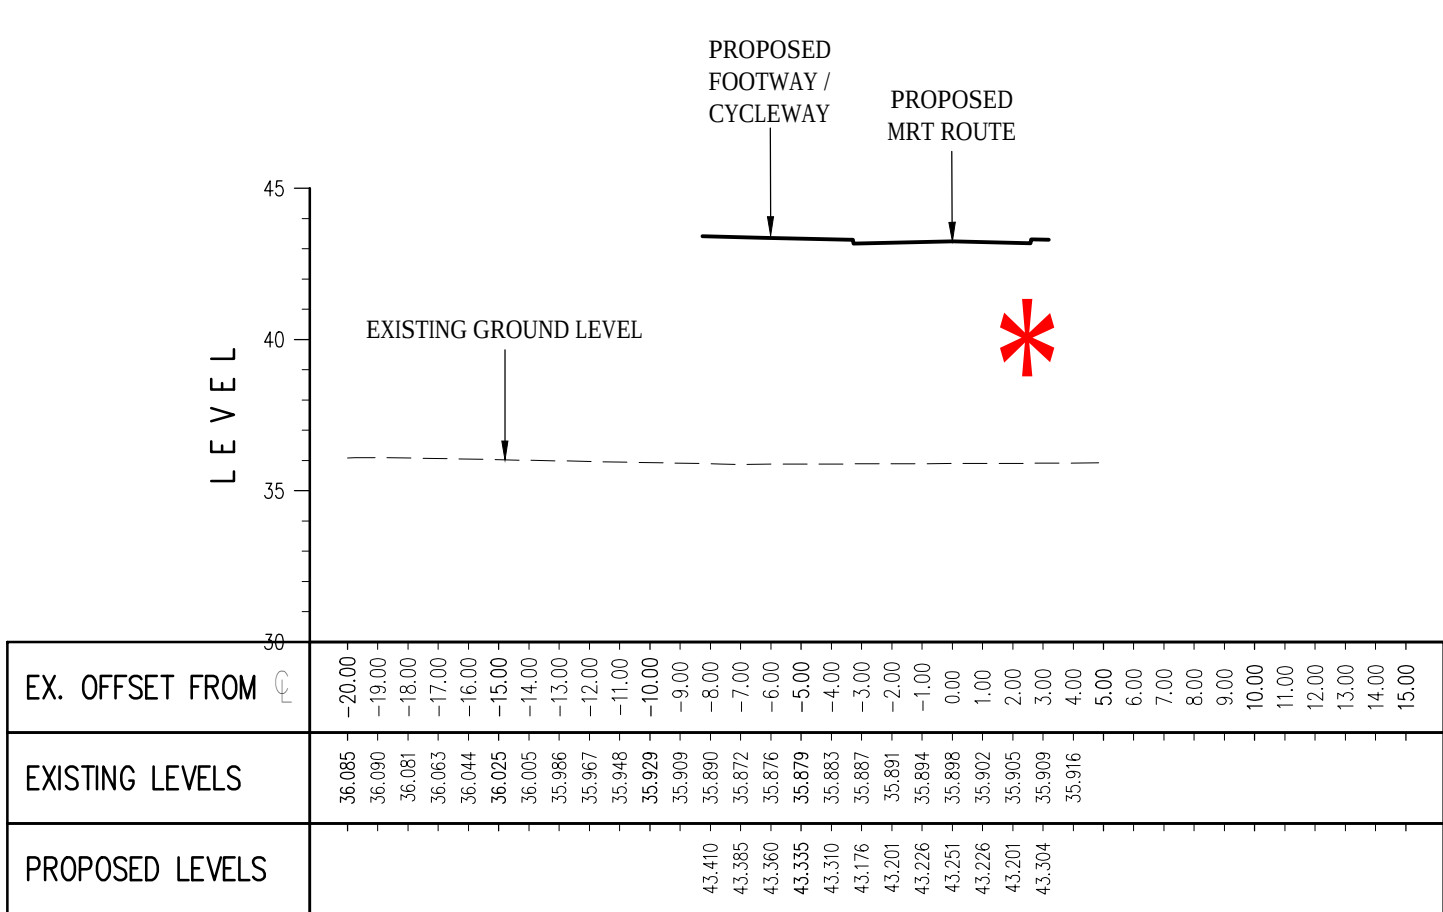


PRO CENTRELINE - DESIGN - CH 600.000

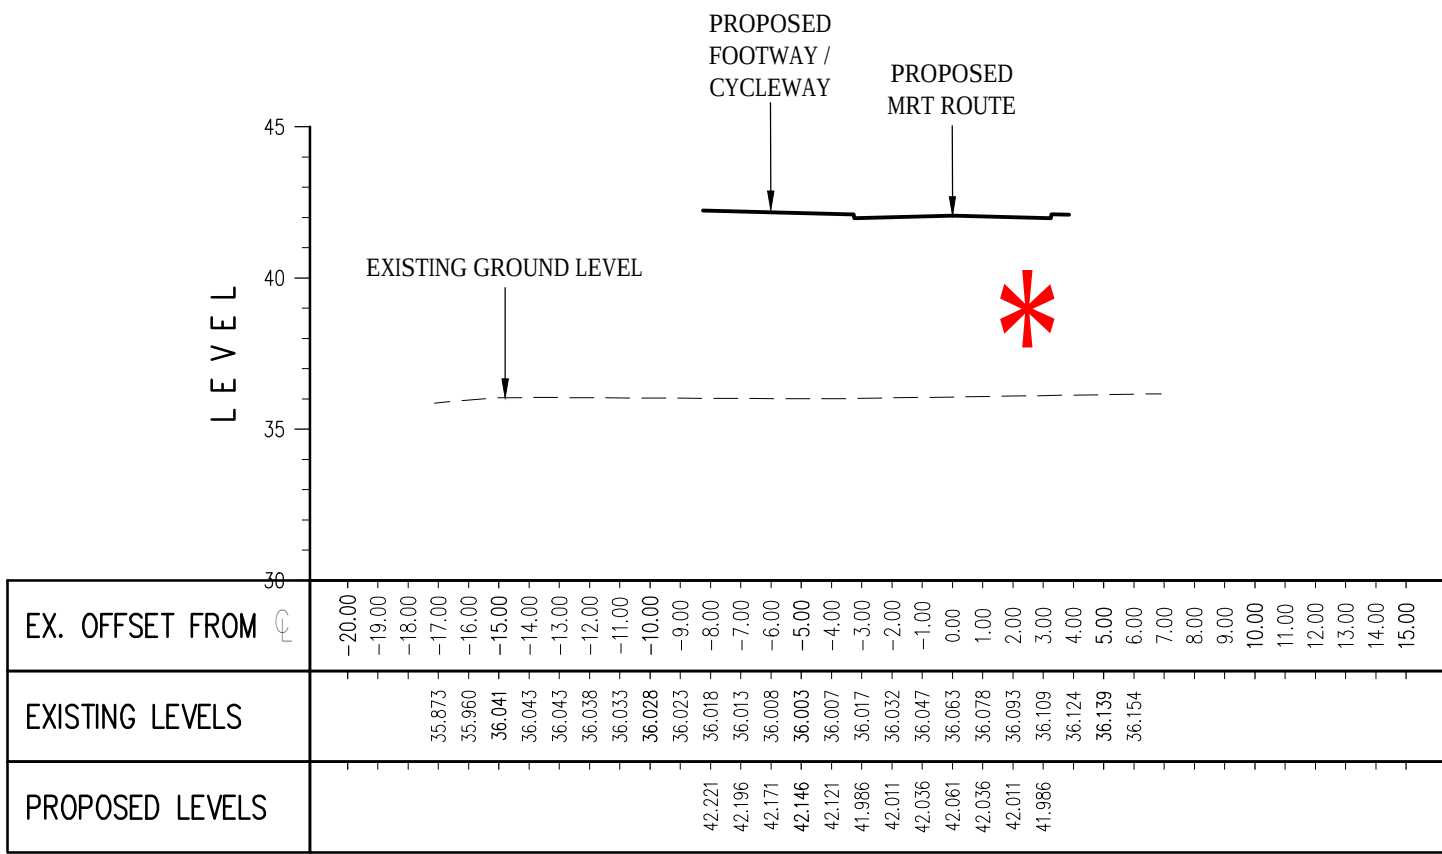


PRO CENTRELINE - DESIGN - CH 650.000

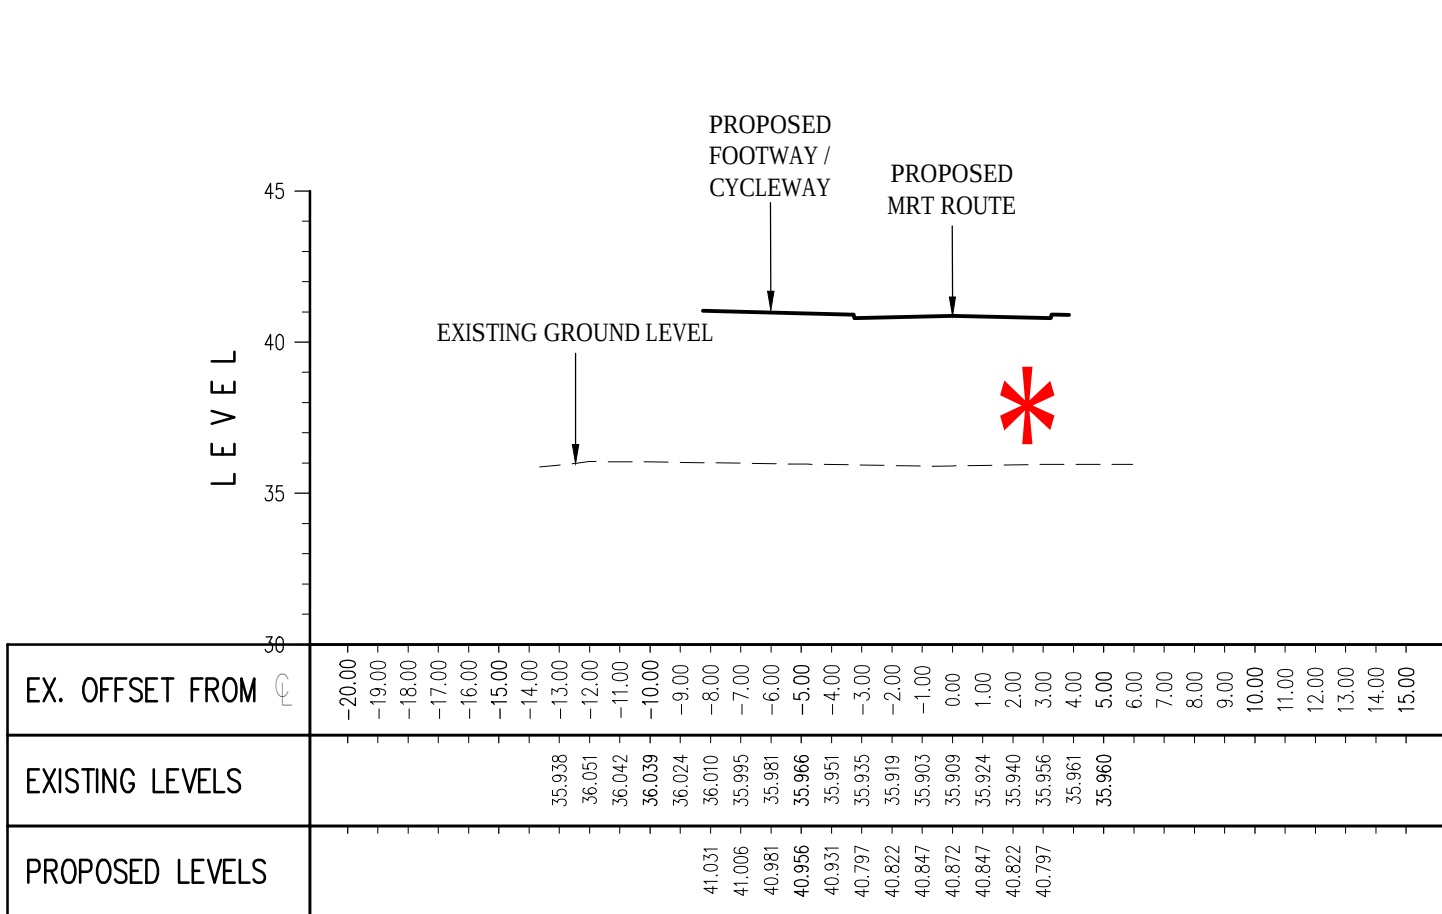

PRO CENTRELINE - DESIGN - CH 700.000

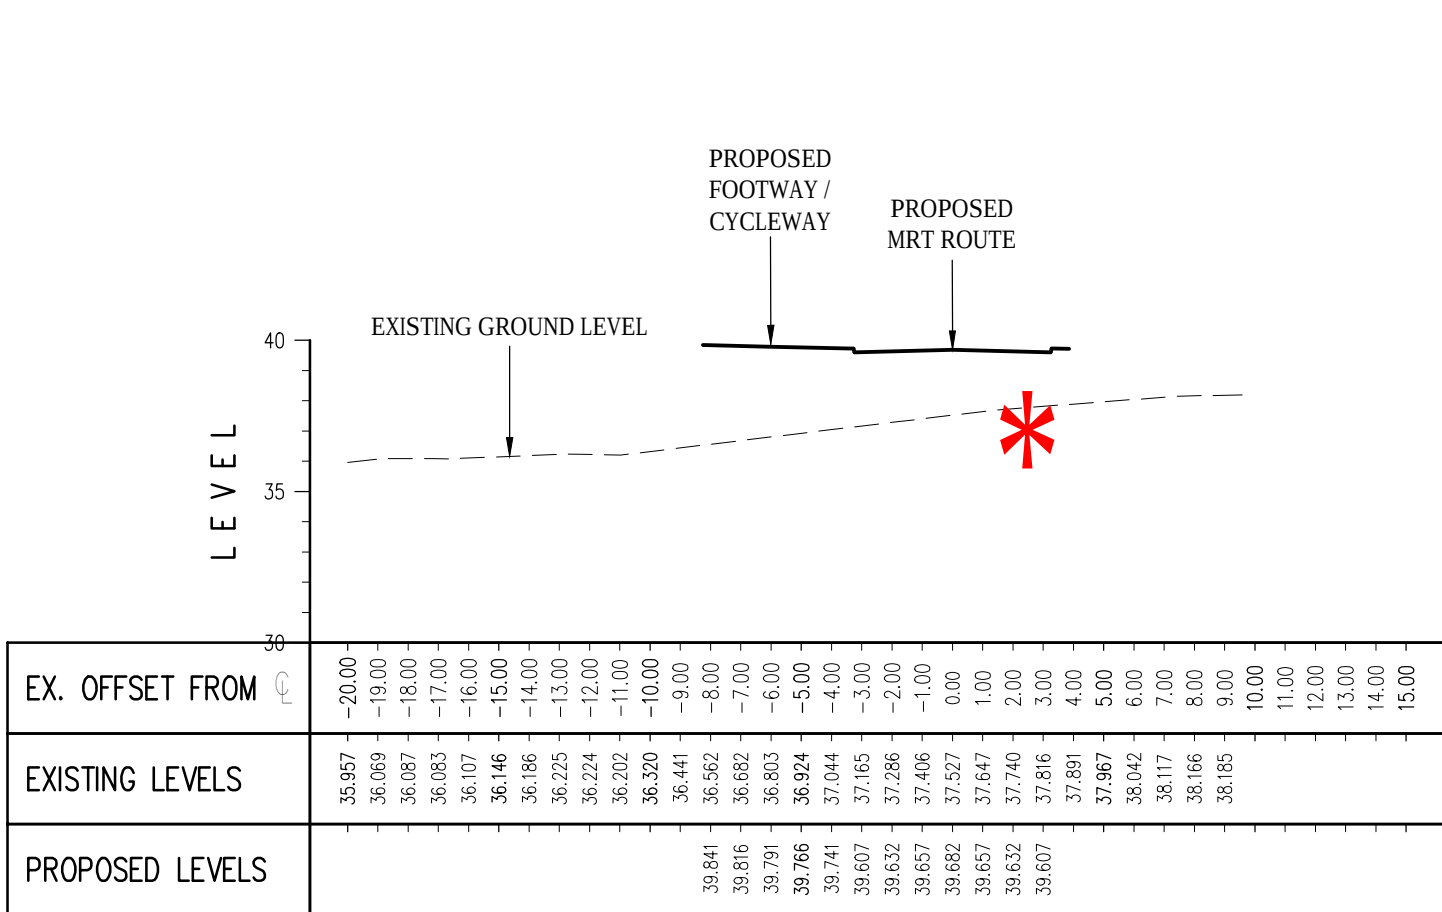

PRO CENTRELINE - DESIGN - CH 750.000

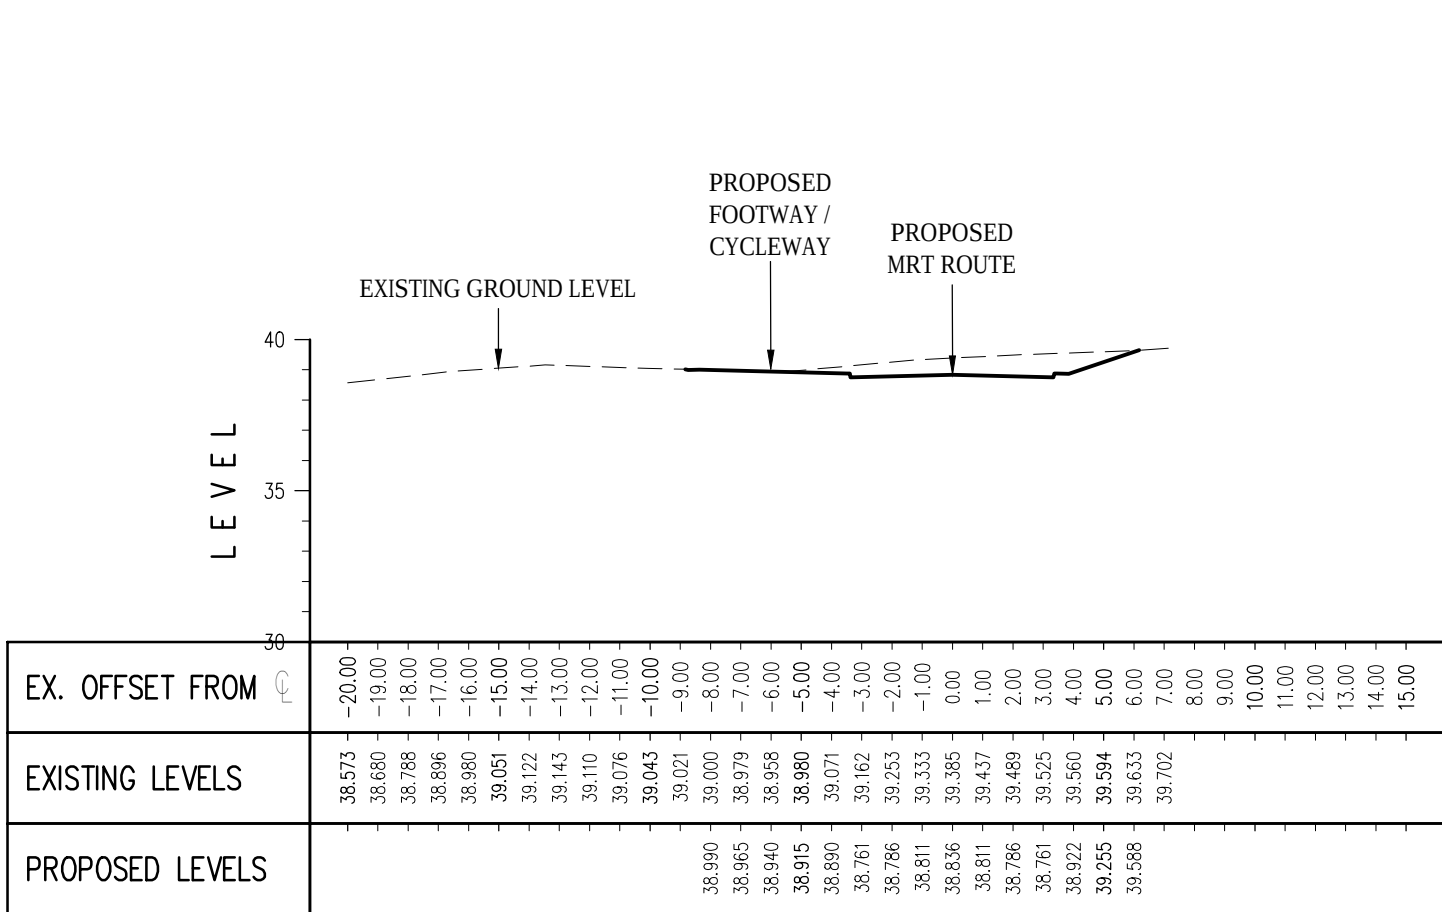

PRO CENTRELINE - DESIGN - CH 800.000


NOTE:





SECTIONS SHOW PROPOSED MRT ROUTE AND FOOTWAY / CYCLEWAY. FOR TYPICAL SECTIONS SHOWING THE PROPOSED ROAD BRIDGE AND VIADUCT, REFER TO 2003 SERIES STRUCTURES DRAWINGS.

- NOTES:
- DO NOT SCALE FROM THIS DRAWING, IF IN DOUBT PLEASE REQUEST FURTHER INFORMATION.
 - ALL DIMENSIONS ARE IN METRES UNLESS OTHERWISE SHOWN.
 - FOR CROSS SECTION LOCATIONS, REFER TO CHAINAGE LINE SHOWN ON DRAWING NUMBER 28791/2009/CIV/005.

Mark	Revision	Date	Drawn	Chkd	Appd
Drawing Issue Status					
FOR PLANNING					
EAST READING MASS RAPID TRANSIT PROPOSED HIGHWAY LAYOUT PROPOSED CROSS SECTIONS (SHEET 2 OF 2)					
Client					
					
Date of 1st Issue 07.06.17		Designed LC		Drawn NK	
A1 Scale Sections @ 1:250		Checked LC		Approved SE	
Drawing Number 28791/2009/CIV/014				Revision -	
					
Offices throughout the UK and Europe www.peterbrett.com © Peter Brett Associates LLP READING Tel: 0118 950 0761					

- NOTES:
- DO NOT SCALE FROM THIS DRAWING, IF IN DOUBT PLEASE REQUEST FURTHER INFORMATION.
 - ALL DIMENSIONS ARE IN METRES UNLESS OTHERWISE SHOWN.
 - FOR CROSS SECTION LOCATIONS, REFER TO CHAINAGE LINE SHOWN ON DRAWING NUMBER 28791/2009/CIV/005.

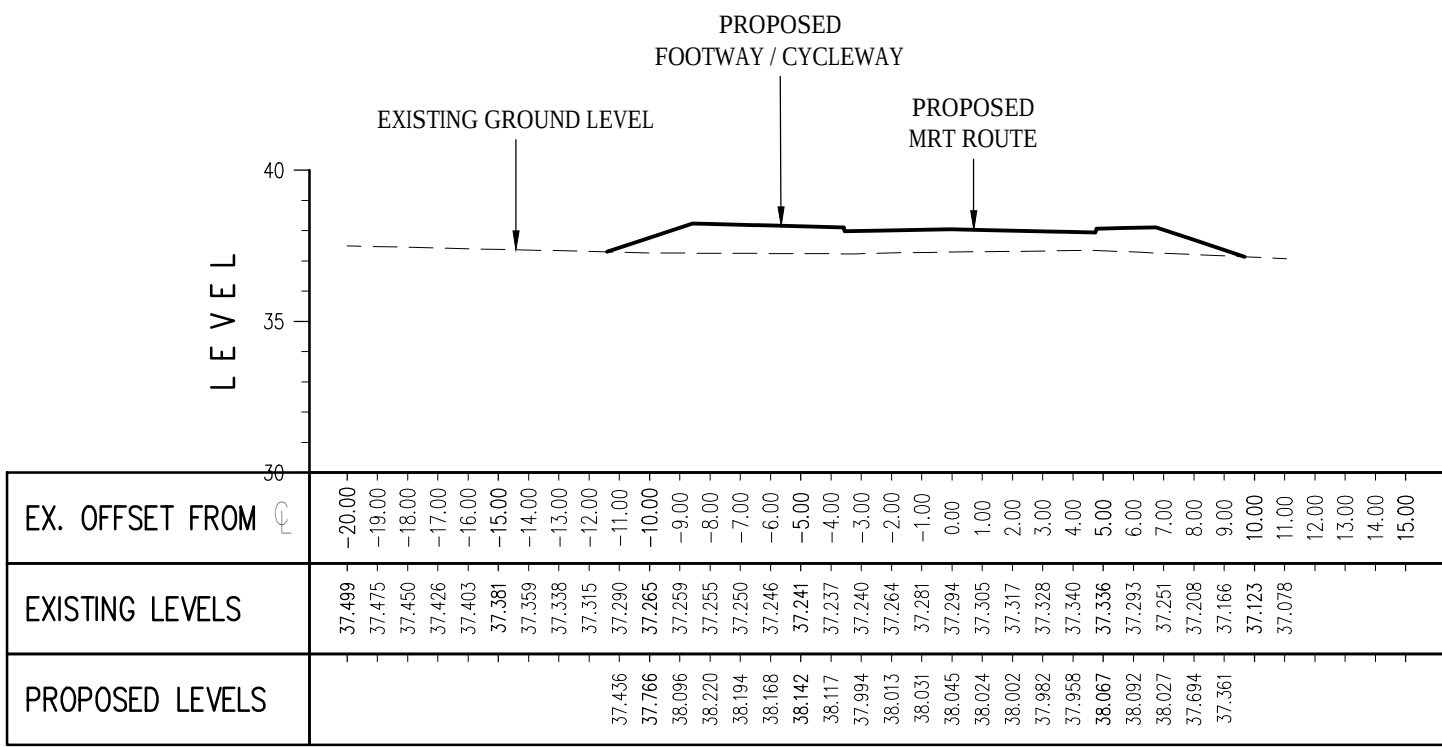

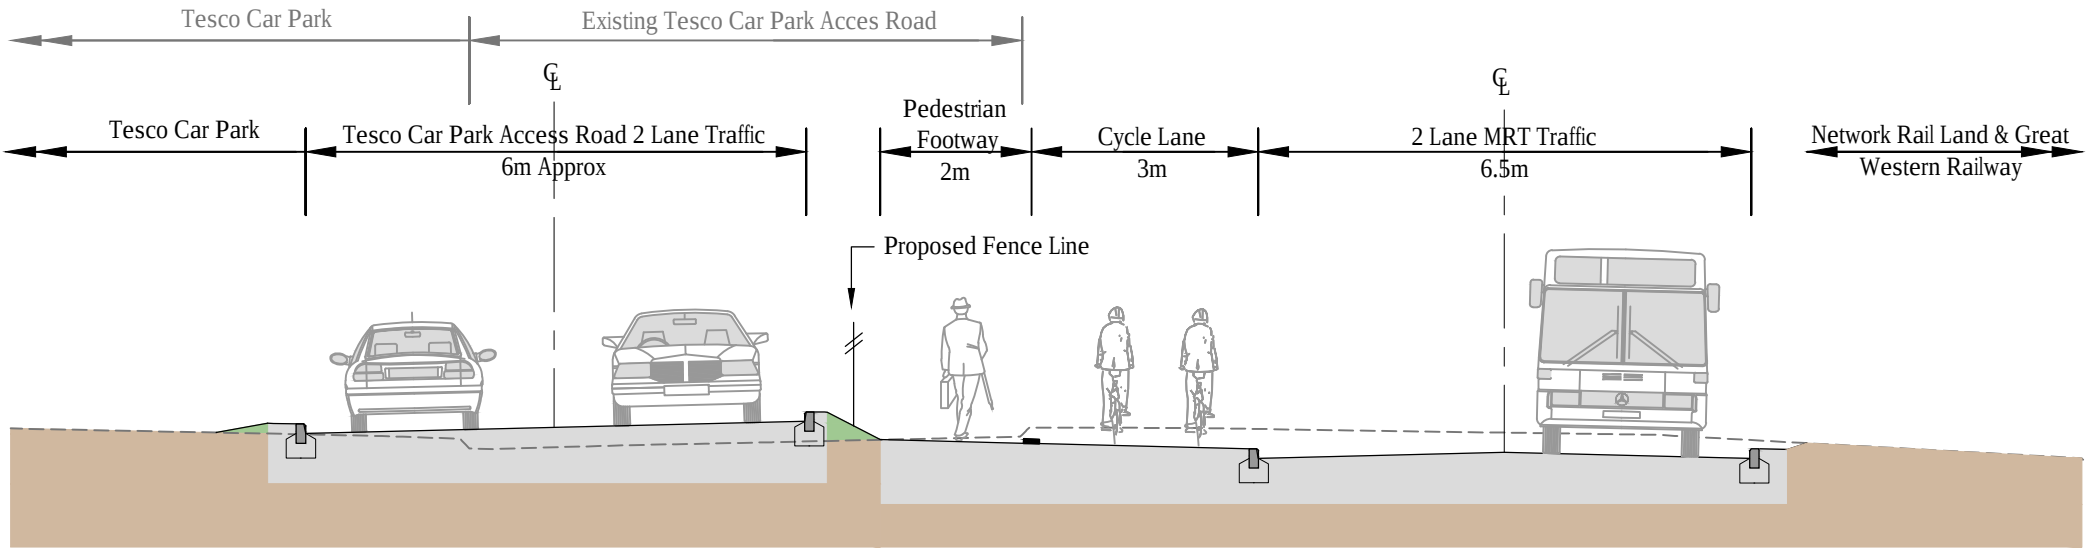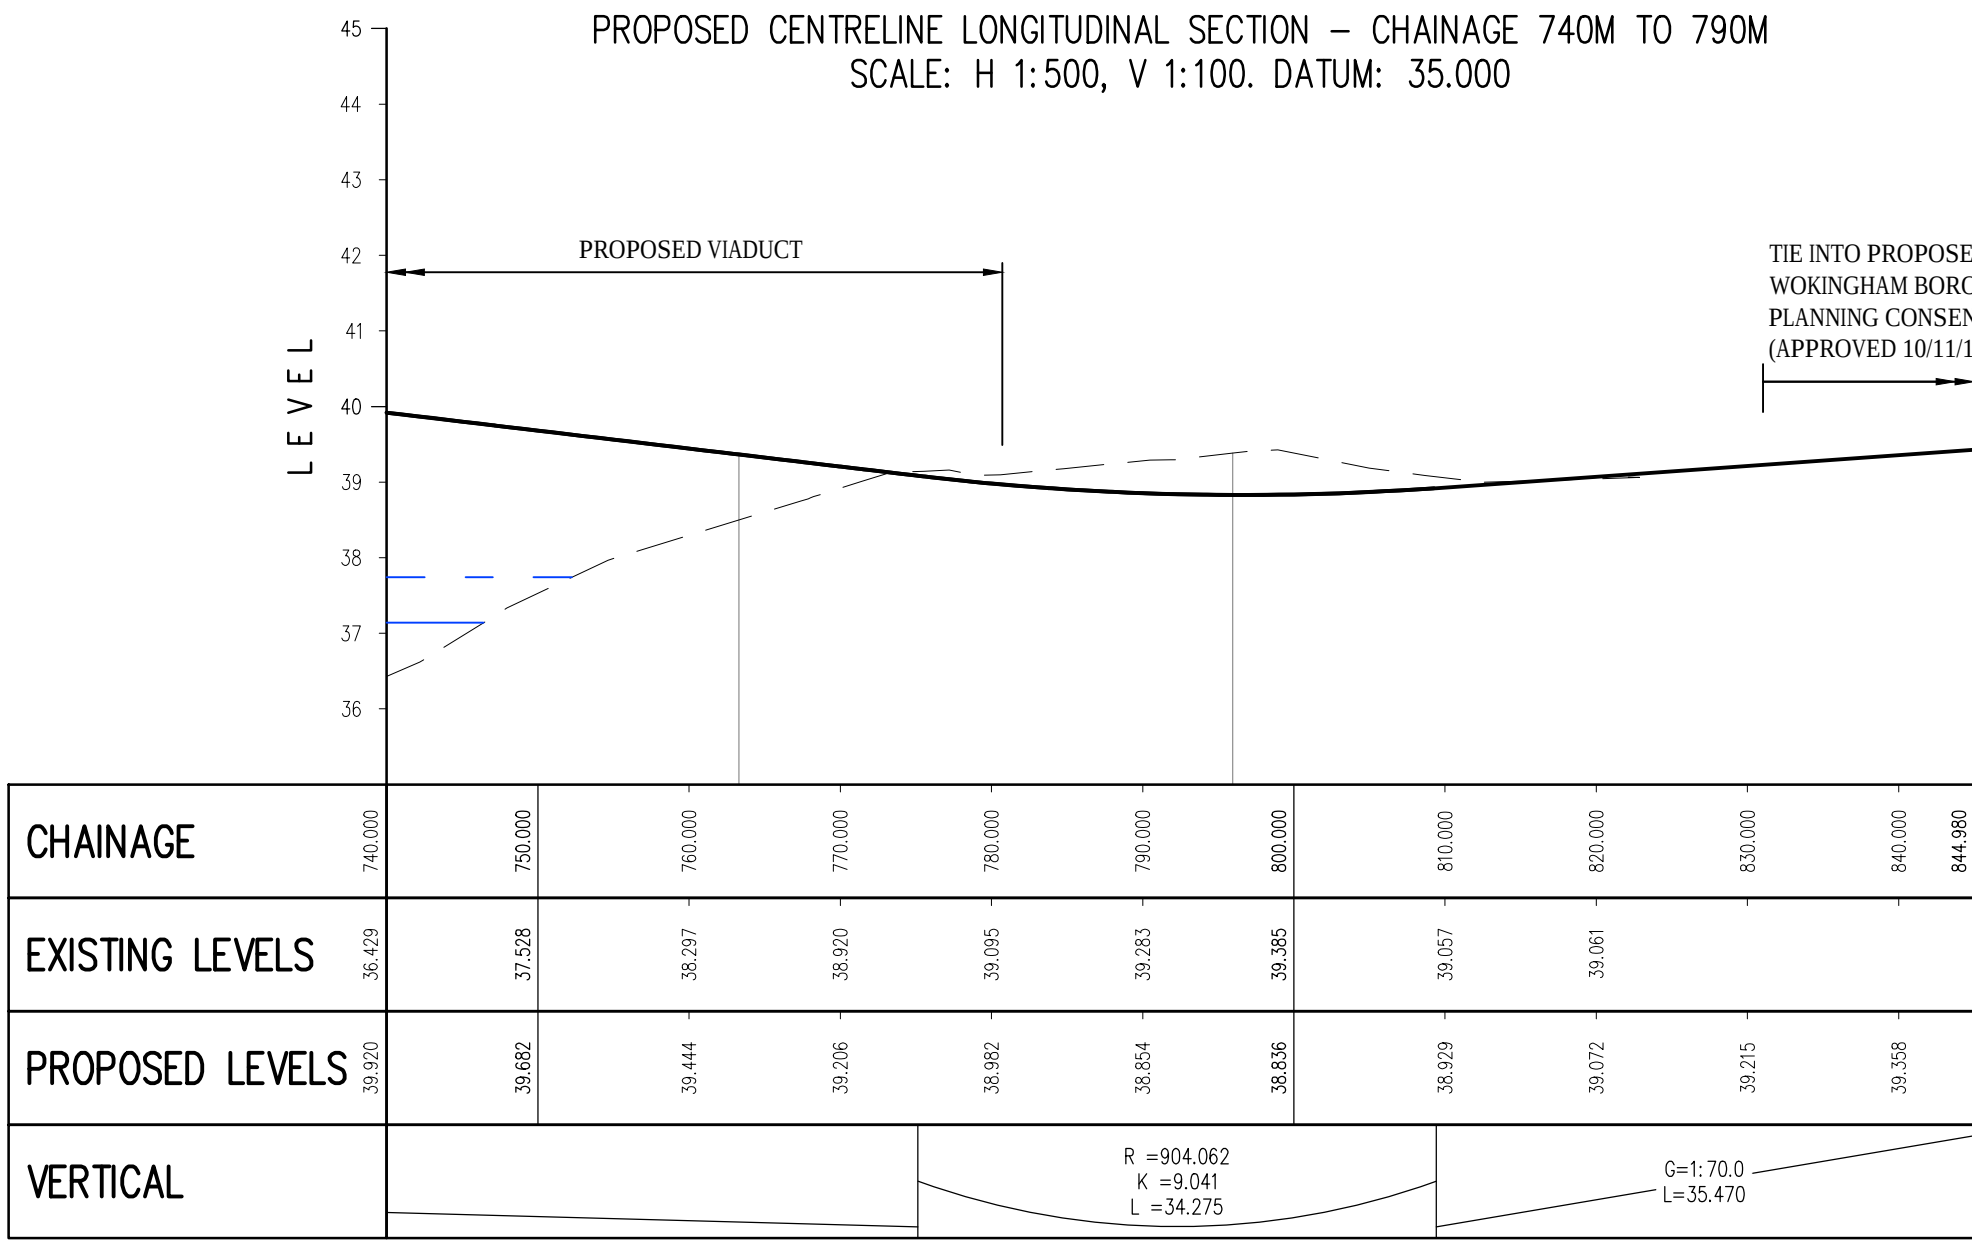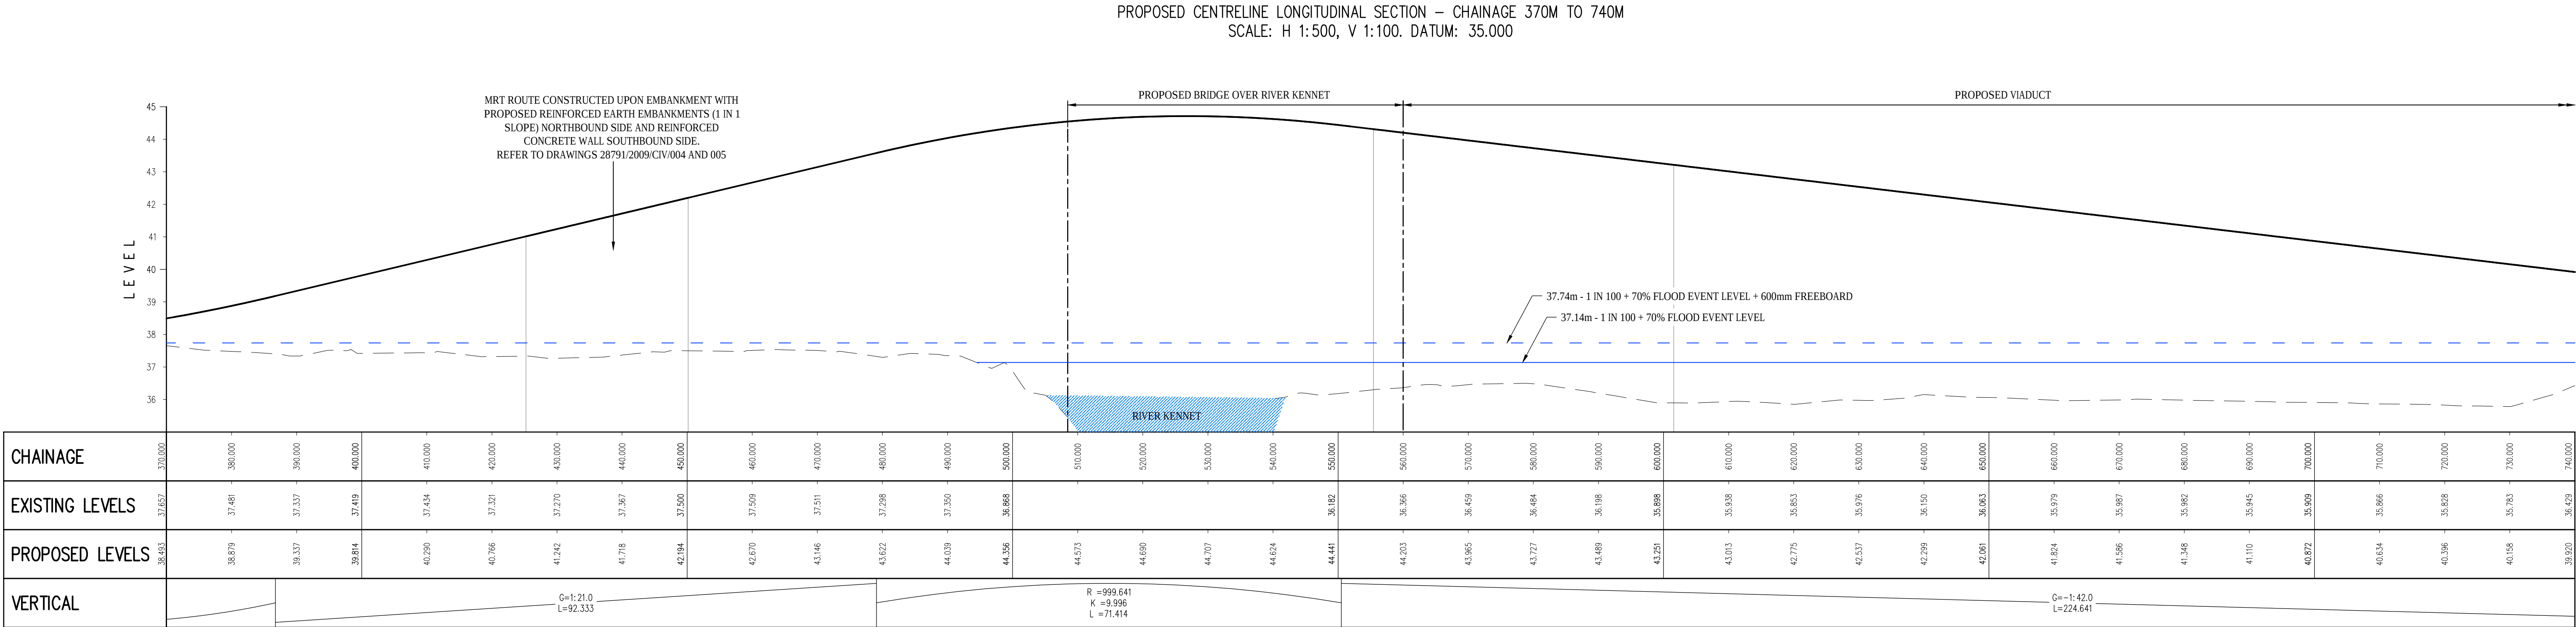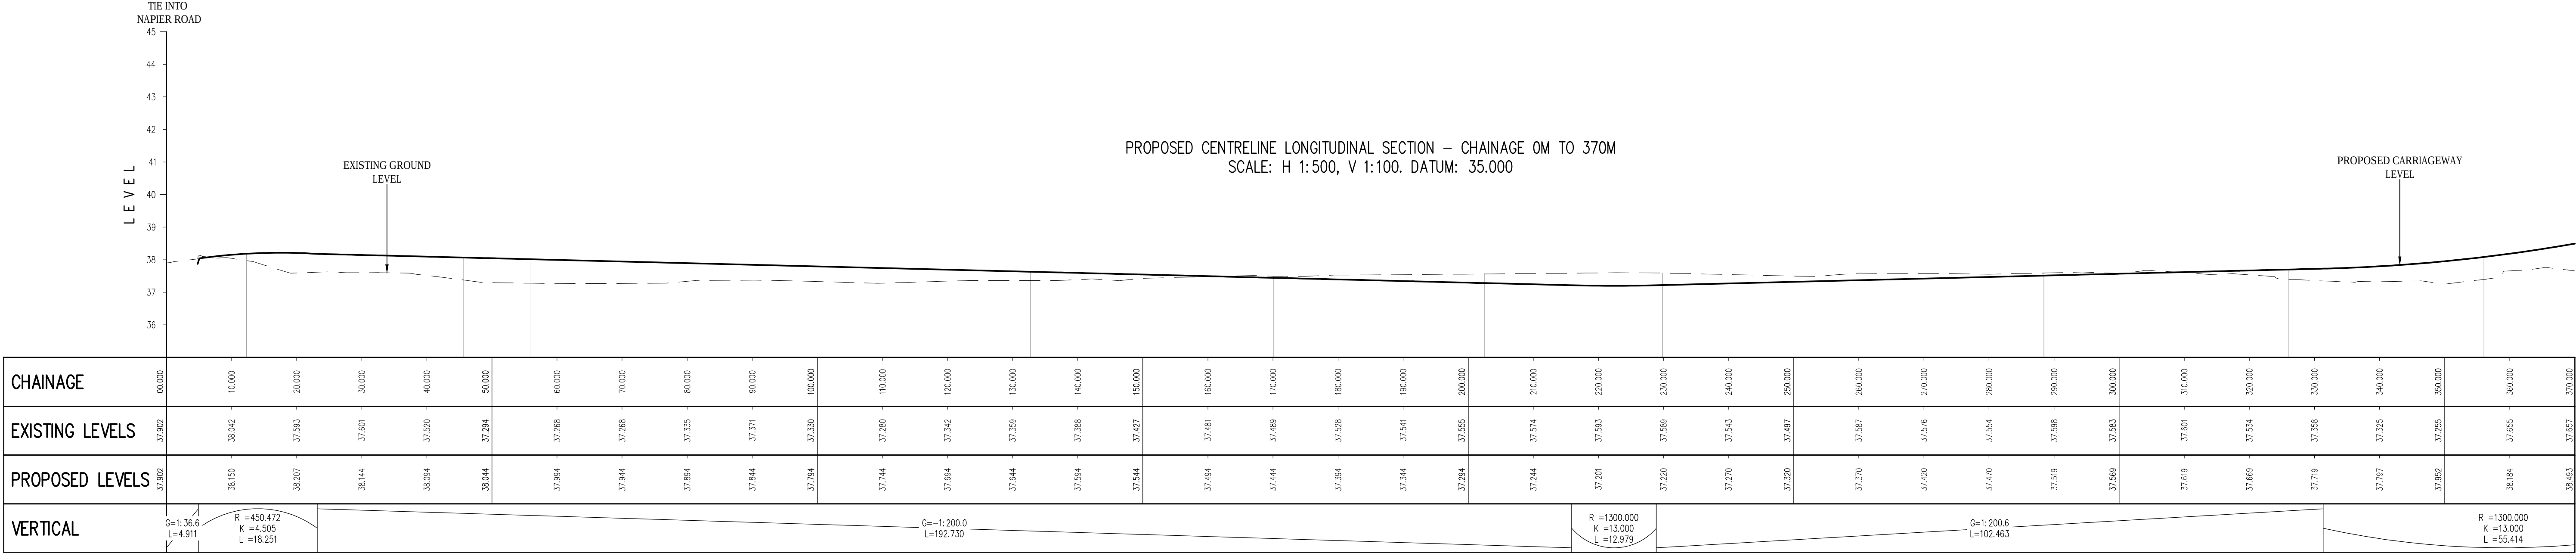

TYPICAL CROSS SECTION (ADJACENT TO TESCO)
(NOT TO SCALE)

NOTE: FOR CROSS SECTIONS THROUGHOUT THE SCHEME EXTENTS, REFER TO
DRAWING NUMBERS 28791/2009/CIV/013 AND 014.

Mark	Revision	Date	Drawn	Chkd	Appd

SCALING NOTE: Do not scale from this drawing. If in doubt, ask.

UTILITIES NOTE: The position of any existing public or private sewers, utility services, plant or apparatus shown on this drawing is believed to be correct, but no warranty to this is expressed or implied. Other such plant or apparatus may also be present but not shown. The Contractor is therefore advised to undertake his own investigation where the presence of any existing sewers, services, plant or apparatus may affect his operations.




Drawing Issue Status

FOR PLANNING

EAST READING MASS RAPID TRANSIT
PROPOSED HIGHWAY LAYOUT
LONGITUDINAL SECTION AND TYPICAL CROSS SECTION

Client		
 Reading Borough Council Working better with you		
Date of 1st Issue 03.05.2016	Designed MJP	Drawn LC
A1 Scale SCALE AS SHOWN	Checked SE	Approved SM
Drawing Number 28791/2009/CIV/006		Revision -

pba peterbrett	
Offices throughout the UK and Europe	
www.peterbrett.com	
© Peter Brett Associates LLP	
READING Tel: 0118 950 0761	

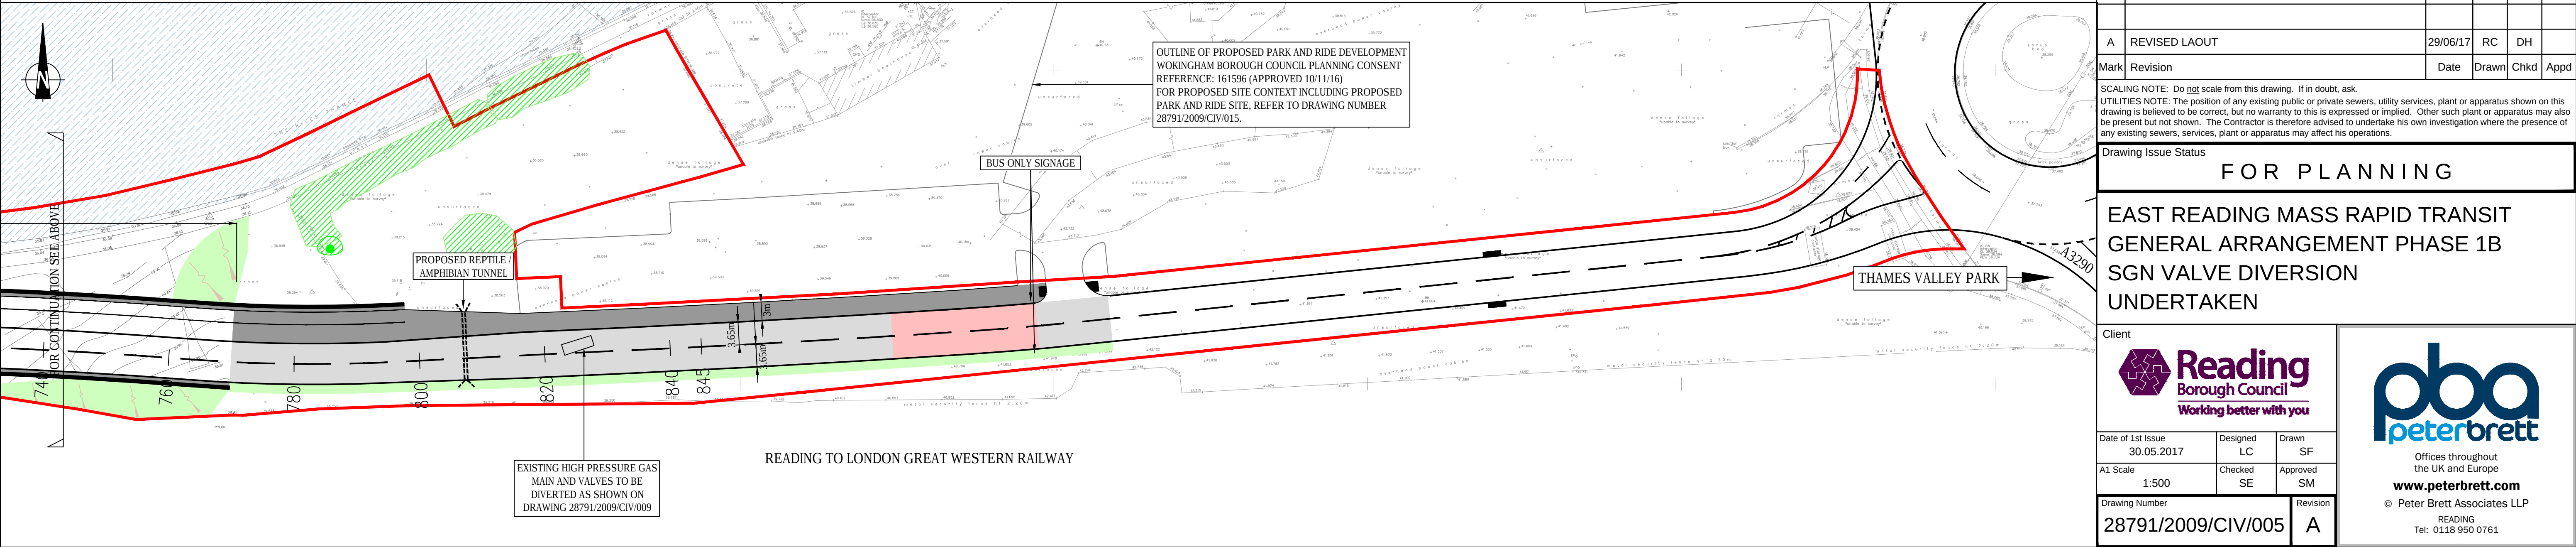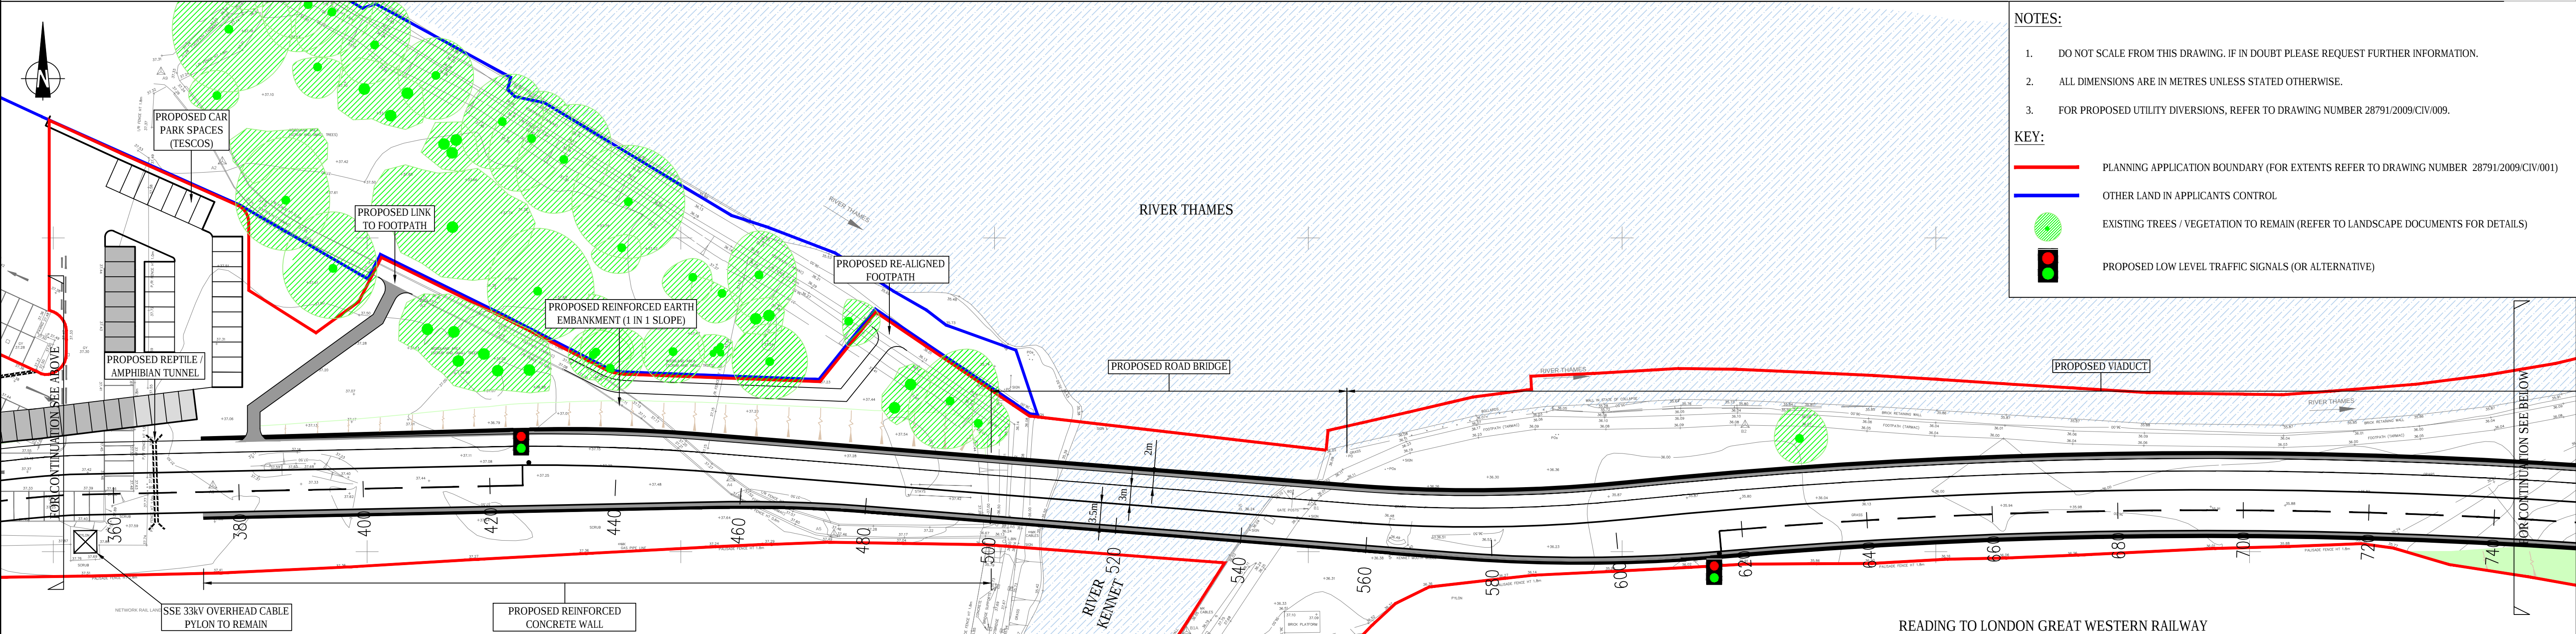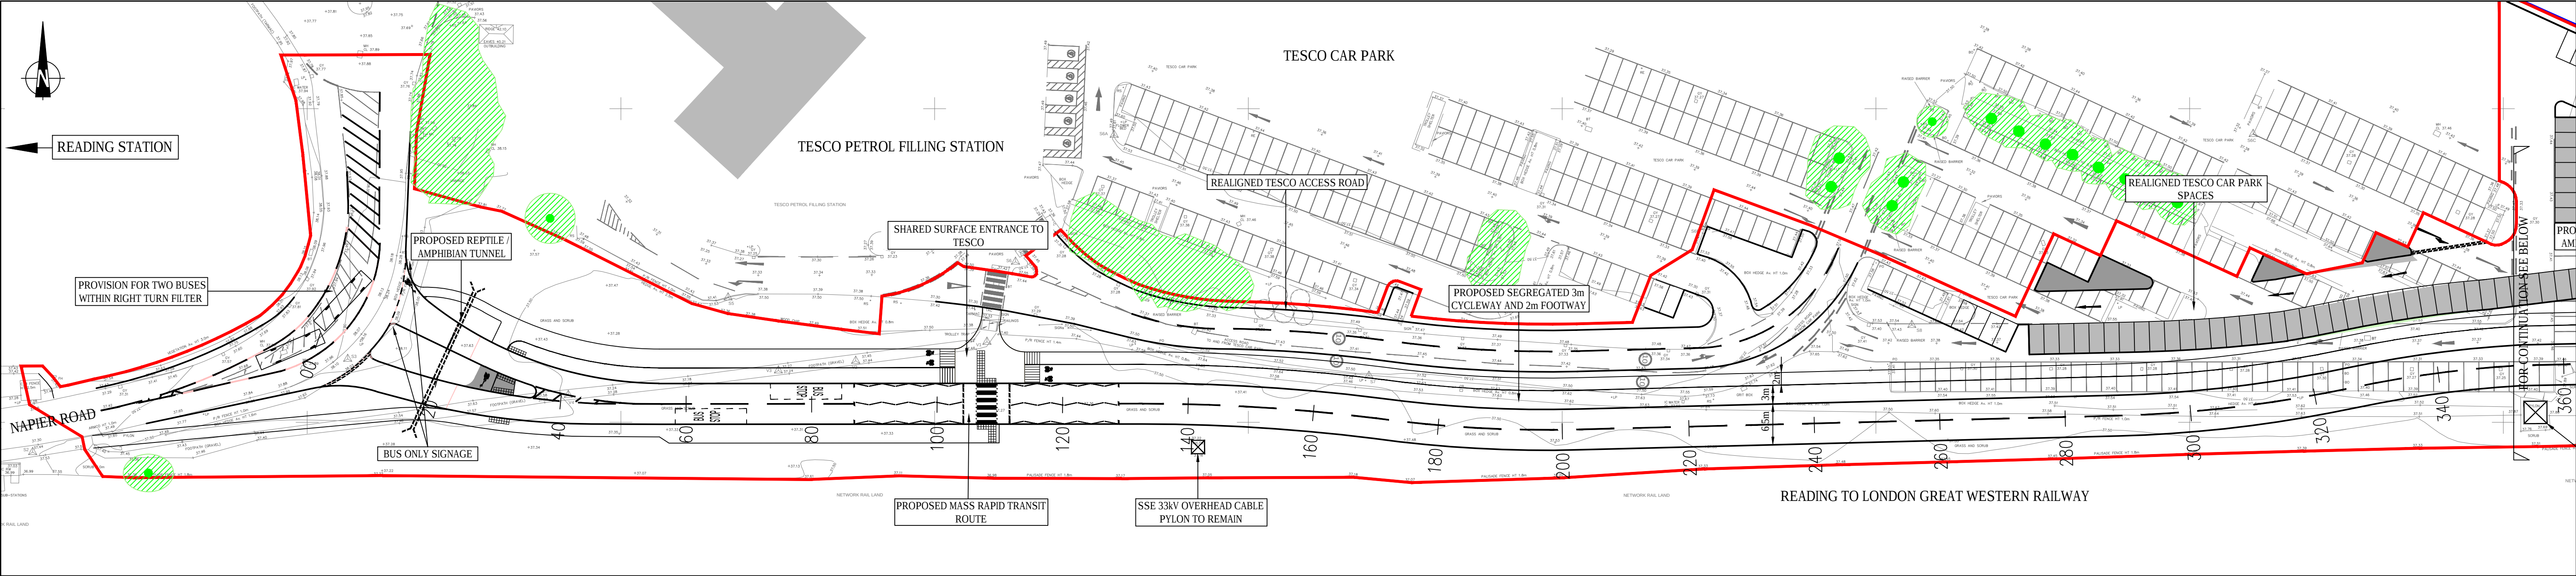

NOTES:

- DO NOT SCALE FROM THIS DRAWING. IF IN DOUBT PLEASE REQUEST FURTHER INFORMATION.
- ALL DIMENSIONS ARE IN METRES UNLESS STATED OTHERWISE.
- FOR PROPOSED UTILITY DIVERSIONS, REFER TO DRAWING NUMBER 28791/2009/CIV/009.

KEY:

- PLANNING APPLICATION BOUNDARY (FOR EXTENTS REFER TO DRAWING NUMBER 28791/2009/CIV/001)
- OTHER LAND IN APPLICANTS CONTROL
- EXISTING TREES / VEGETATION TO REMAIN (REFER TO LANDSCAPE DOCUMENTS FOR DETAILS)
- PROPOSED LOW LEVEL TRAFFIC SIGNALS (OR ALTERNATIVE)

Mark	Revision	Date	Drawn	Chkd	Appd
A	REVISED LAOUT	29/06/17	RC	DH	

SCALING NOTE: Do not scale from this drawing. If in doubt, ask.

UTILITIES NOTE: The position of any existing public or private sewers, utility services, plant or apparatus shown on this drawing is believed to be correct, but no warranty to this is expressed or implied. Other such plant or apparatus may also be present but not shown. The Contractor is therefore advised to undertake his own investigation where the presence of any existing sewers, services, plant or apparatus may affect his operations.

Drawing Issue Status

FOR PLANNING

**EAST READING MASS RAPID TRANSIT
GENERAL ARRANGEMENT PHASE 1B
SGN VALVE DIVERSION
UNDERTAKEN**

Client

Reading Borough Council
Working better with you

pba peterbrett
Offices throughout the UK and Europe
www.peterbrett.com
© Peter Brett Associates LLP
READING
Tel: 0118 950 0761

Date of 1st Issue	30.05.2017	Designed	LC	Drawn	SF
A1 Scale	1:500	Checked	SE	Approved	SM
Drawing Number	28791/2009/CIV/005	Revision	A		