




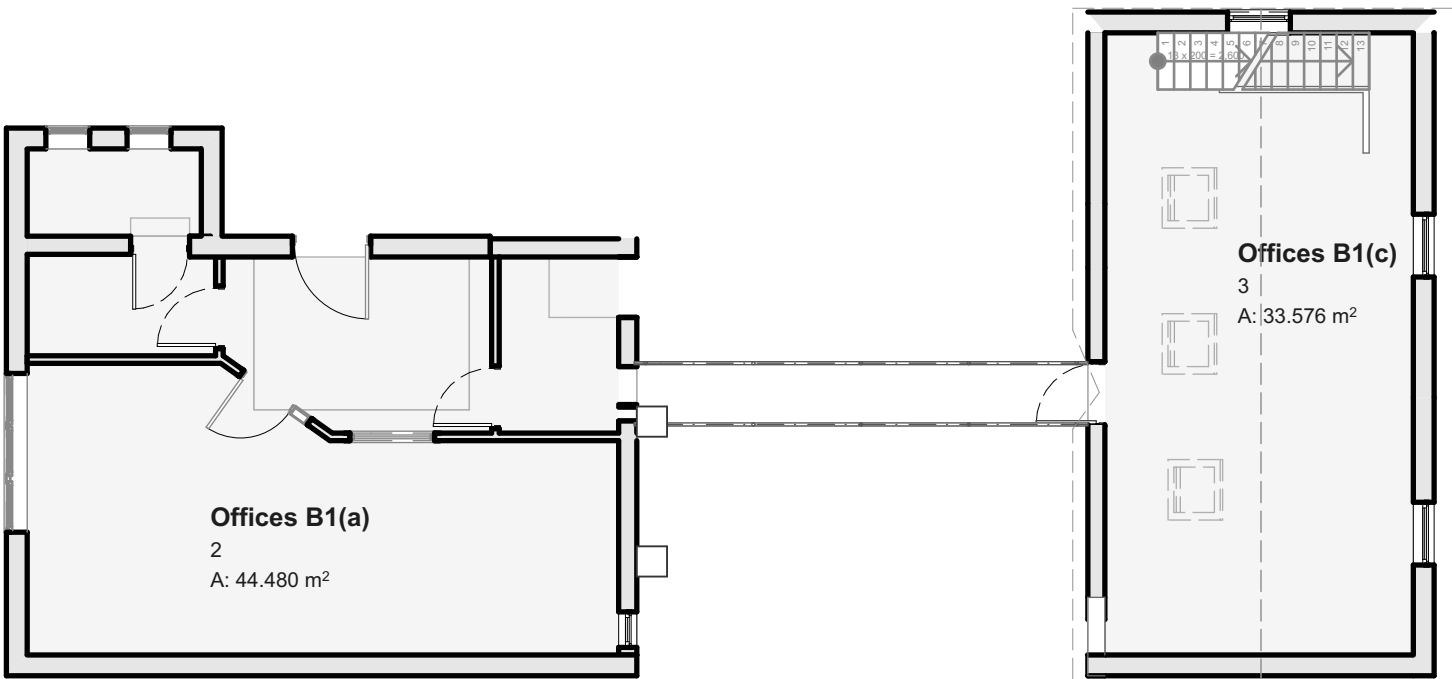

1A Elm Park Road, RG30 2TP Existing First Floor 1:100 1:100

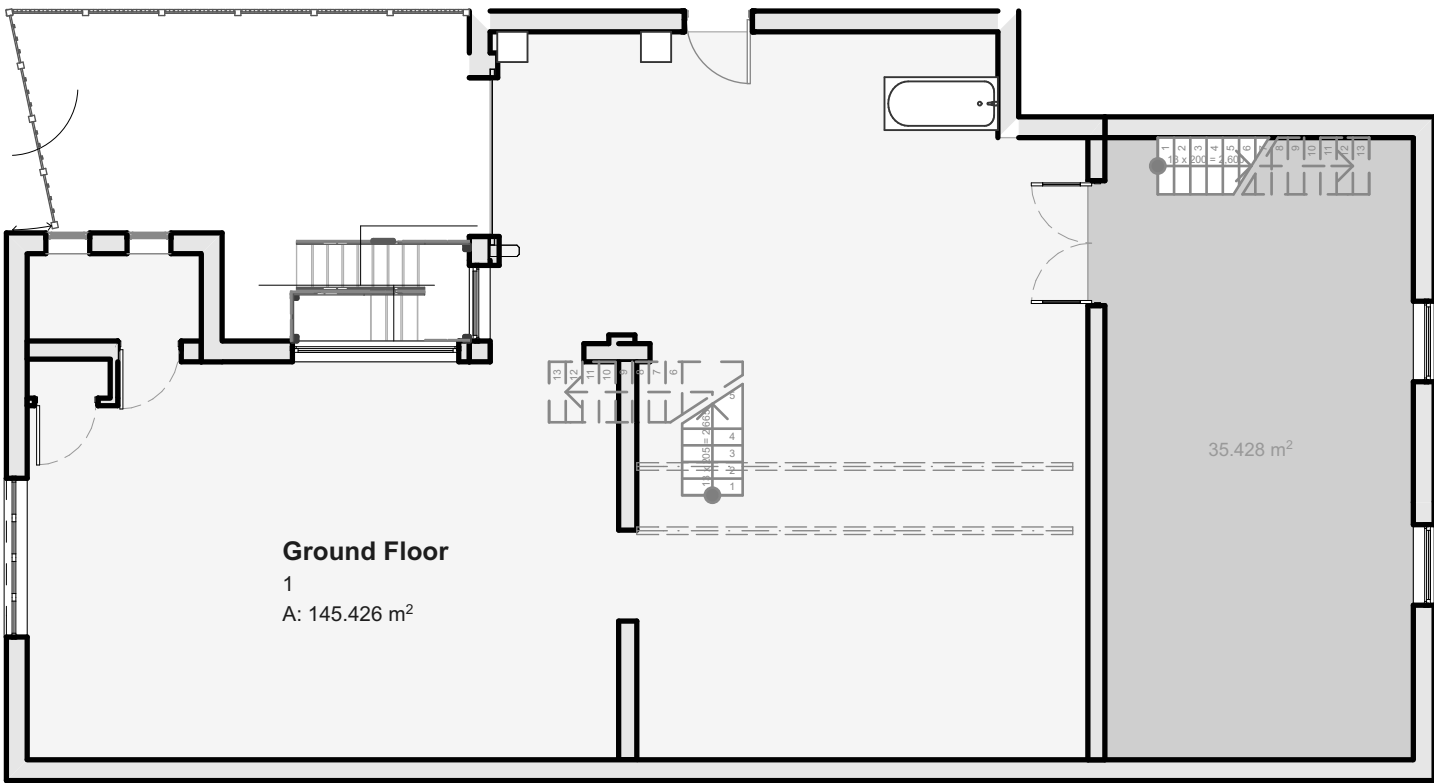

1A Elm Park Road, RG30 2TP Existing Ground Floor 1:100 1:100


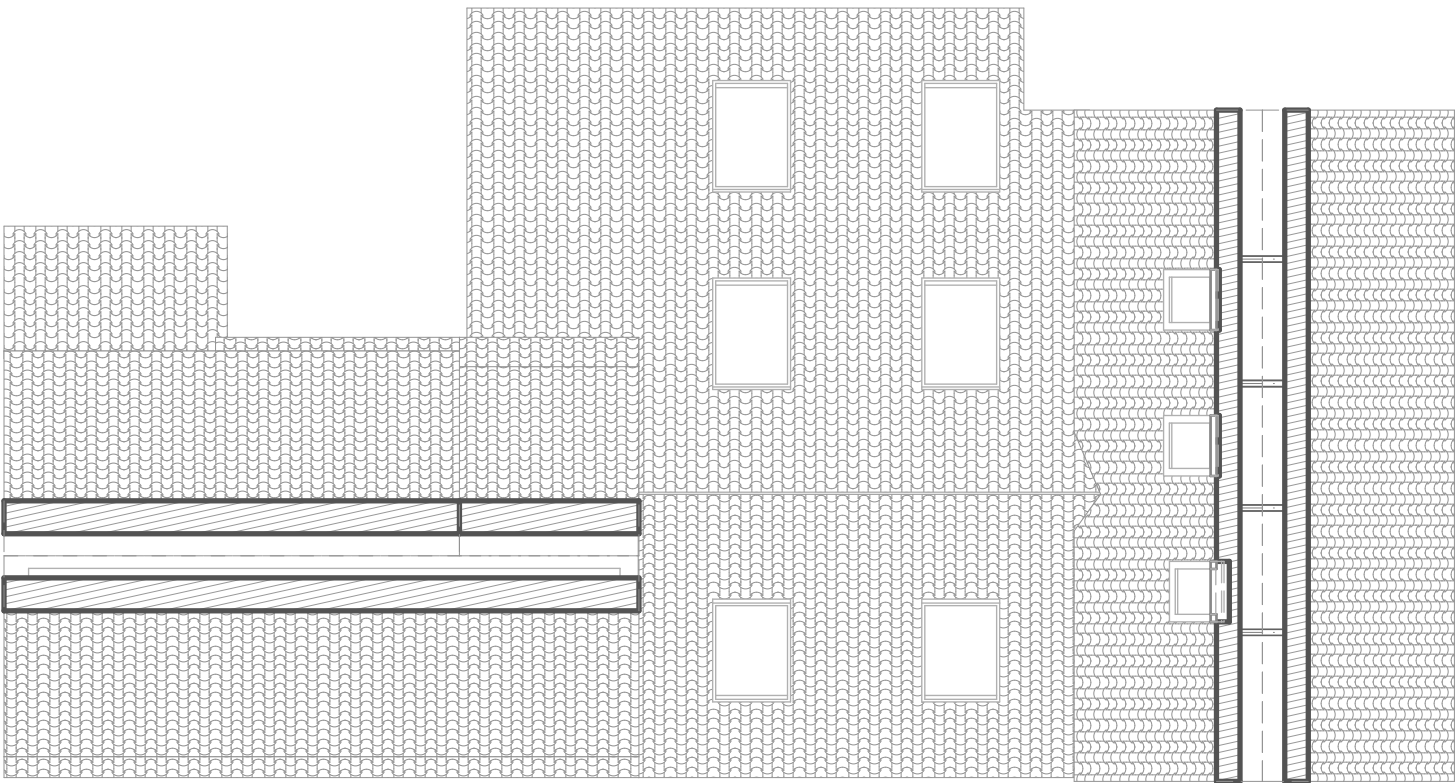


1A Elm Park Road, RG30 2TP Existing Roof 1:100 1:100

© This drawing remains the property of The Keen Partnership and shall not be copied without prior written consent.

All dimensions to be checked on site and any discrepancies to be reported before work commences.

Notes:

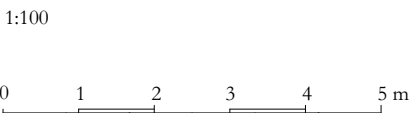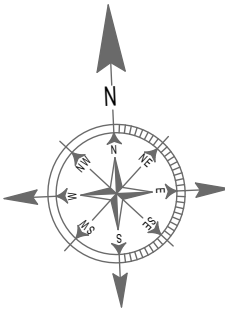

THE KEEN PARTNERSHIP
The Courtyard
Edinburgh Road
Reading RG30 2UA
Tel: 0118 9510 855
Fax: 0118 9510 866
chris@keenpartnership.co.uk
www.keenpartnership.co.uk



Client:
BSS Ltd

Job Title:
1A Elm Park Rd, Reading, RG30 2TP

Drawing Title:
Existing Plans A2

Drawing Date: 01/01/2017	Status: PLANNING DRAWINGS	
Issue Date: 21/07/2017	Drawn By: KC	Scale: 1:100@A2
Job No: 8658-16	Drawing No: PL-05	Rev: