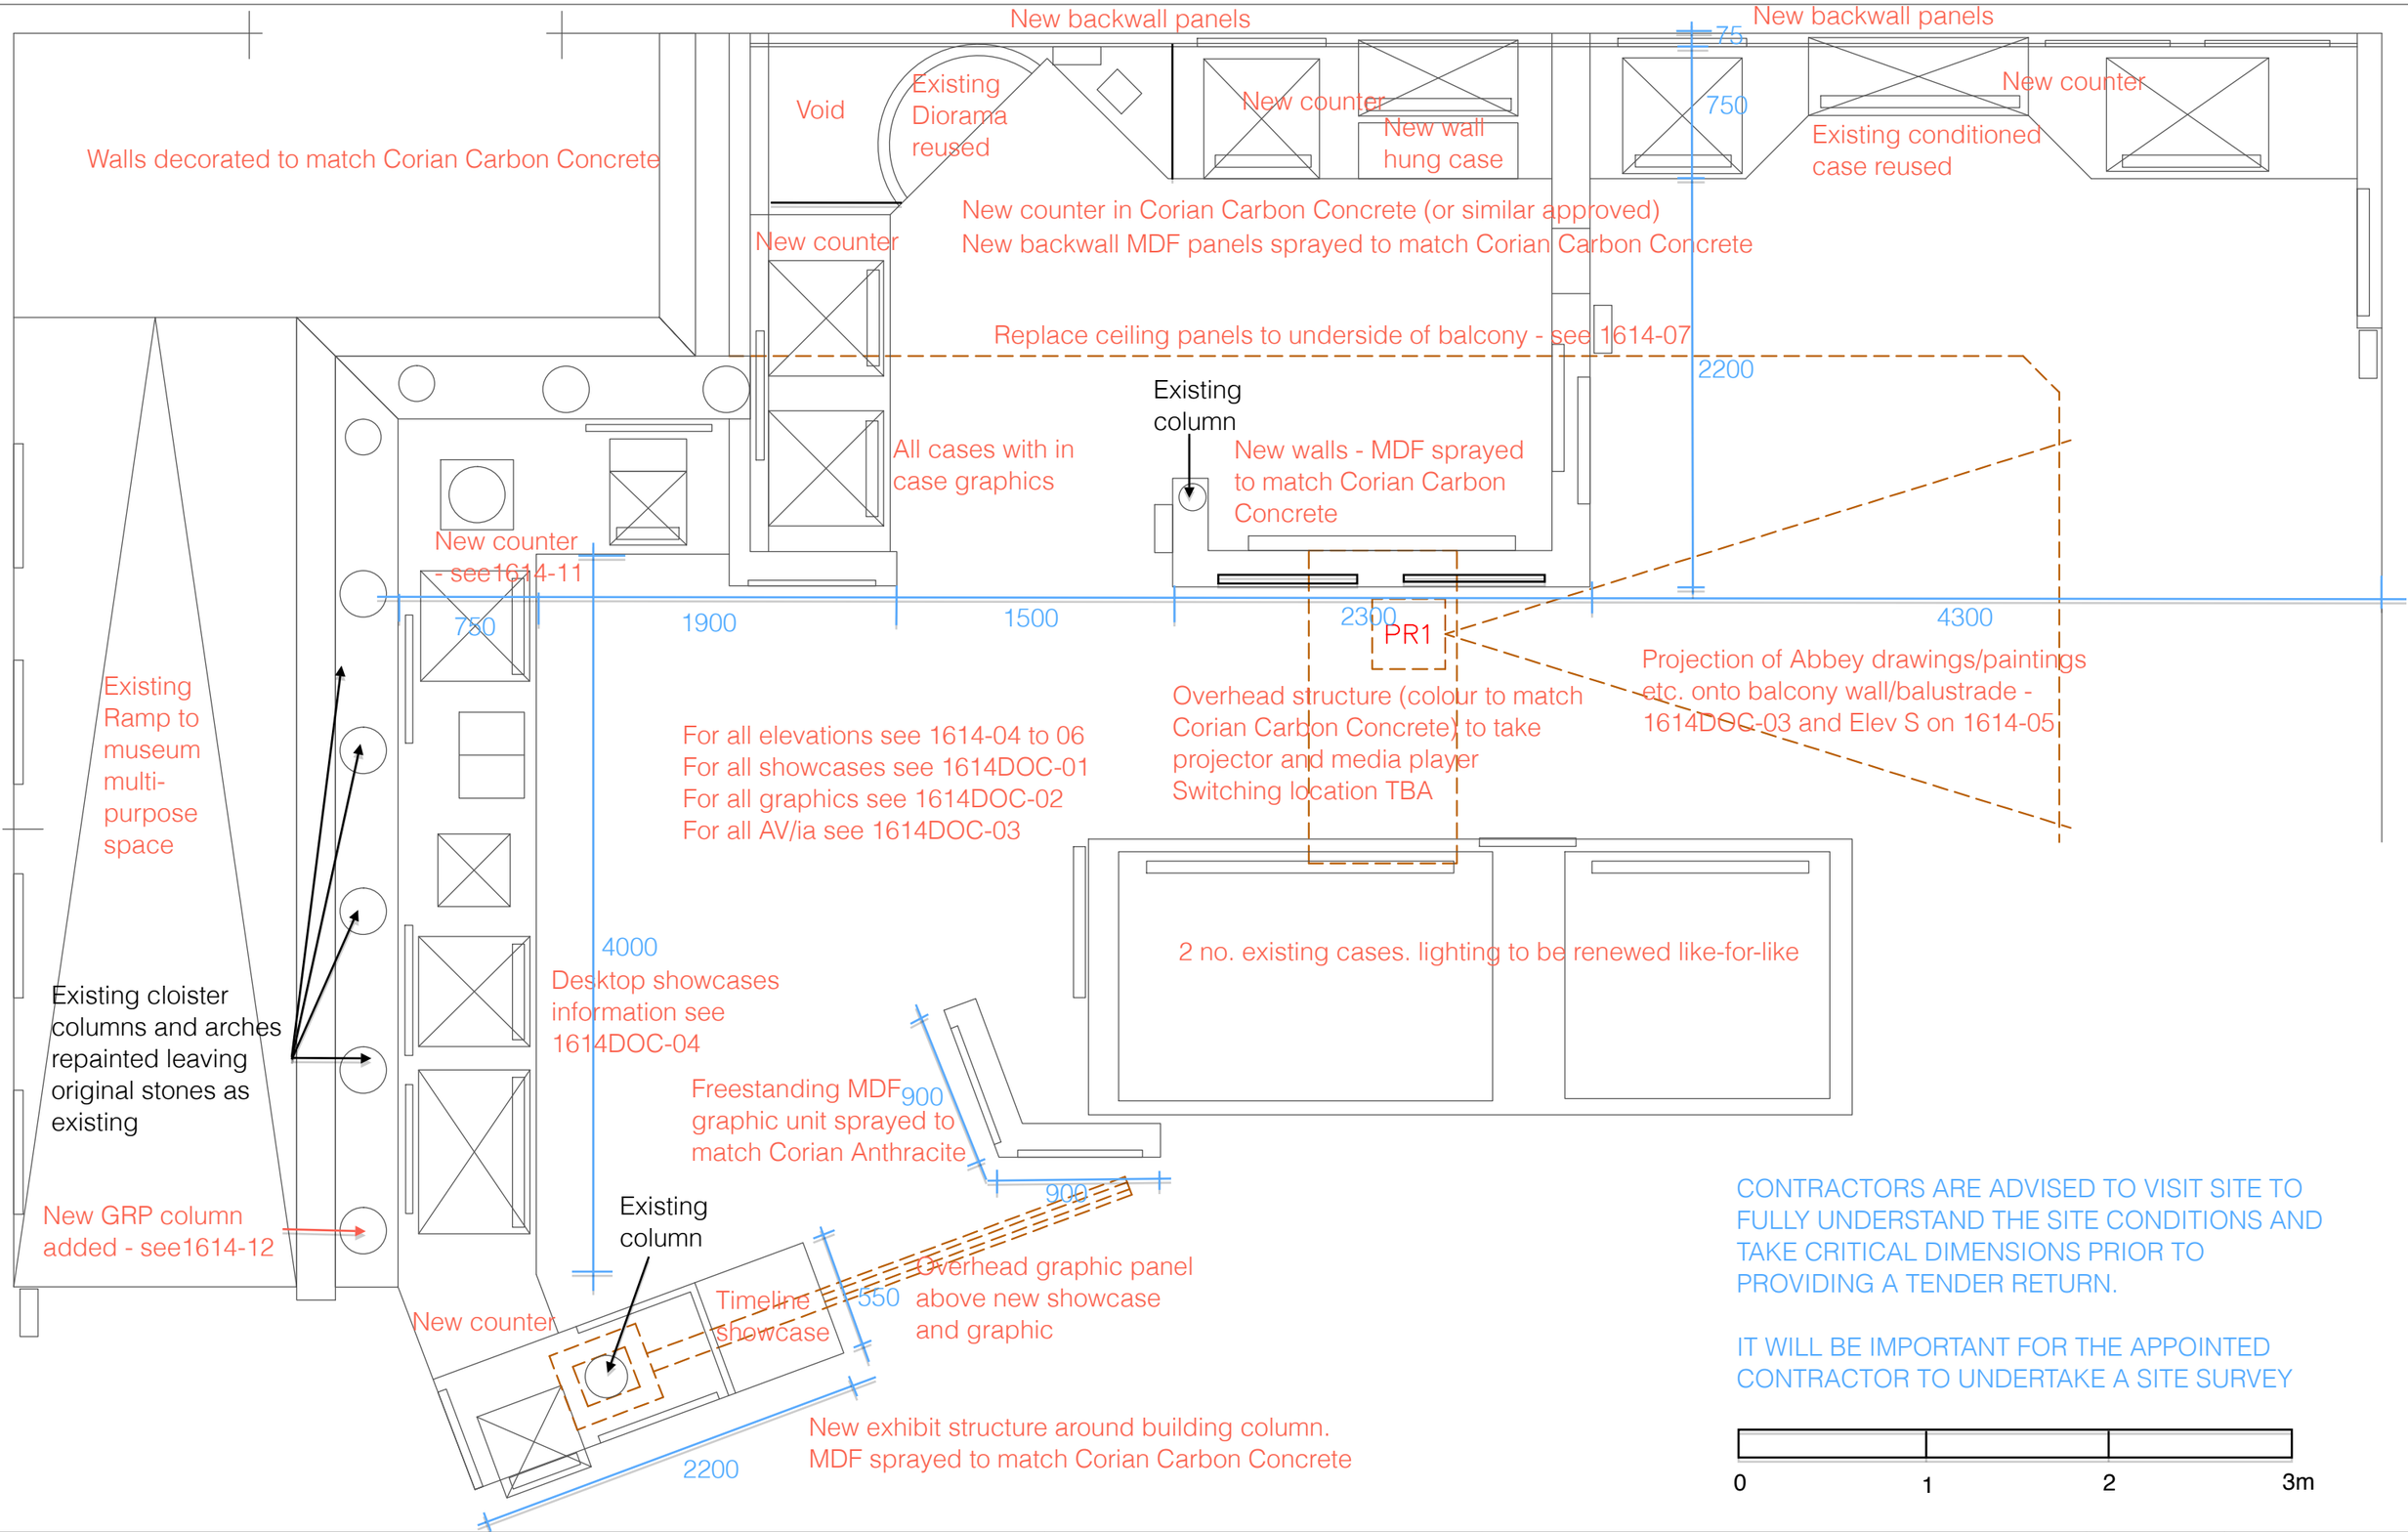



CONTRACTORS ARE ADVISED TO VISIT SITE TO FULLY UNDERSTAND THE SITE CONDITIONS AND TAKE CRITICAL DIMENSIONS PRIOR TO PROVIDING A TENDER RETURN.

IT WILL BE IMPORTANT FOR THE APPOINTED CONTRACTOR TO UNDERTAKE A SITE SURVEY

0 1 2 3m

LOTTERY FUNDED

Reading Borough Council
Working better with you

Project
**READING MUSEUM,**
**THE READING STORY**

Dwg Title
**GENERAL LAYOUT PLAN**

Scale: **1:33**

Date: **12.04.17**

Dwg No: **1614-03** T

| Rev | Description | Date |
|---|---|---|
| T | TENDER | 17.04.17 |
| | | |
| | | |
| | | |
| | | |

eq=al studio