




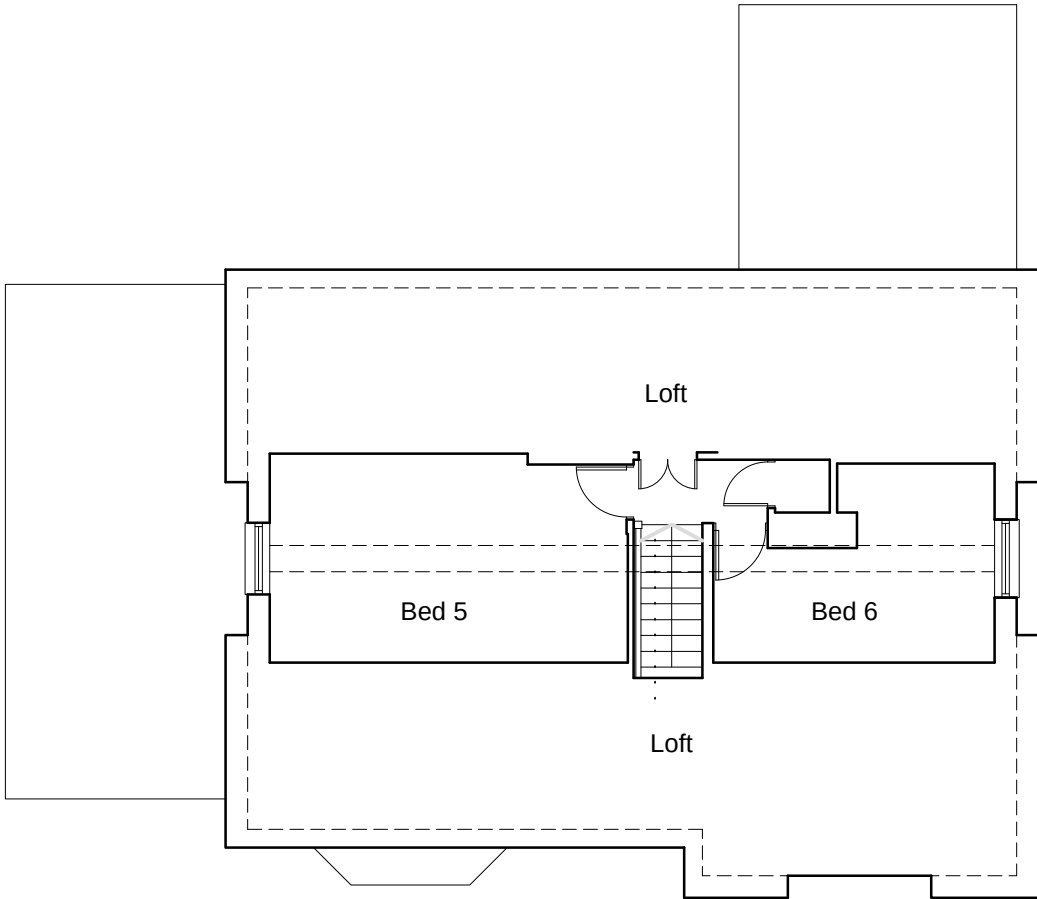


S E C O N D

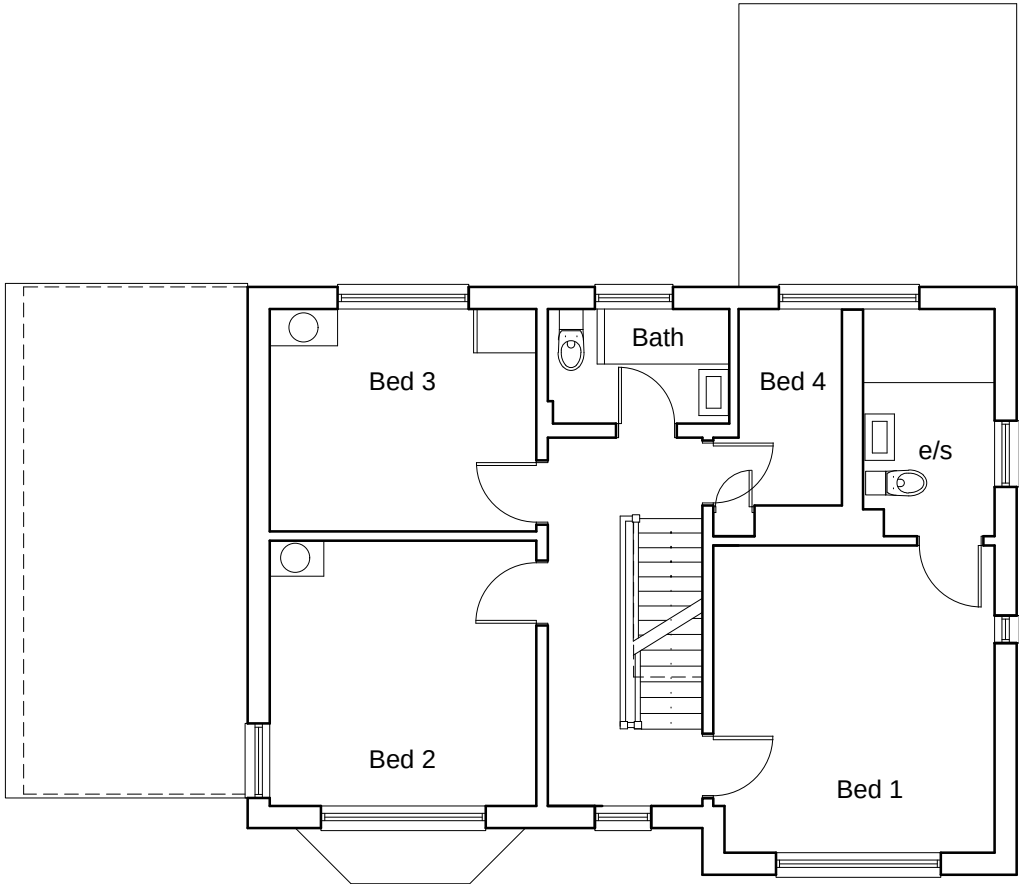

F I R S T

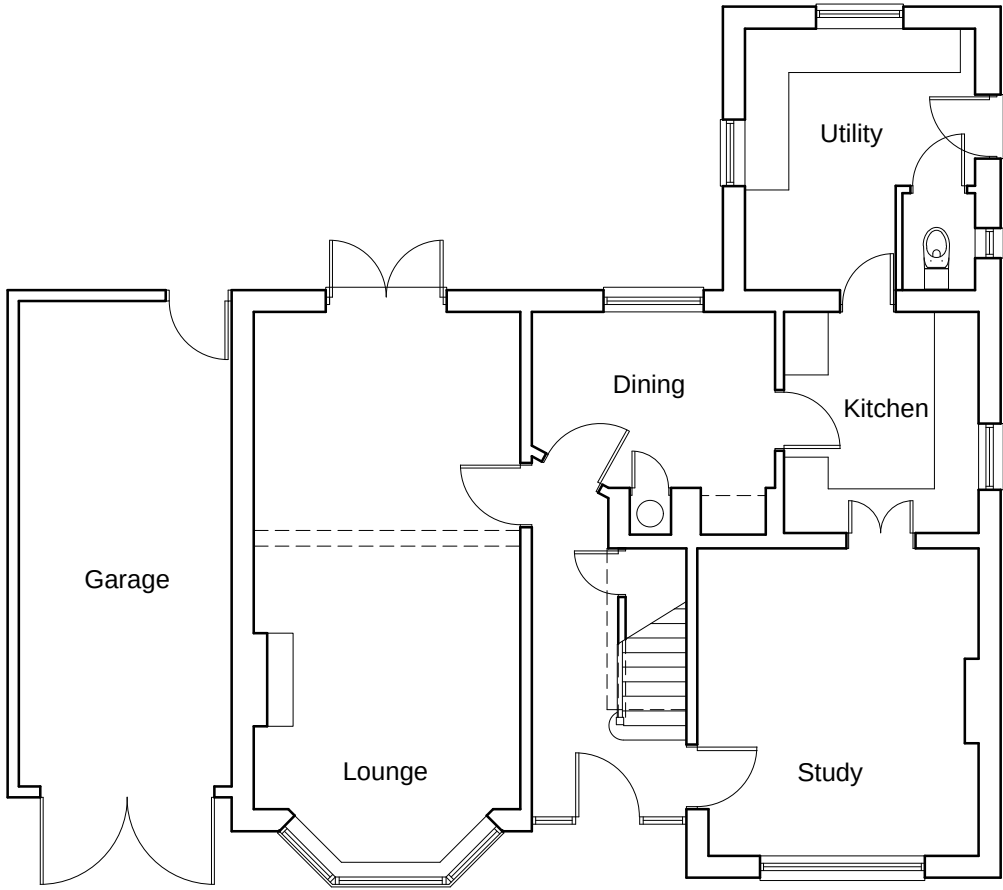

G R O U N D

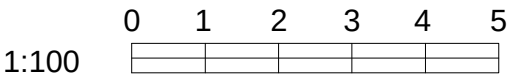

DRG. REMAINS COPYRIGHT OF THE ARCHITECT. DIMENSIONAL DISCREPANCIES TO BE REFERRED TO THE ARCHITECT DO NOT SCALE	
DATE	REVISION

DRAWING STATUS : ☐ PRELIMINARY ☐ FOR APPROVAL ☐ CONSTRUCTION			
blue architecture Quarry Lodge Quarry Wood Marlow Buckinghamshire SL7 1RF mob 07775702261 bluearchitecture@aol.com			
CLIENT K Cullen			
JOB TITLE 26 St Andrews Road Reading			
DRG TITLE Existing Plans			
DATE Aug 2016	SCALE 1:100	DRN. BY j	CHK. BY —
JOB No. 498	DWG No. 1	REV.	

to scale at A2