


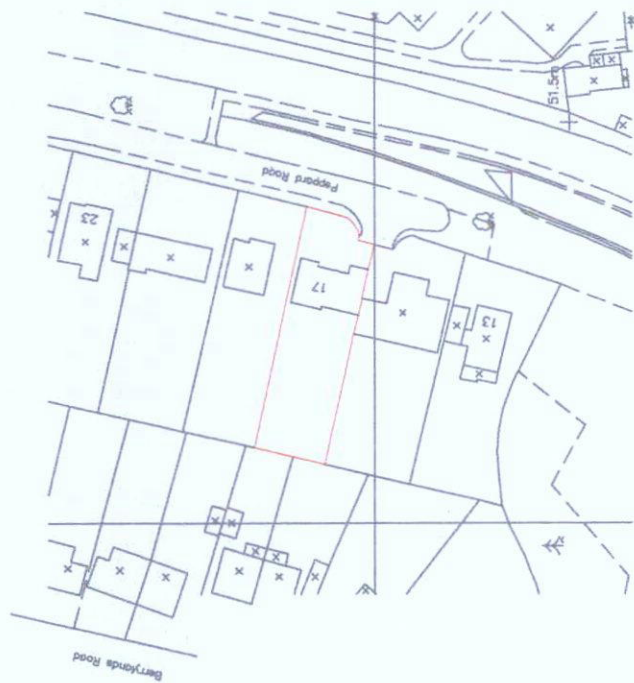

LOCATION PLAN


SCALE 1:1250



13 07 57 / *fu*

07 JUN 2013

These plans must not be acted upon until the appropriate planning and building regulation approvals have been granted. Should the works be undertaken prior to the above approvals being in place it is done so entirely at the clients own risk.

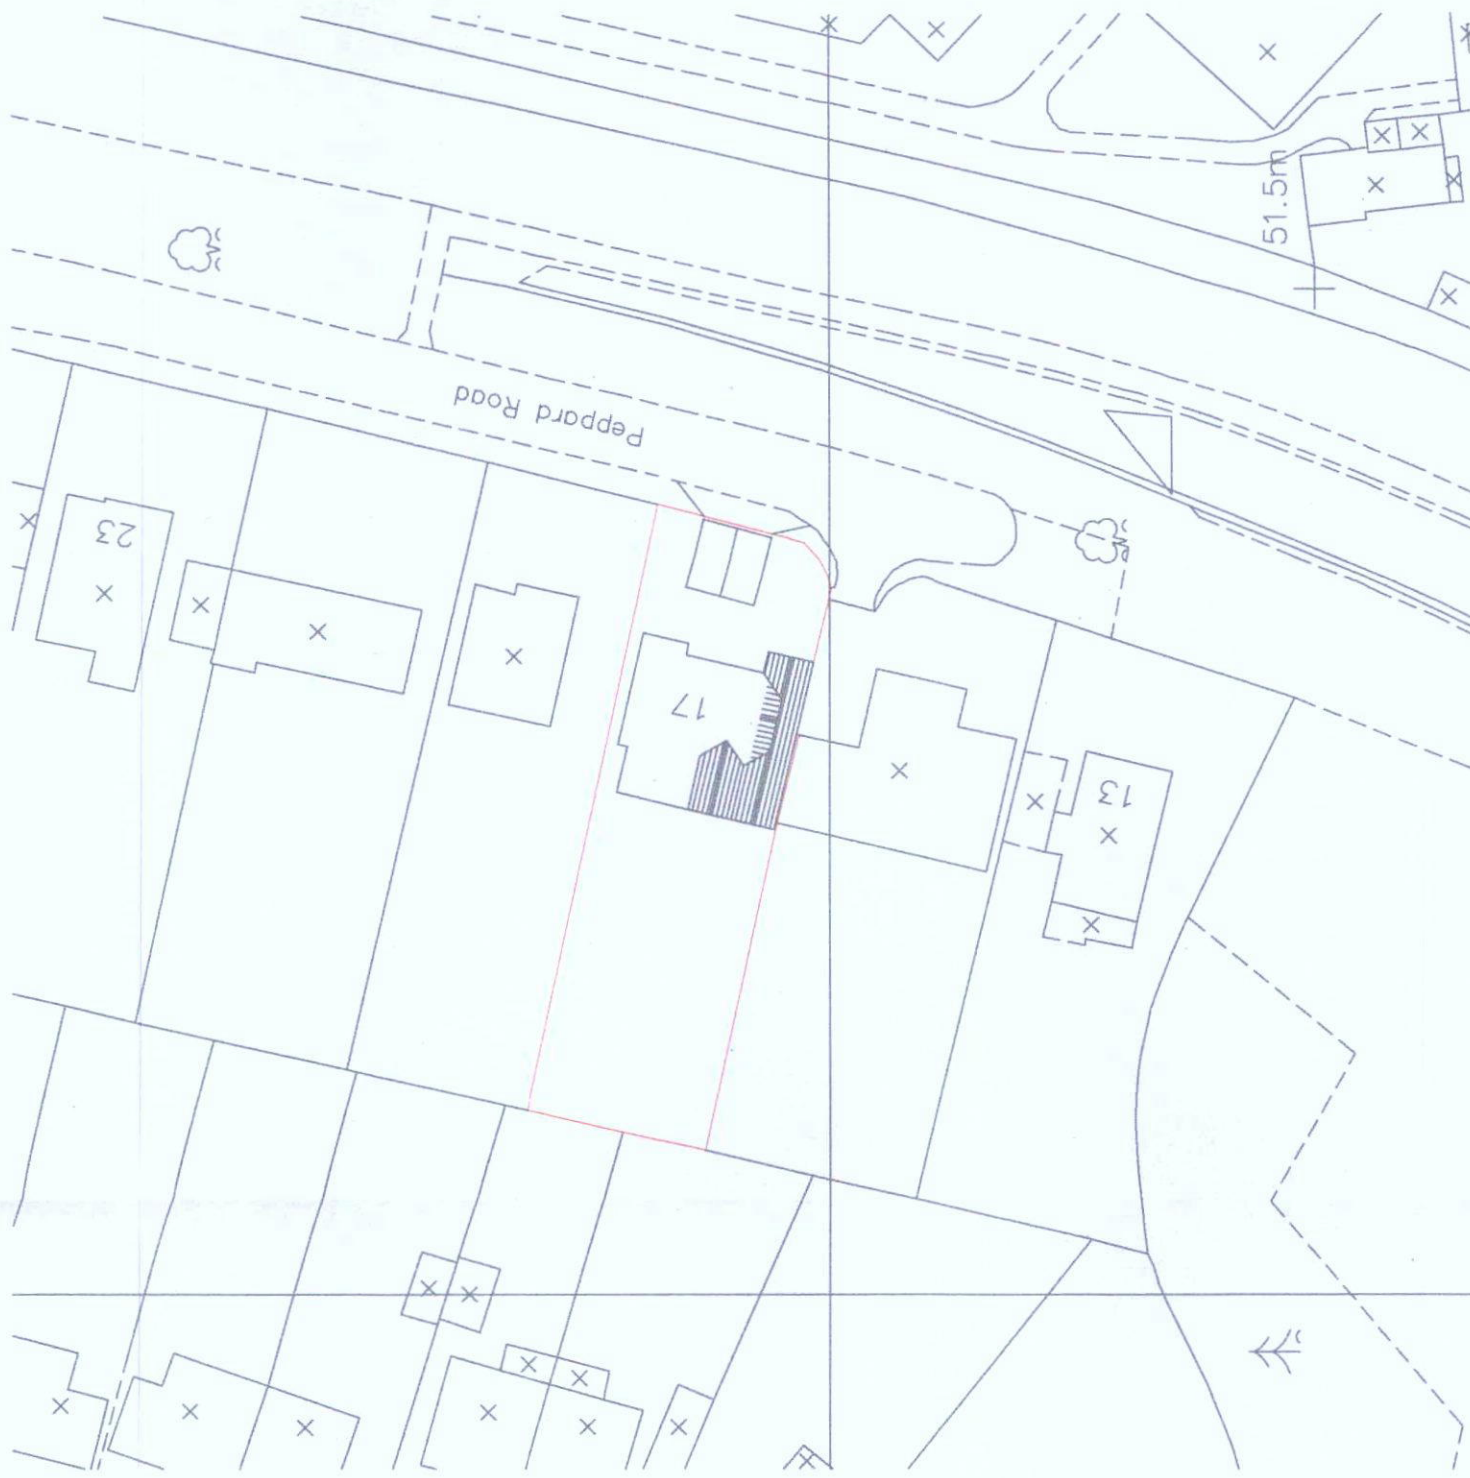

BLOCK PLAN

SCALE 1:500



CEDARMART



Architectural Services,
CAD Design & Draughting

Tel / Fax 0118 947 3250
Website: www.cedarmart.co.uk
E-mail: eric@cedarmart.co.uk
2 Rowallan Close, Reading, RG4 6QS

DATE

APRIL 2013

PROJECT

PROPOSED TWO STOREY
SIDE EXTENSION AT:
17 PEPPARD ROAD
CAVERSHAM
READING

TITLE

LOCATION & SITE
PLANS

DRAWING NUMBER

0290-23

REV A

A3 DRAWING BLANK