


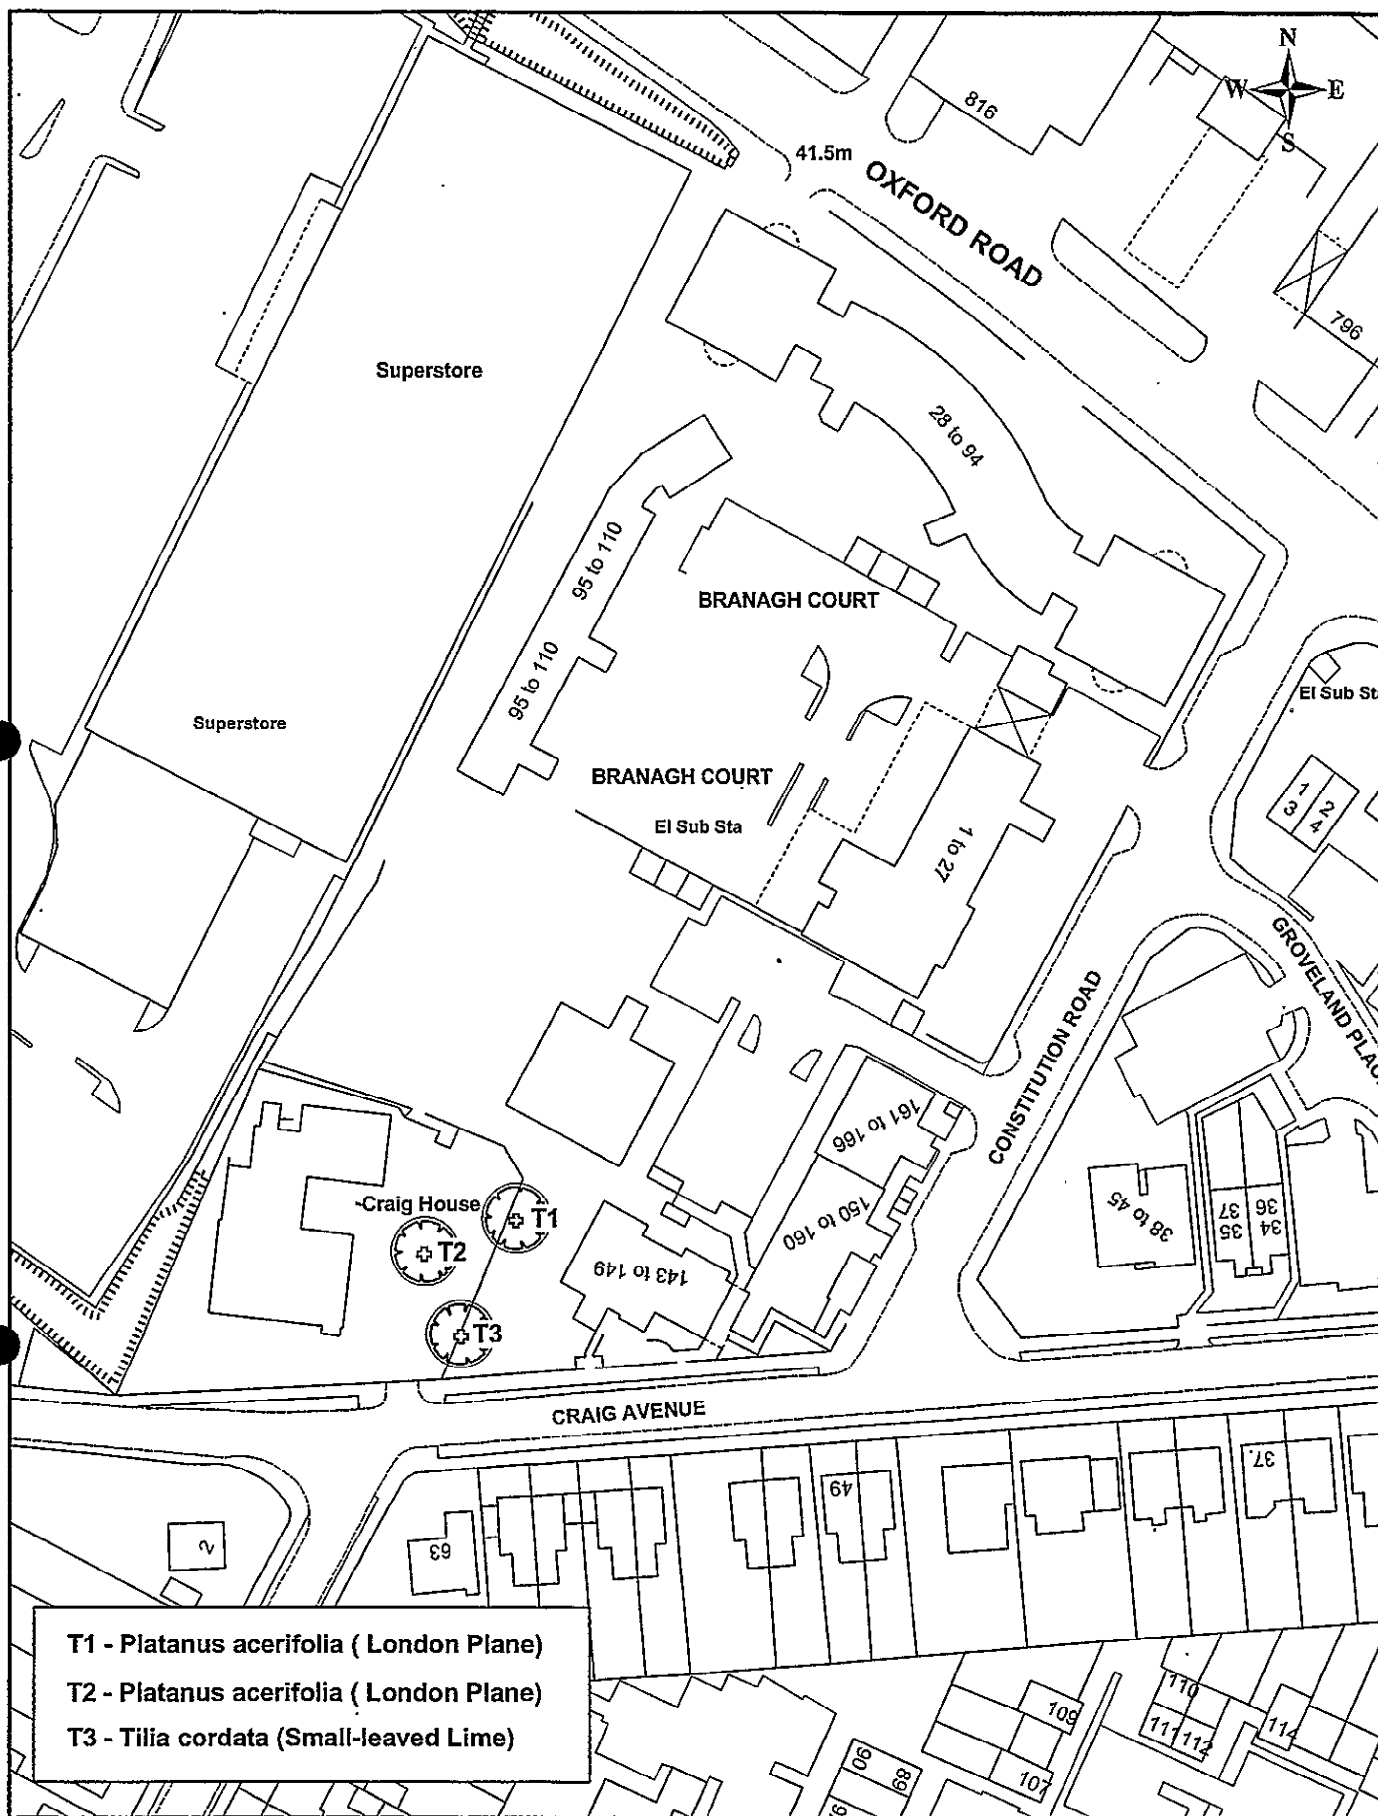

Title: Tree Preservation Order : Craig House, Craig Avenue, Reading

Drg.No.: E2256

Date: APR/2005

Scale at A4: 1:1000

Produced by GIS & Mapping Services

Ref: 31417\



© Crown Copyright. All rights reserved. Reading Borough Council. Account no. 100019672. 2003.